






FRONT (EAST) ELEVATION




SIDE (NORTH) ELEVATION

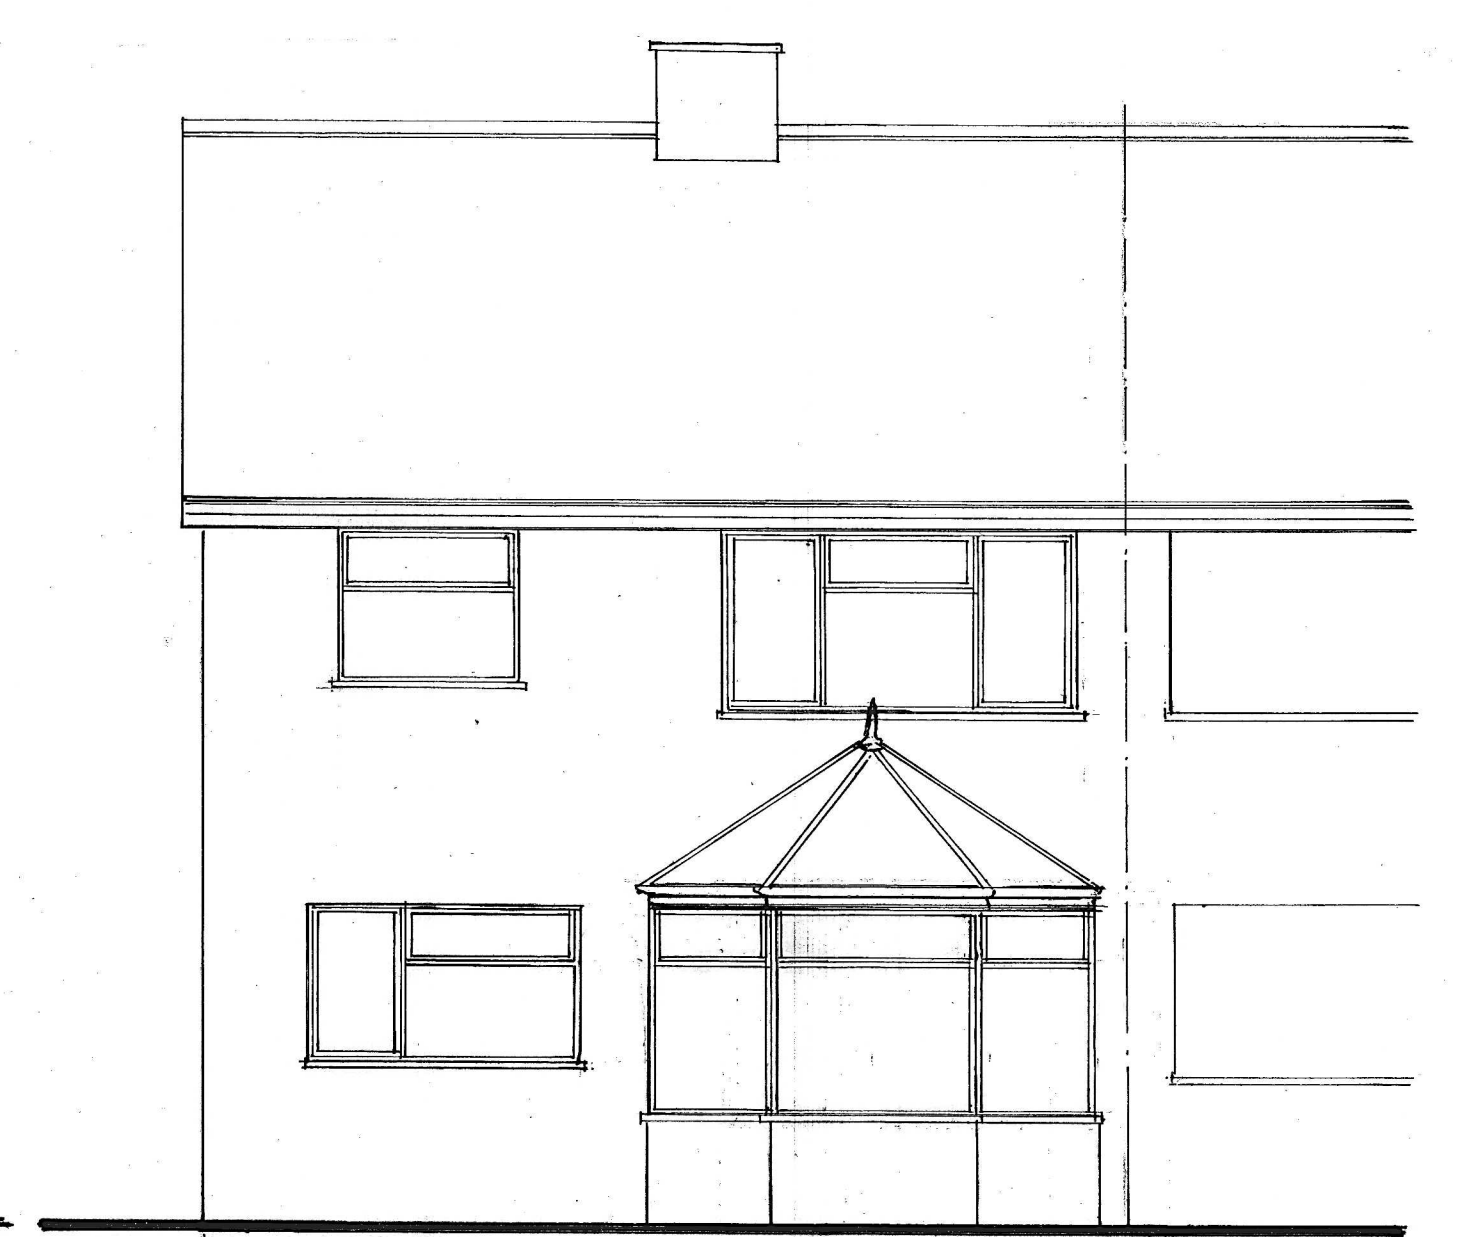


REAR (WEST) ELEVATION

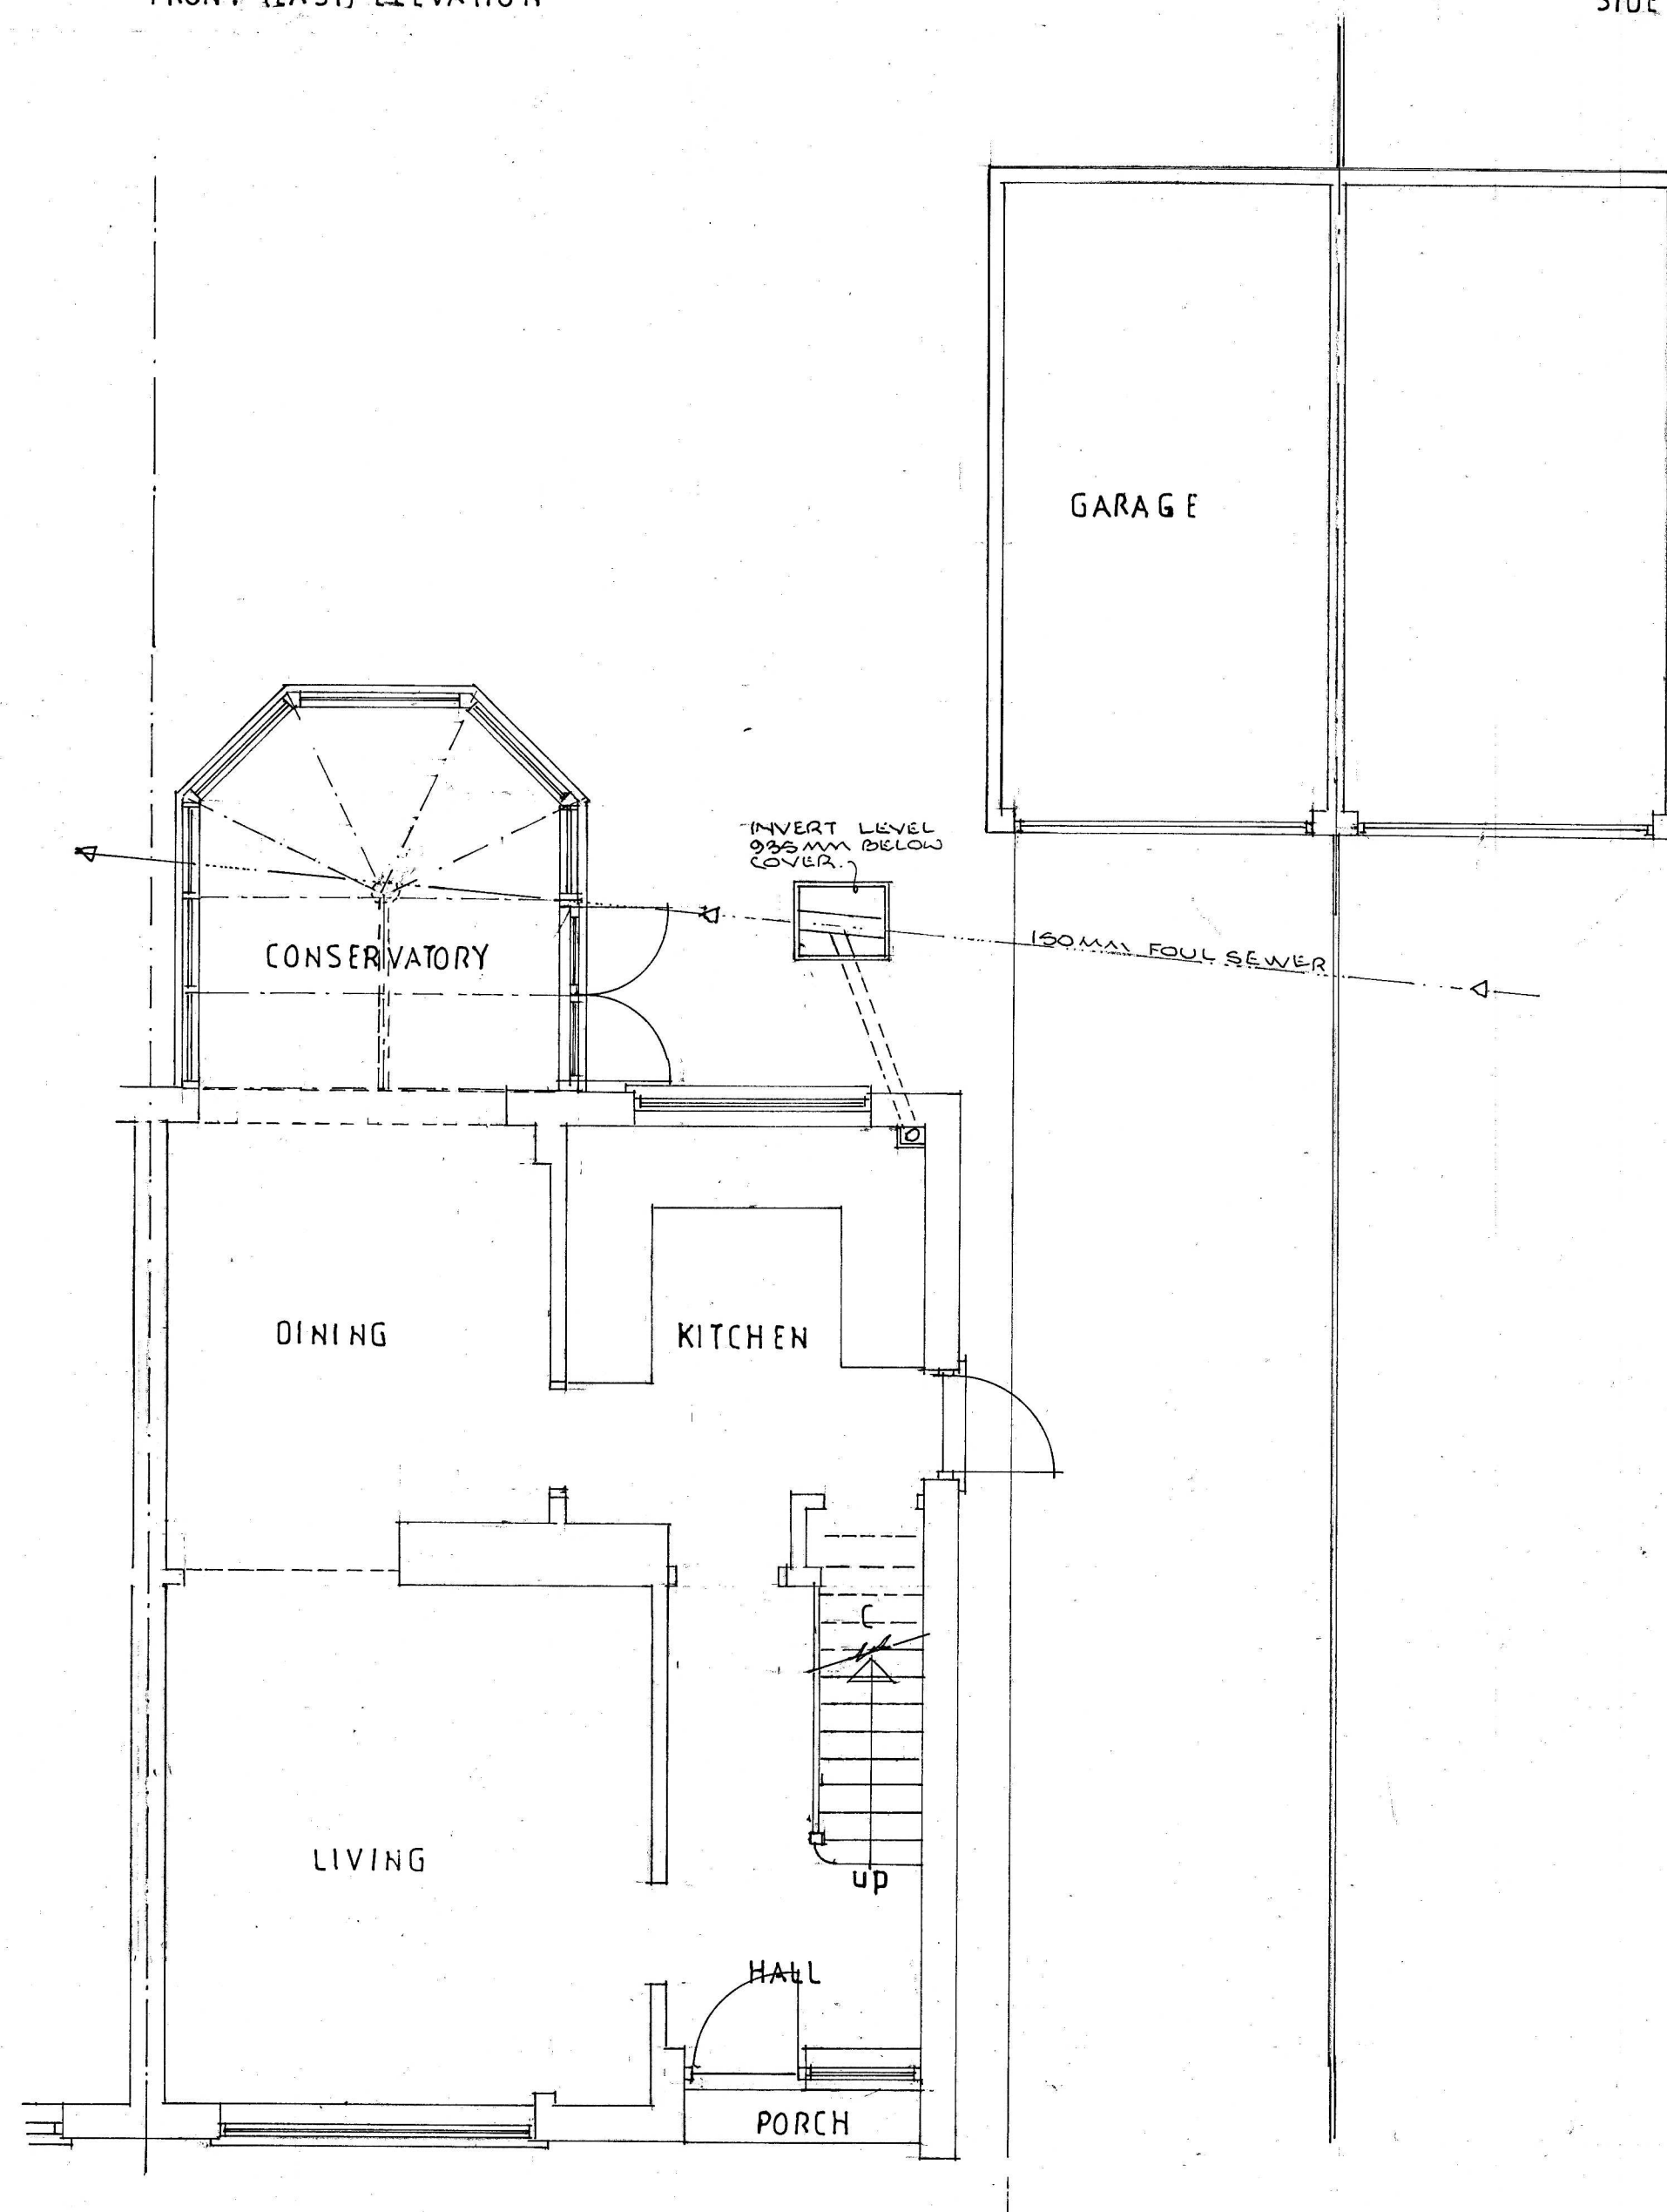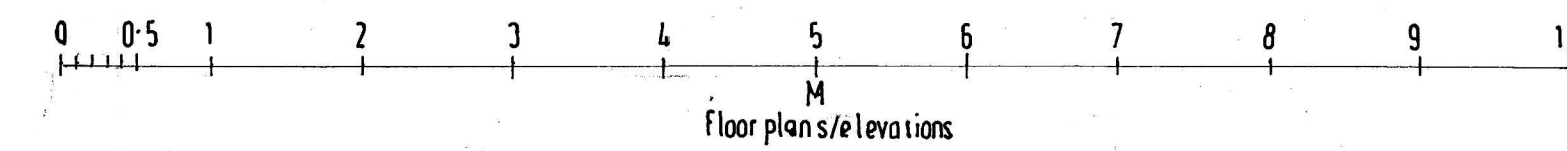


GROUND FLOOR PLAN

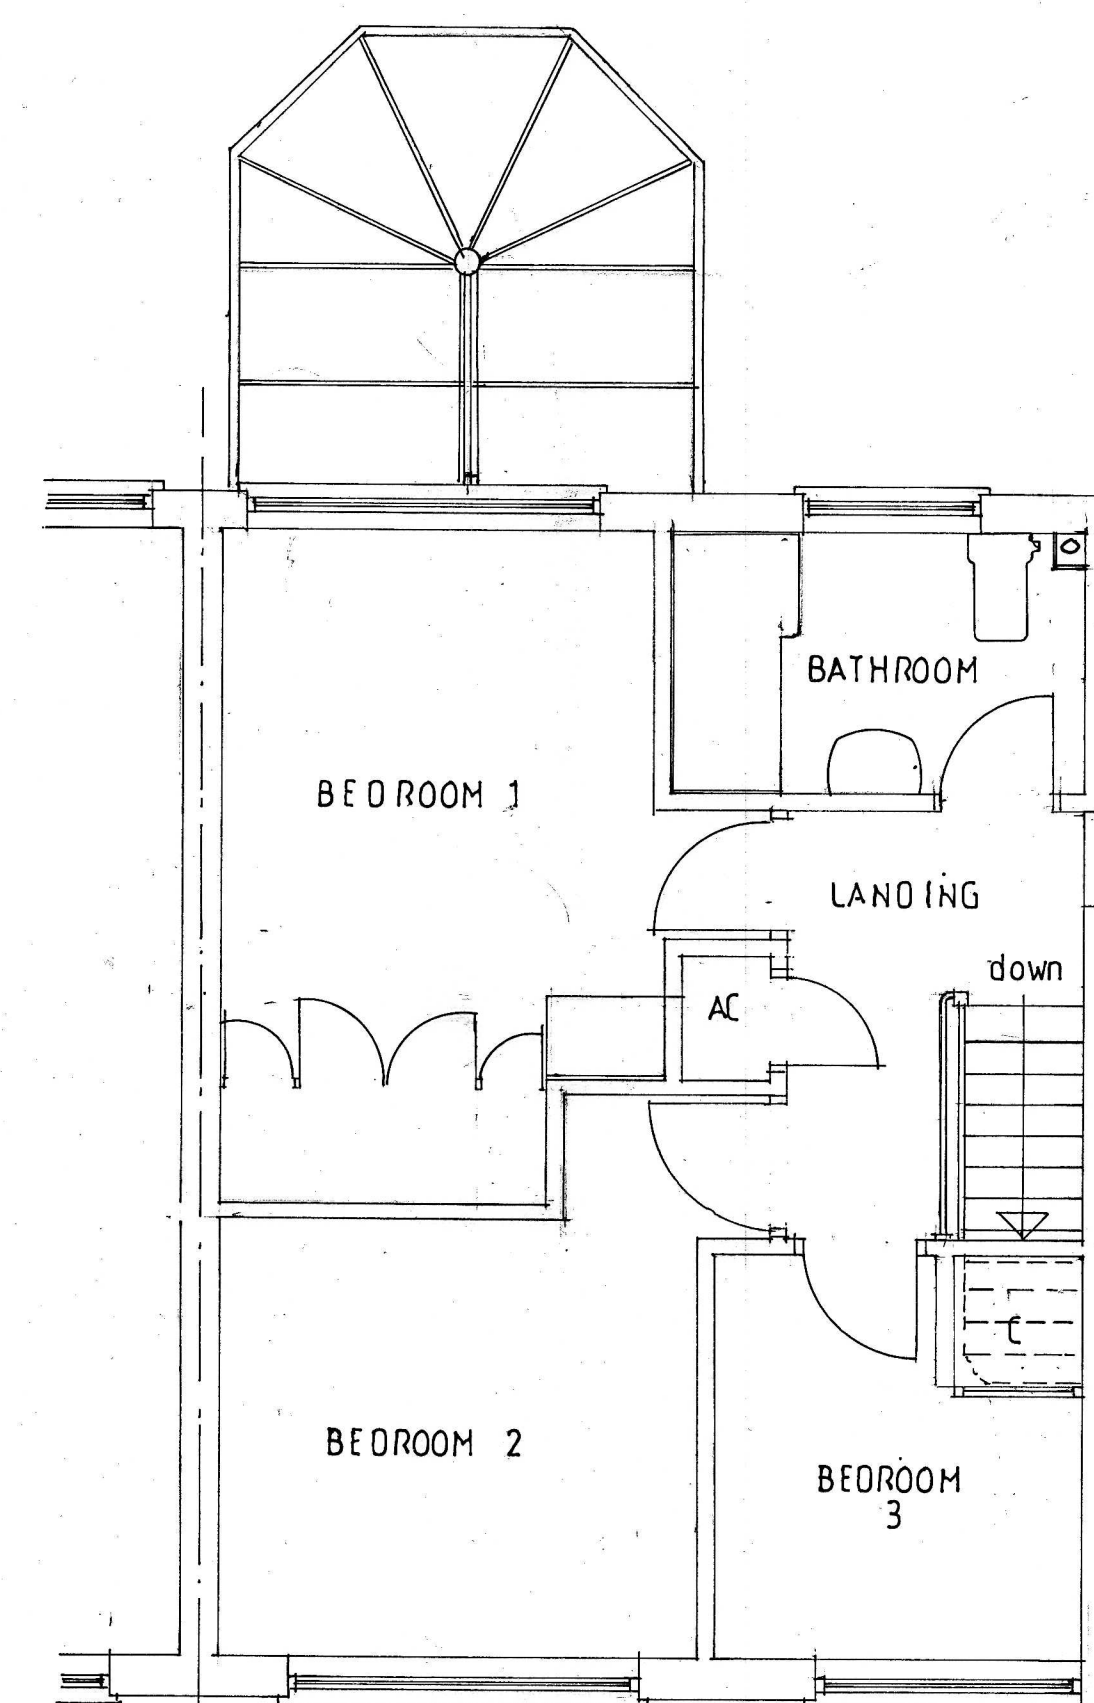

FIRST FLOOR PLAN

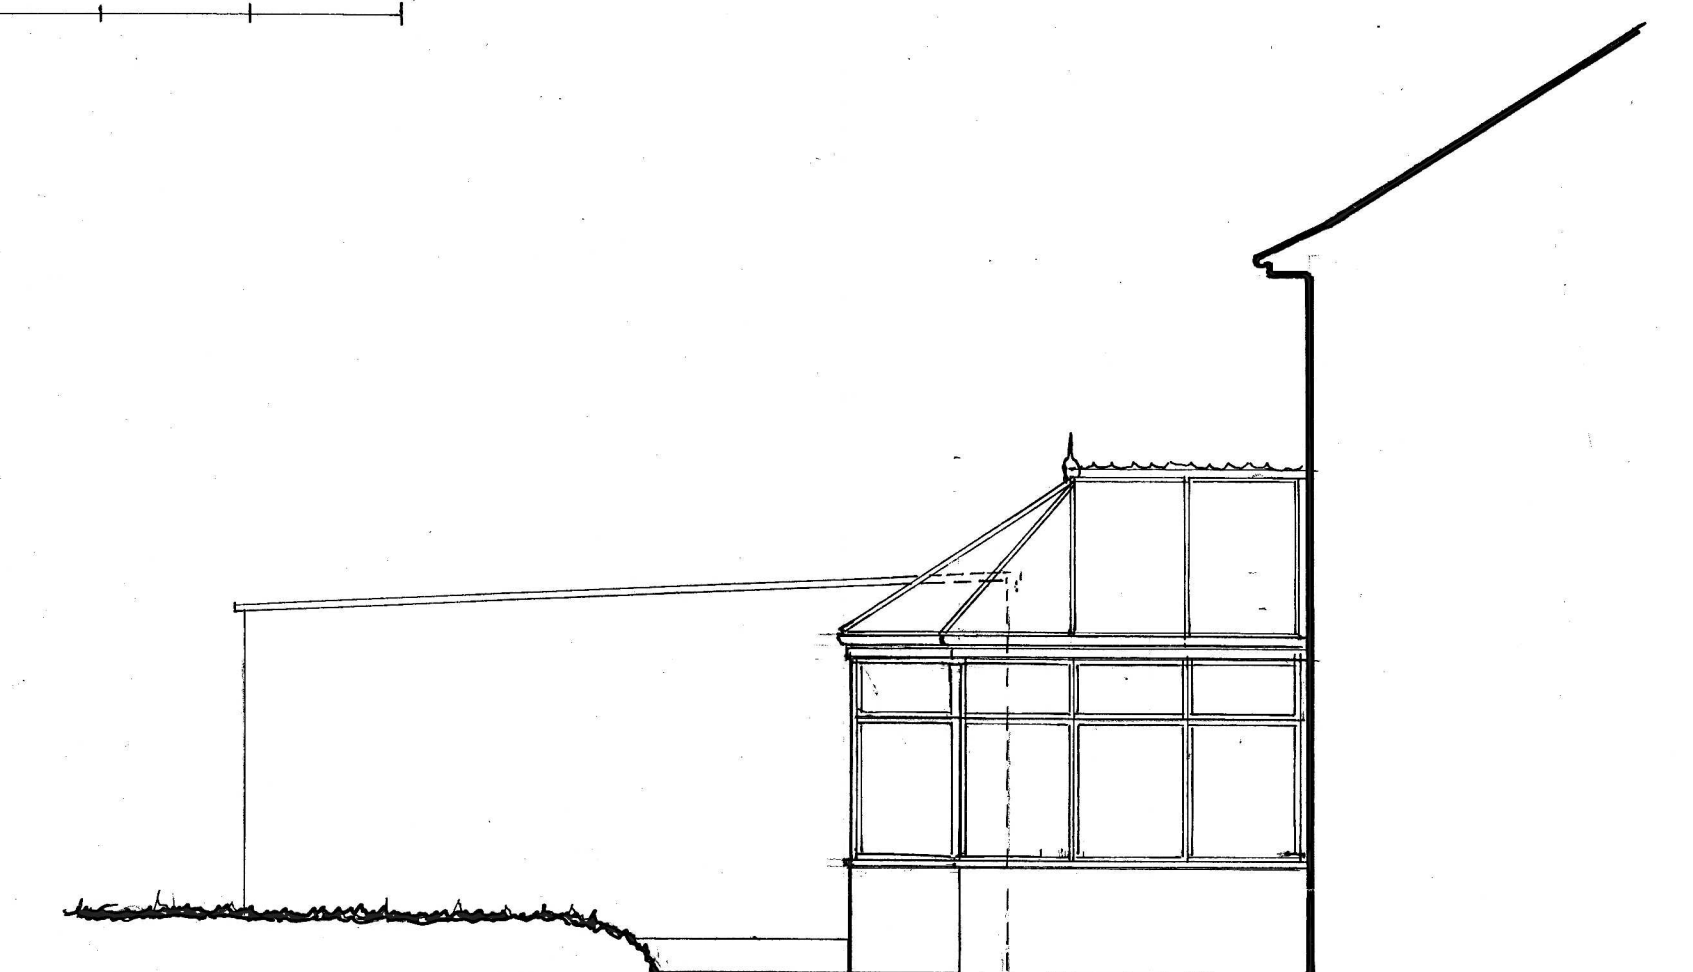

SIDE (SOUTH) ELEVATION

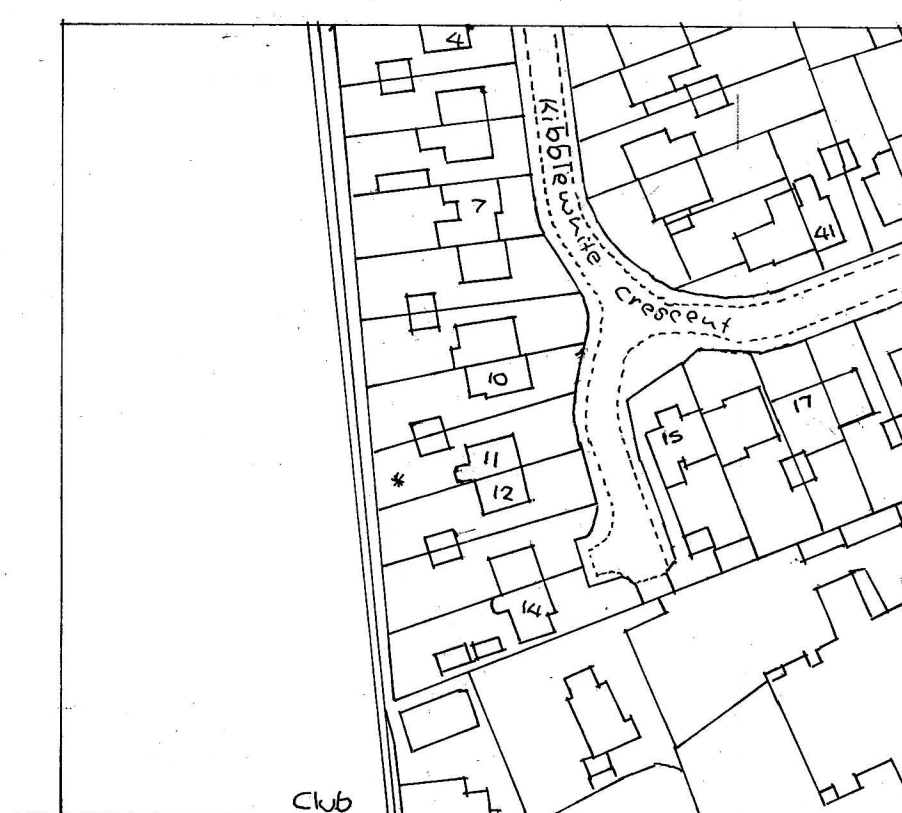

0 10 20 30 40 50
1:1250
LOCATION PLAN

SINGLE-STOREY REAR AND SIDE EXTENSIONS AND ALTERATIONS TO NO. 11, KIBBLEWHITE CRESCENT, TWYFORD RG10 9AX FOR MR. & MRS. M. DEMBOWICZ	
Existing floor plans and elevations	
Date: May 2025	Patrick Mackrory, 17 Bissley Drive, Maidenhead, Berkshire, SL6 3UX.
Scale: 1:50 1:1250	Architectural, planning and surveying services.
Drawing no.: 25/50/01	Telephone: 01628 824581-07899 768790 patmackrory@outlook.com