




DO NOT SCALE FROM THIS DRAWING. VERIFY ALL DIMENSIONS BEFORE SETTING OUT, COMMENCING WORK OR MAKING ANY SHOP DRAWINGS. REPORT ANY DISCREPANCIES TO SUPERVISING OFFICER IMMEDIATELY. COPYRIGHT ©

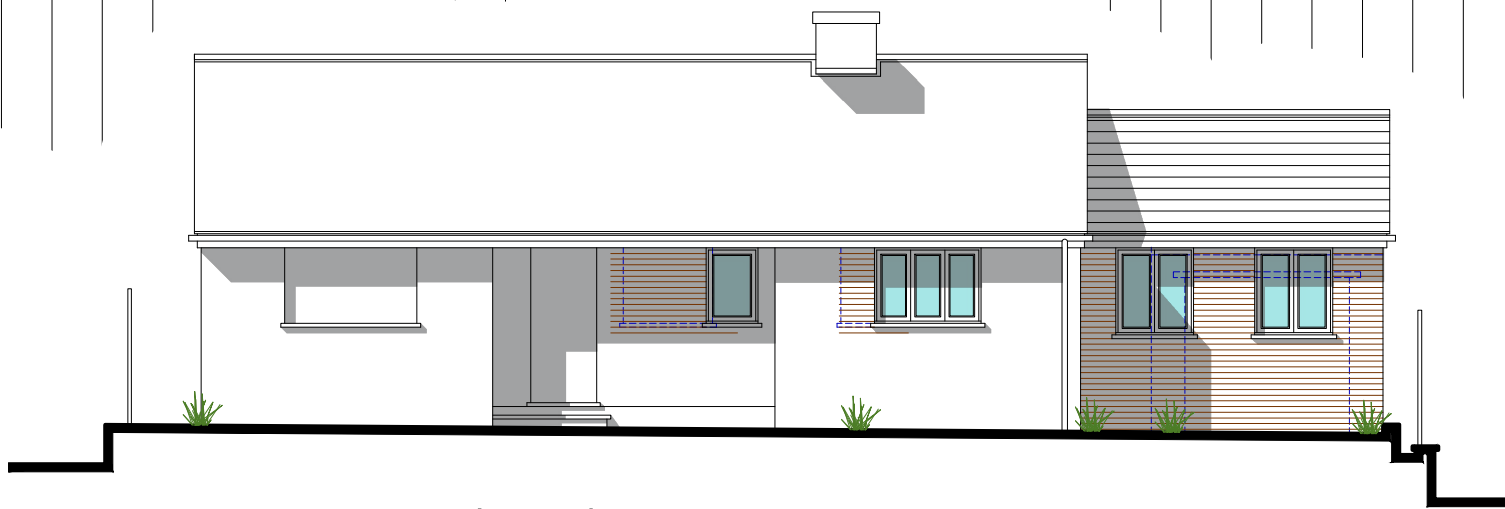


Rear Elevation (Part) 1:100 Scale

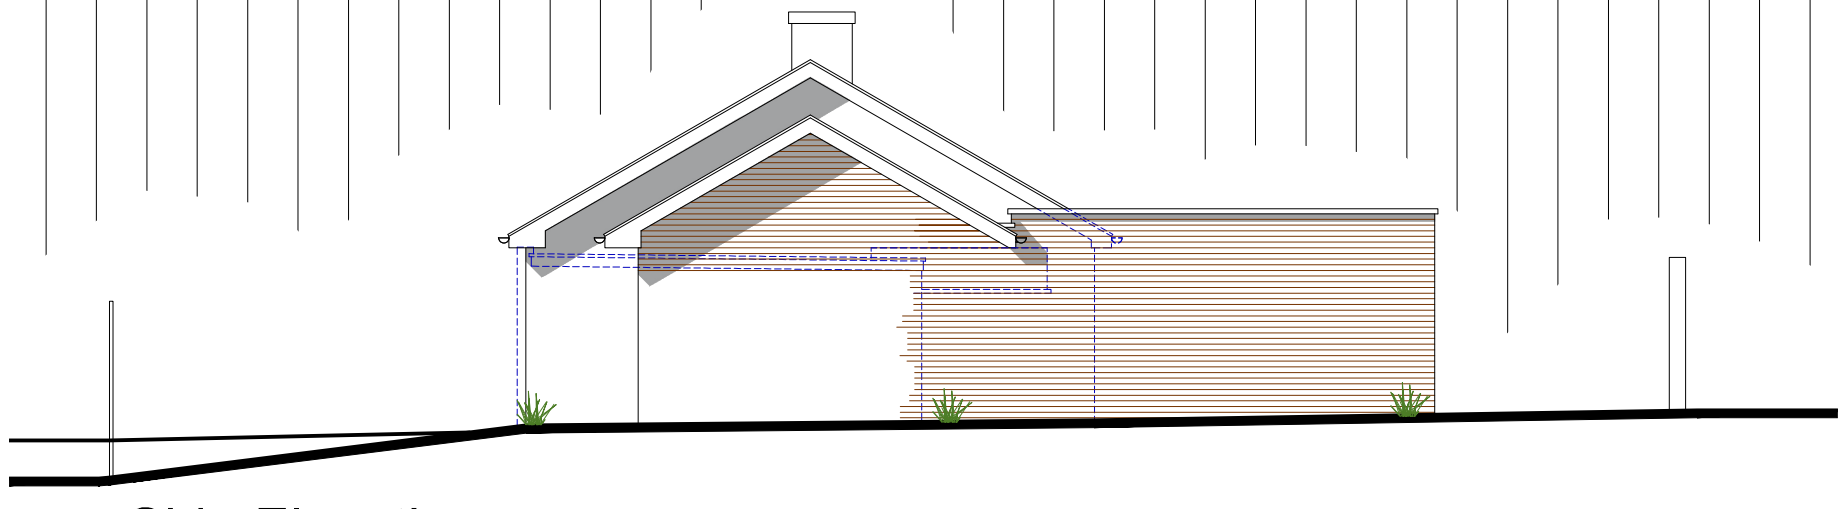


Side Elevation 1:100 Scale

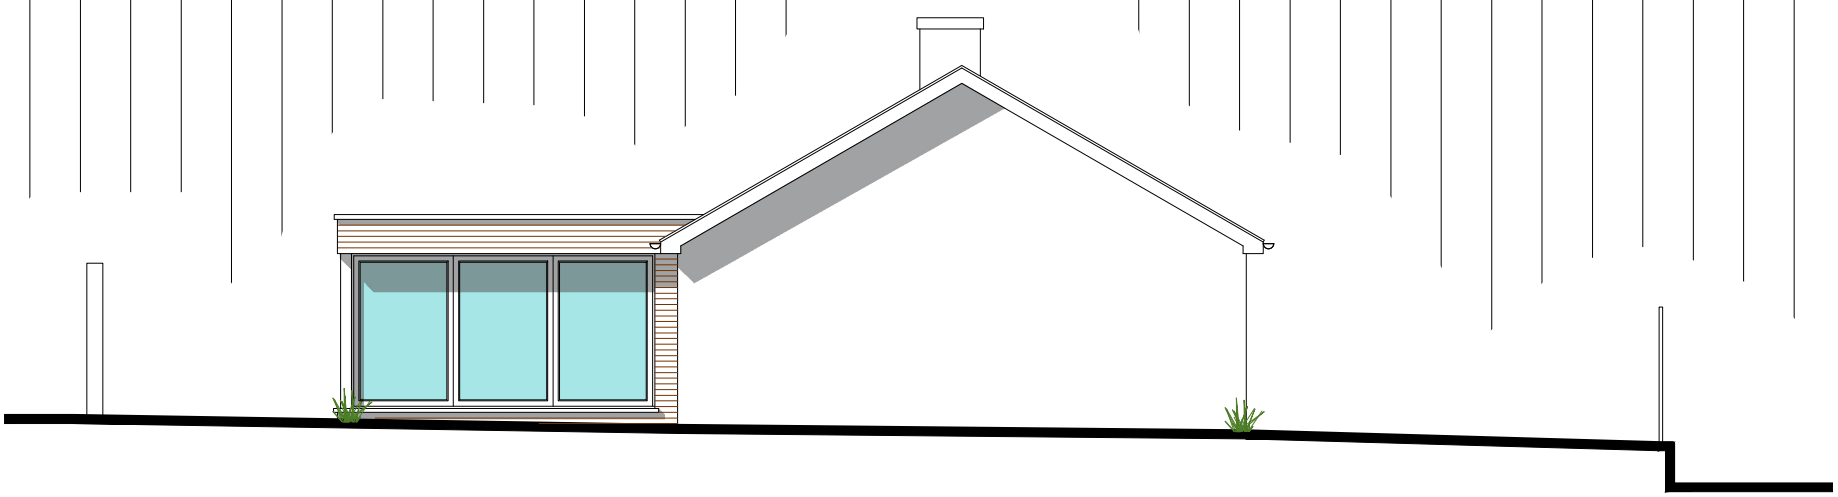

Side Elevation 1:100 Scale

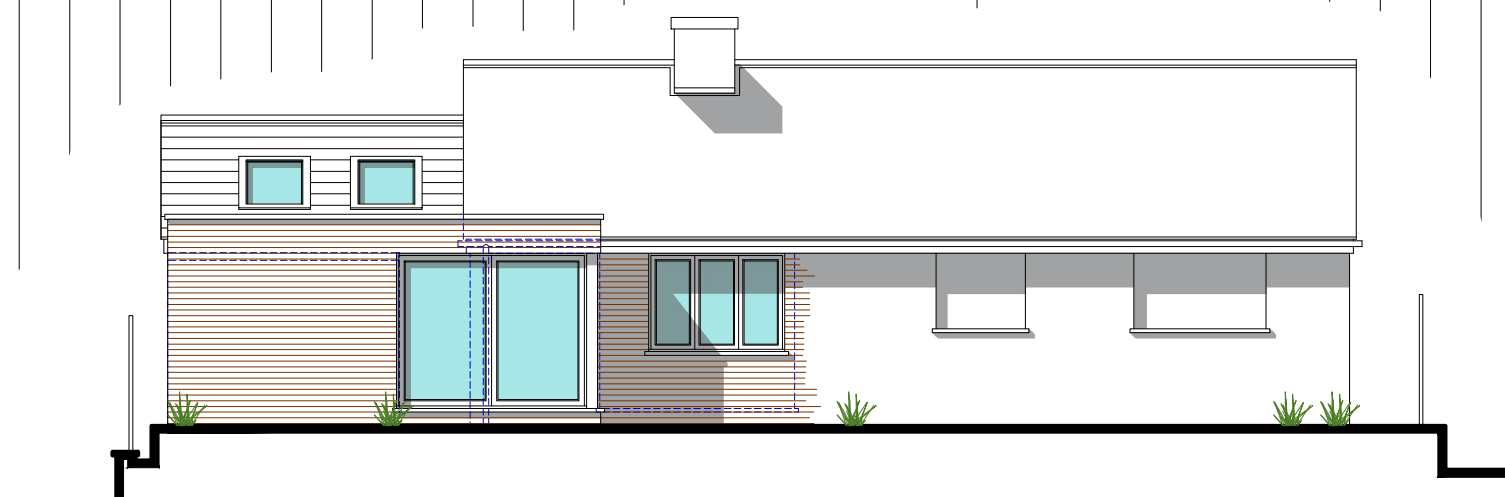

Rear Elevation 1:100 Scale

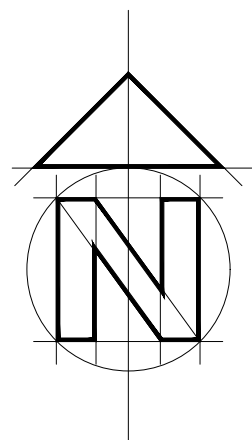

1:50 scale Bar
This Drawing has been produced for printing onto A1 size paper,
If printing on A3 please use the scale below for reference.
0m 0.5m 1.0m 2.0m 4.0m
0.25m

1:100 scale Bar
This Drawing has been produced for printing onto A1 size paper,
If printing on A3 please use the scale below for reference.
0m 1.0m 2.0m 4.0m 8.0m
0.50m

1:500 scale Bar
This Drawing has been produced for printing onto A1 size paper,
If printing on A3 please use the scale below for reference.
0m 5m 10m 20m 40m
2.5m

Rev A - Client Amendments - July 2025

Bonney Architecture
PLANNING & TECHNICAL SERVICES

CLIENT Mr & Mrs Collis
14 Hornbeam Close
Barkham
Wokingham
RG41 4UR
07515 355 770
bonneyarchitecture@gmail.com

JOB 51b Barkham Road, Wokingham
Berkshire, RG41 2RG

DRG PROPOSED ELEVATIONS

SCALE As Shown DRAWN P Bonney DATE May 2025

BA 0312 05 A