


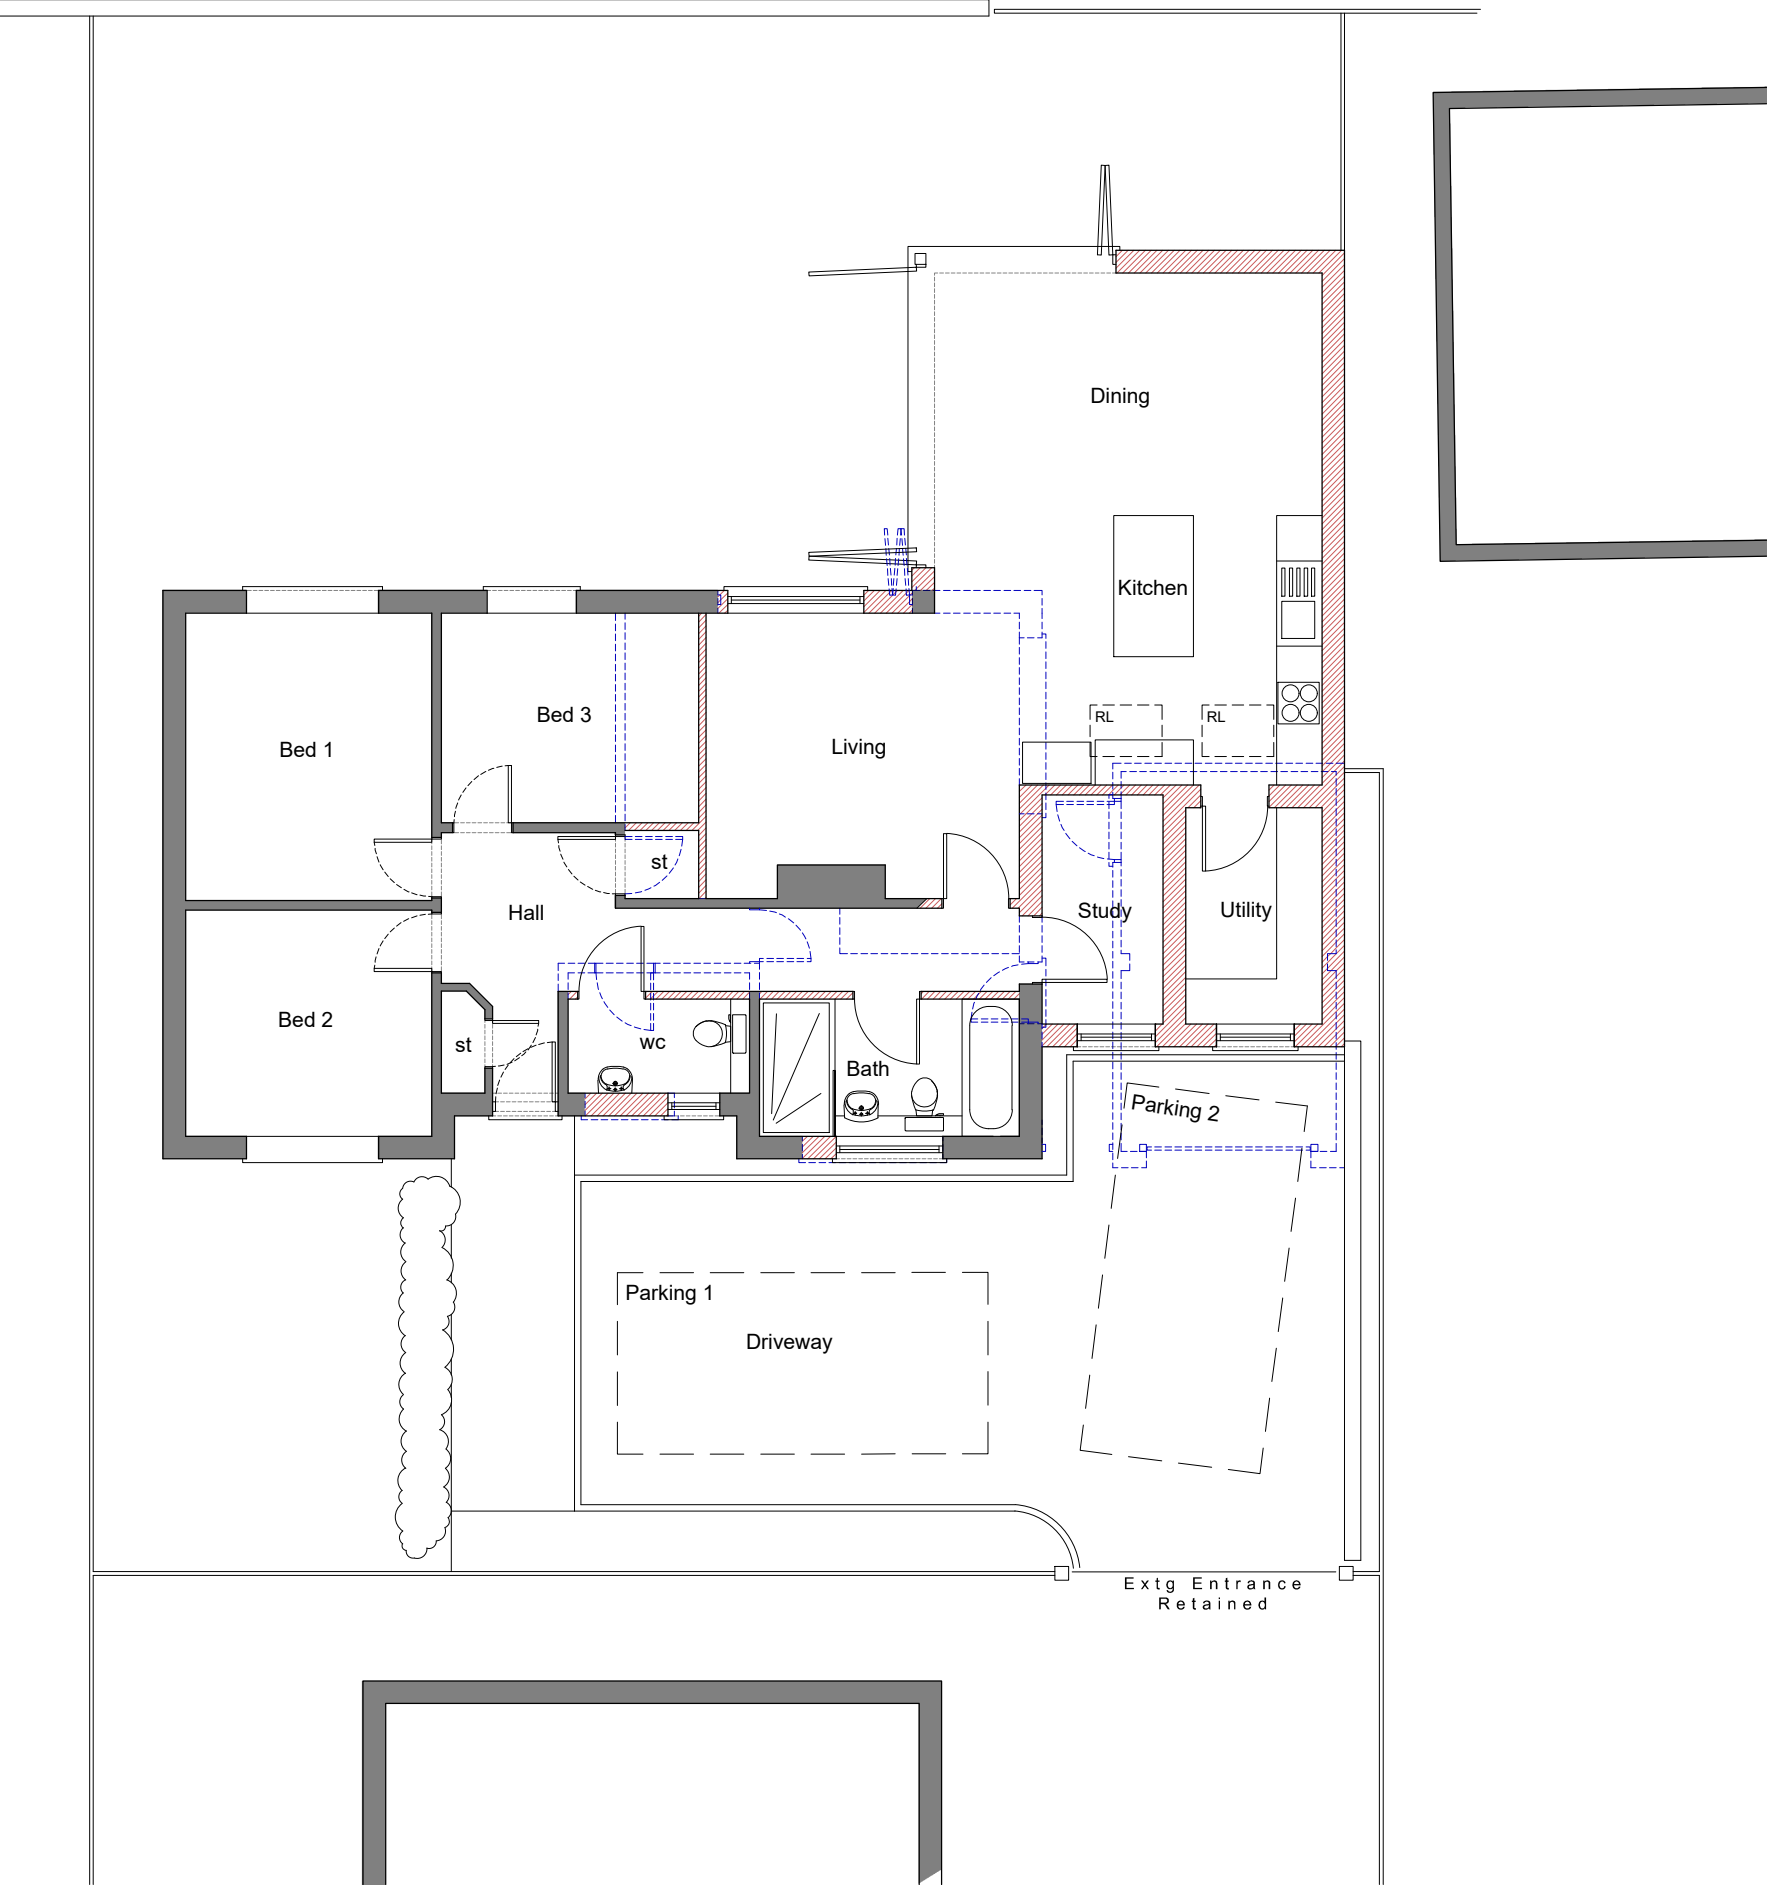


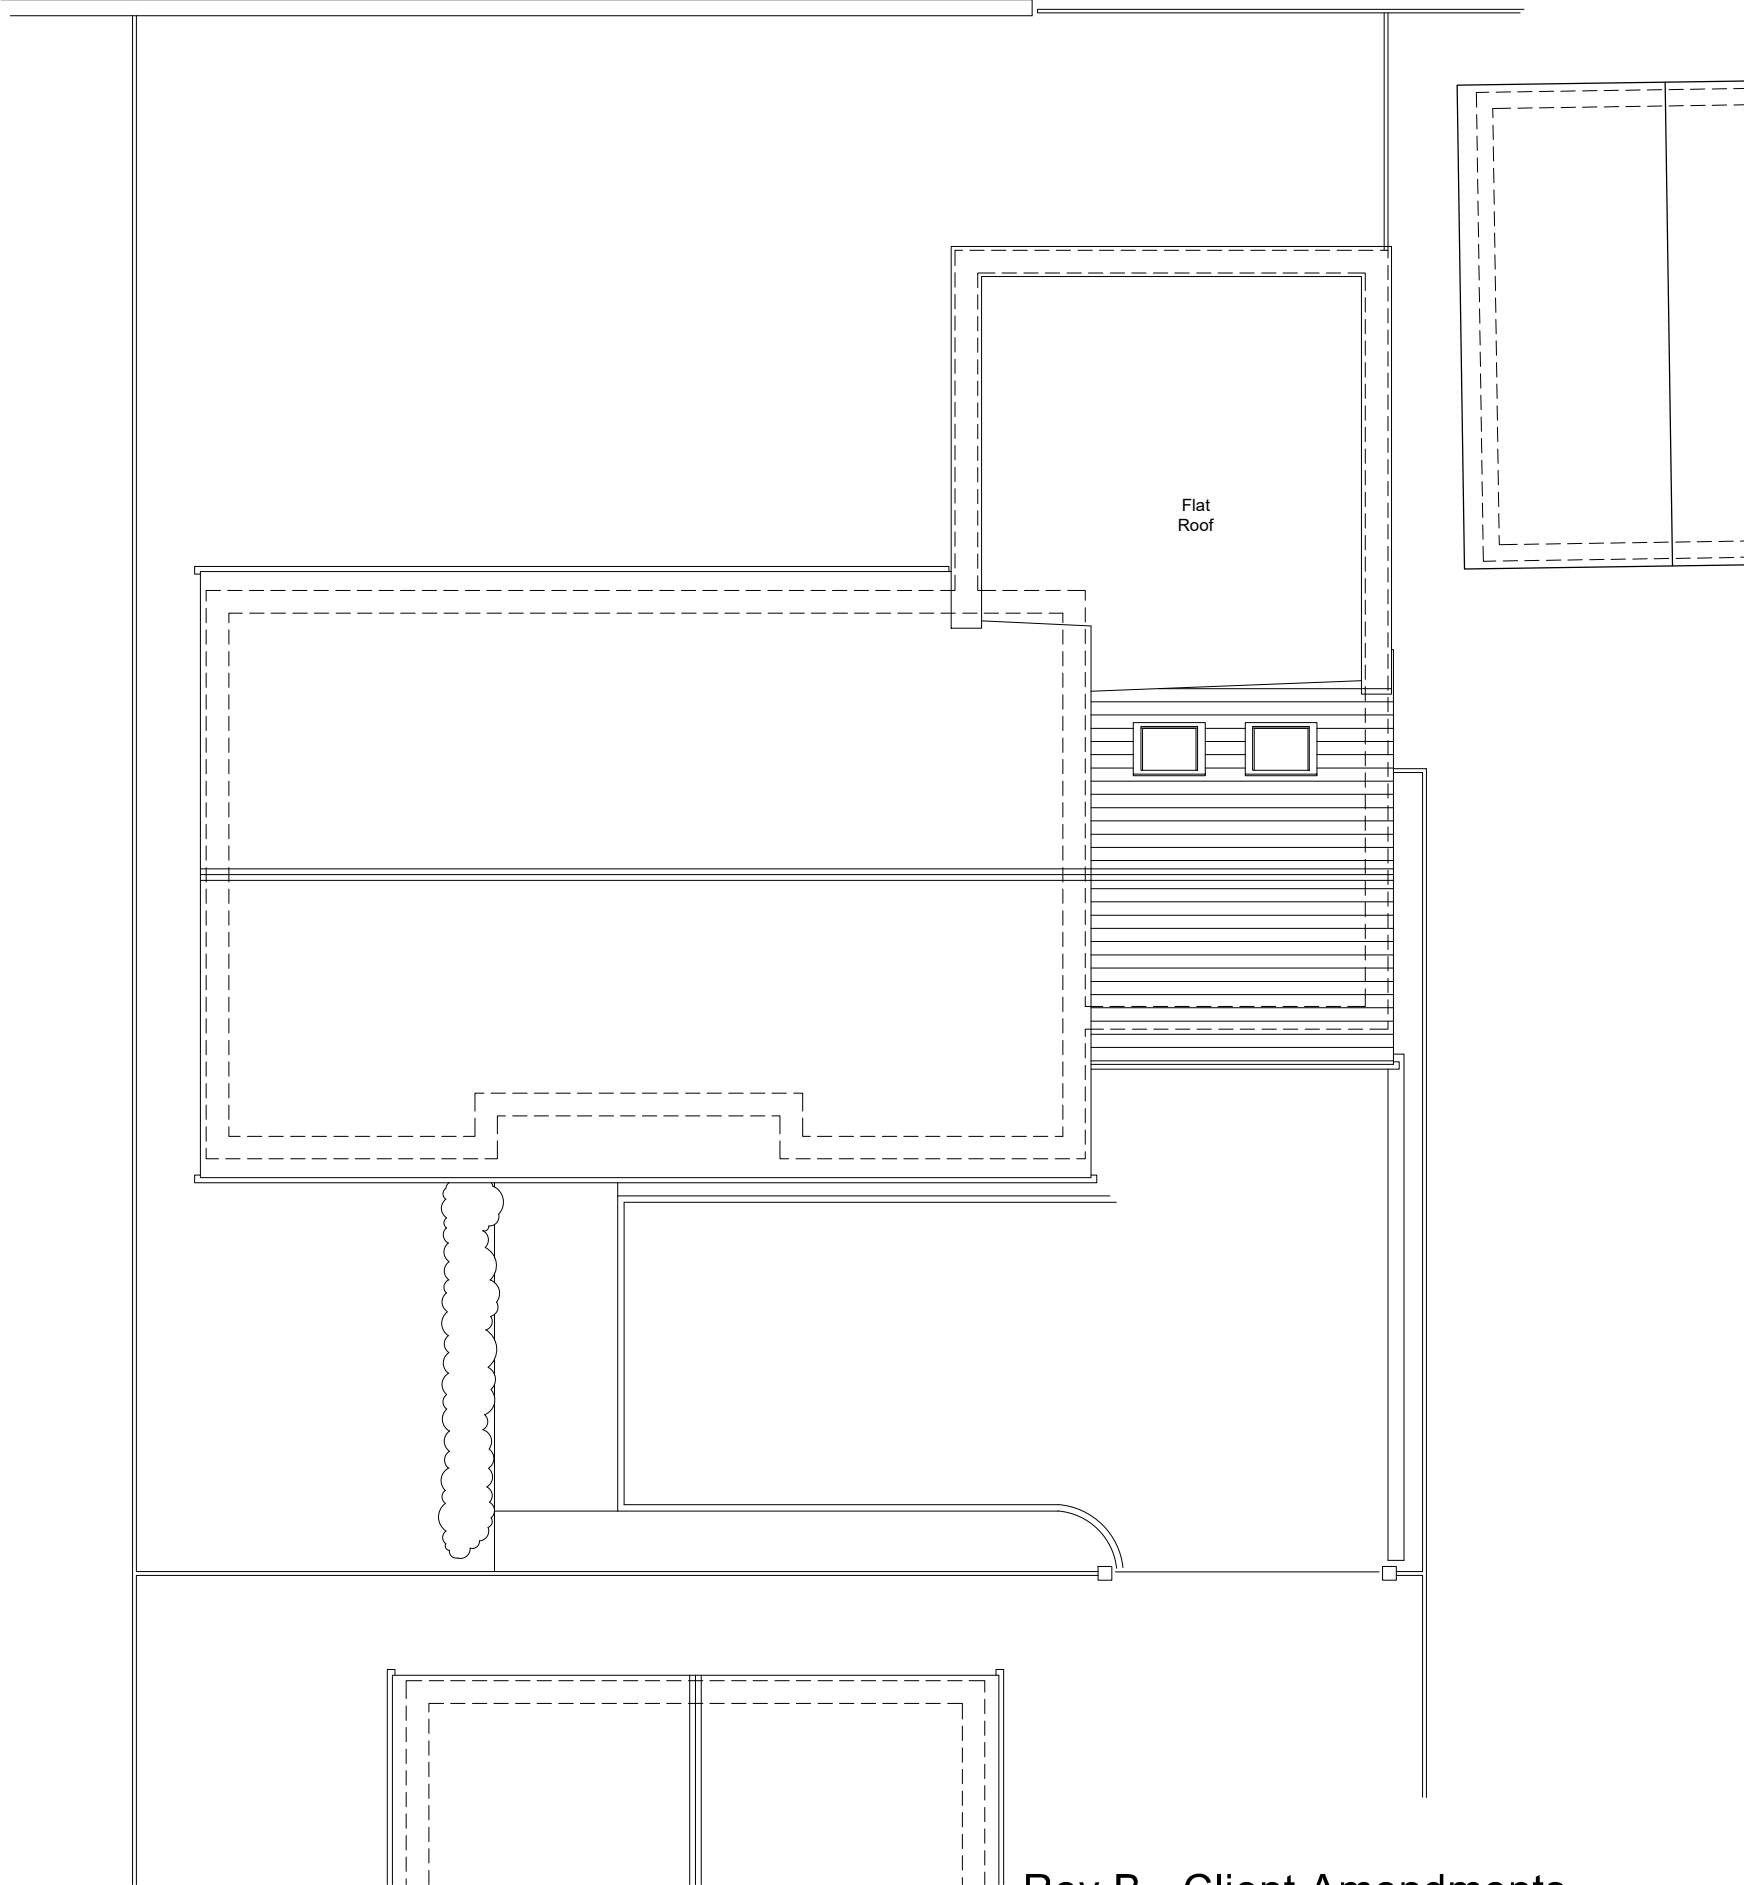

Ground Floor Plan 1:50 Scale

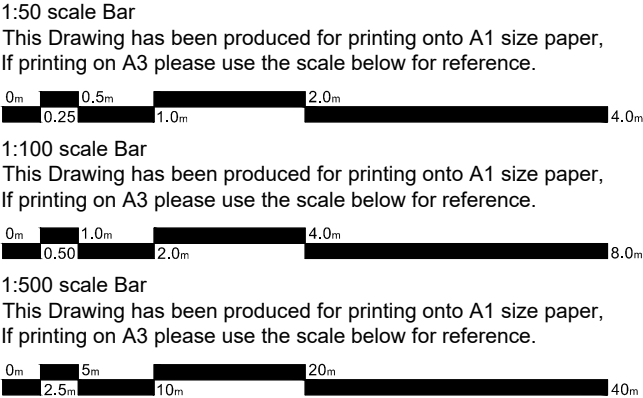

Front Floor Plan 1:50 Scale

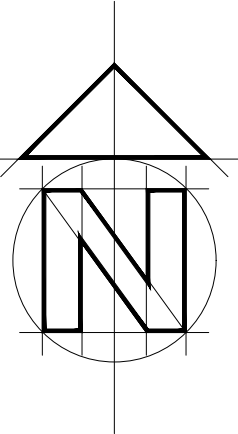

Rev B - Client Amendments - July 2025
Rev A - Minor Amendments - June 2025

Bonney Architecture
PLANNING & TECHNICAL SERVICES

CLIENT Mr & Mrs Collis
JOB 51b Barkham Road, Wokingham
Berkshire, RG41 2RG
DRG PROPOSED PLANS

SCALE As Shown DRAWN P Bonney DATE May 2025