





Front Elevation

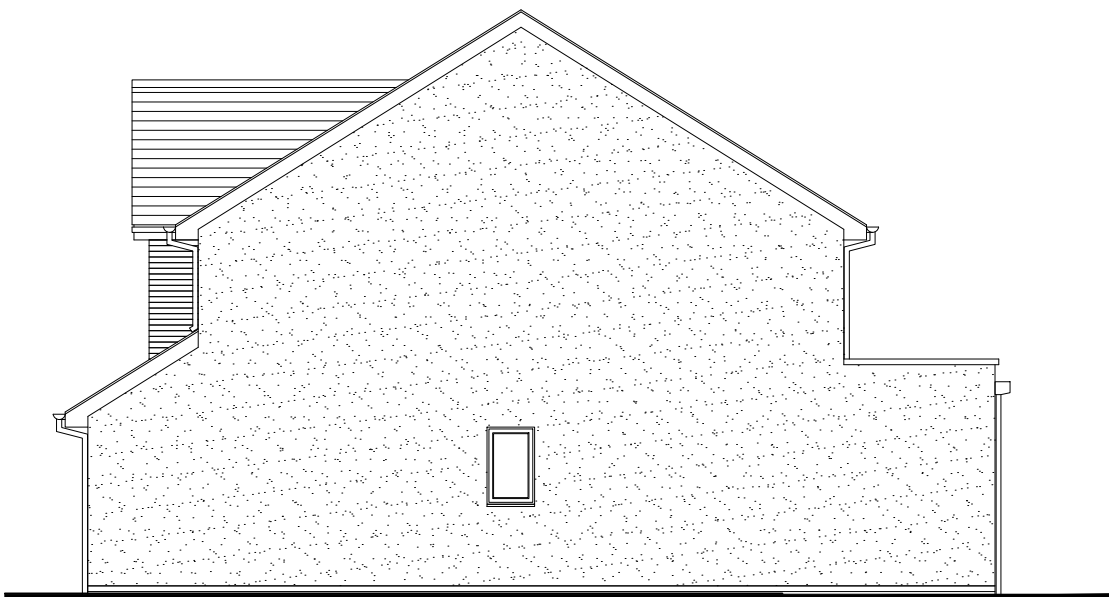

Side Elevation



Rear Elevation

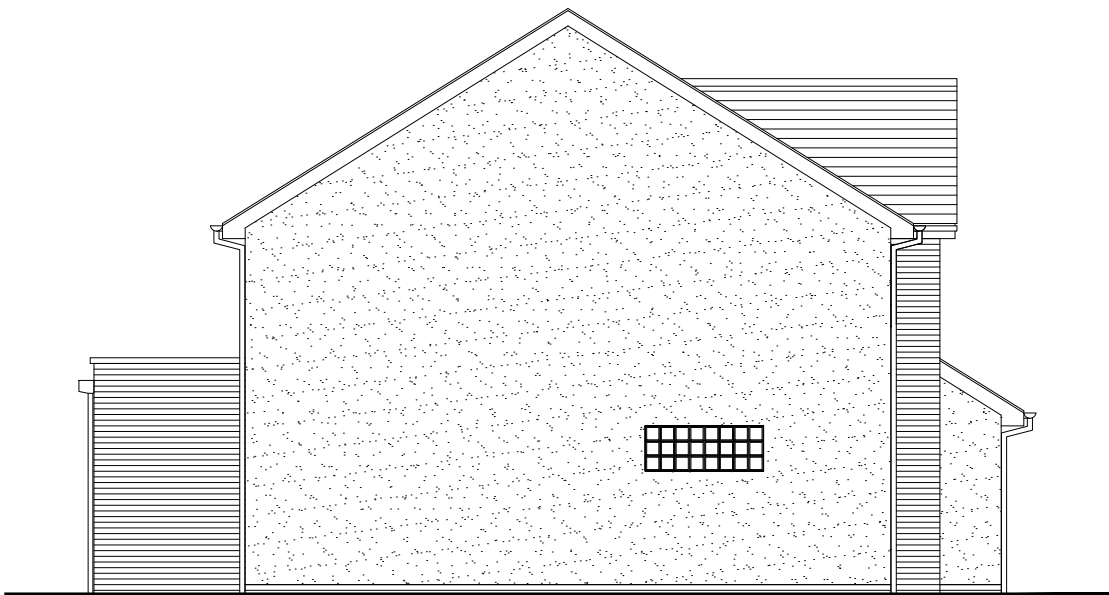

Side Elevation



286 Reading Road
Winnersh
Berks, RG41 5AH

Proposed Elevations

Mr Gill

Lee Norris Design Limited
27 Eden Way, Winnersh
Wokingham, Berkshire RG41 5PQ
Tel: 01189 787226
Mob: 07795 058193
E-mail: lee@leenorrisdesign.co.uk
Web: www.leenorrisdesign.co.uk

Planning and building regulations drawings
for residential extensions, new build,
renovation and conversion projects.

ref : LN

date : Dec'24

scale : 1:100@A3

project : 11-007

dwg no. / rev : 004/A

Scale: 1:100