




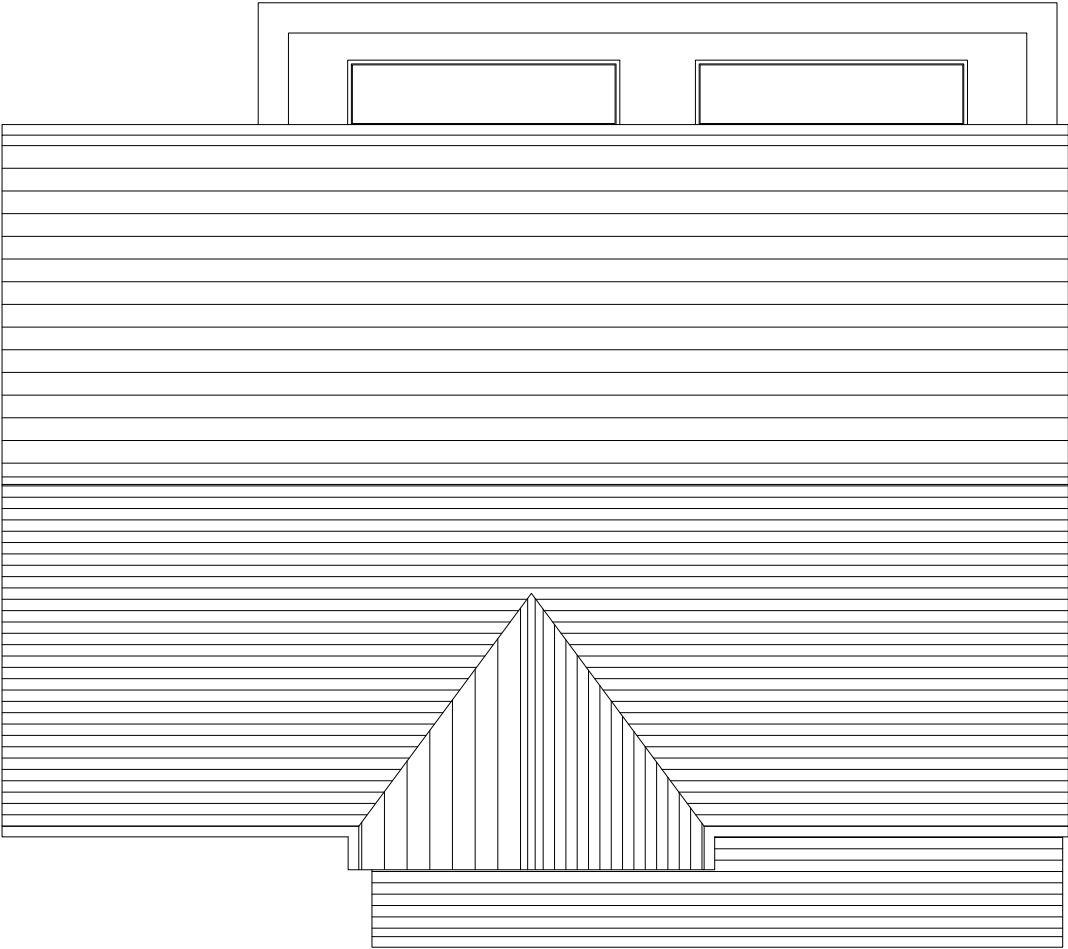

Roof Plan

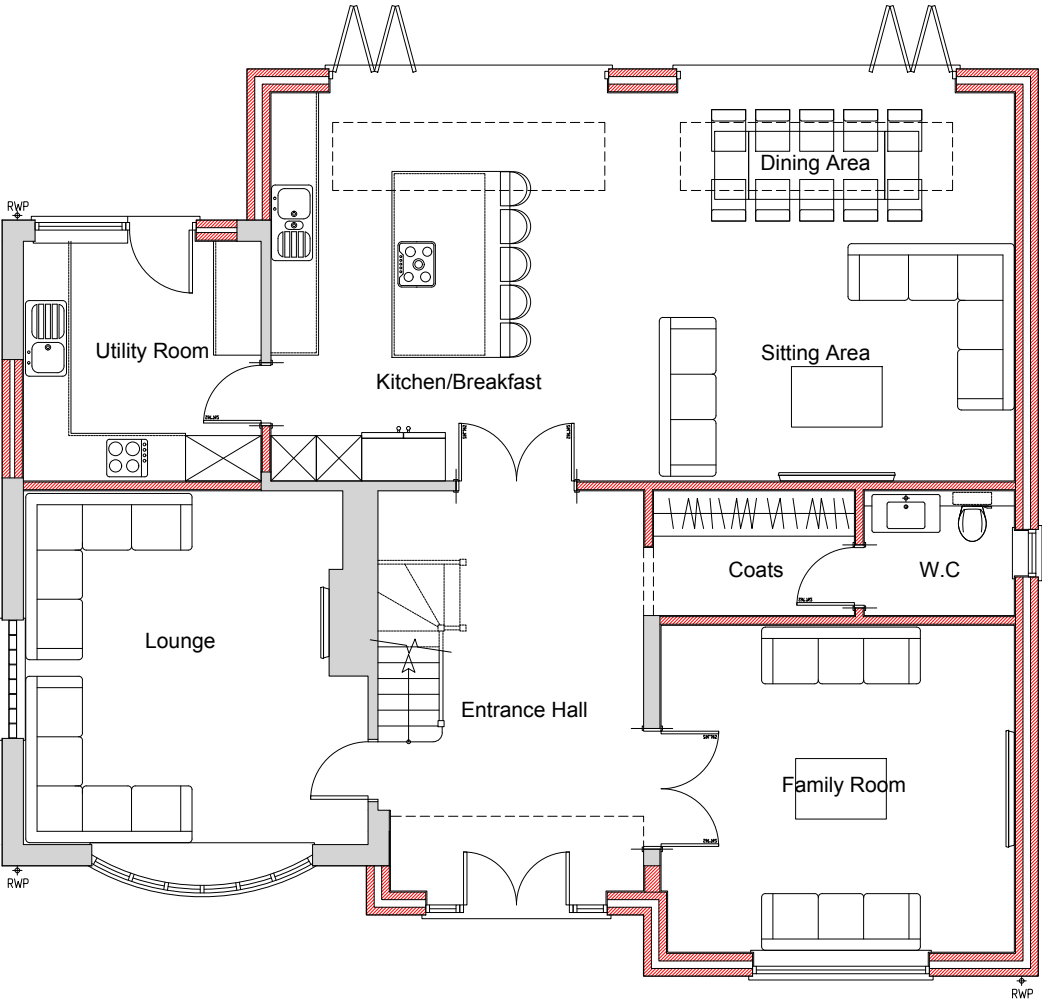

Ground Floor Plan

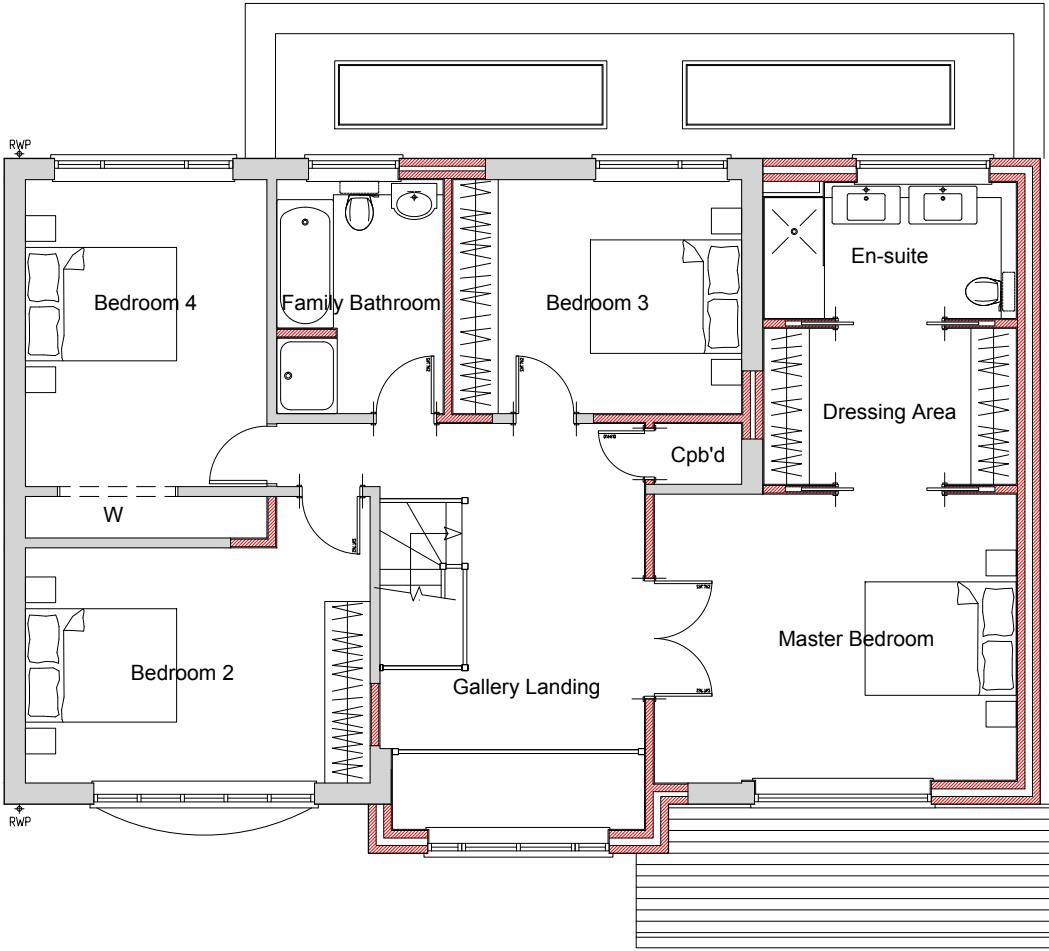

First Floor Plan

Scale: 1:100



286 Reading Road
Winnersh
Berks, RG41 5AH

Proposed Floor Plans

Mr Gill

Lee Norris Design Limited	ref : LN
27 Eden Way, Winnersh Wokingham, Berkshire RG41 5PQ Tel: 01189 787226 Mob: 07795 058193 E-mail: lee@leenorrisdesign.co.uk Web: www.leenorrisdesign.co.uk	date : Dec'24
Planning and building regulations drawings for residential extensions, new build, renovation and conversion projects.	scale : 1:100@A3
	project : 11-007
	dwg no. / rev : 003/A