




EXISTING SOUTH ELEVATION

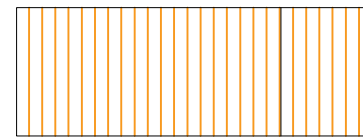


EXISTING NORTH ELEVATION

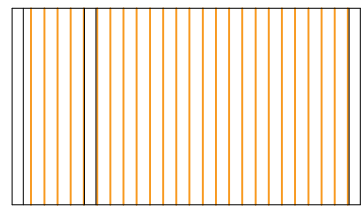


PROPOSED SOUTH ELEVATION

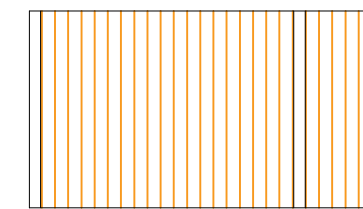


PROPOSED NORTH ELEVATION

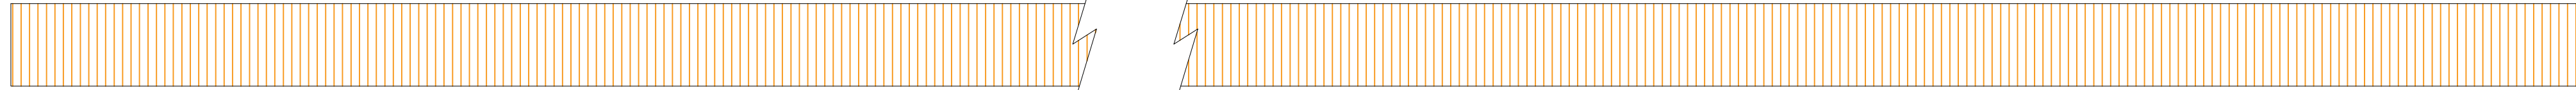


EXISTING EAST ELEVATION

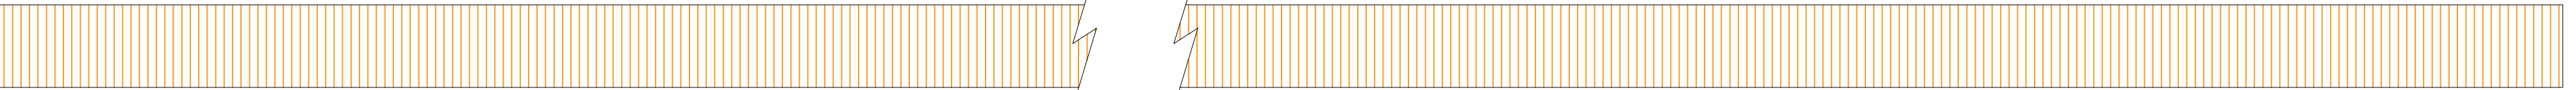


EXISTING WEST ELEVATION

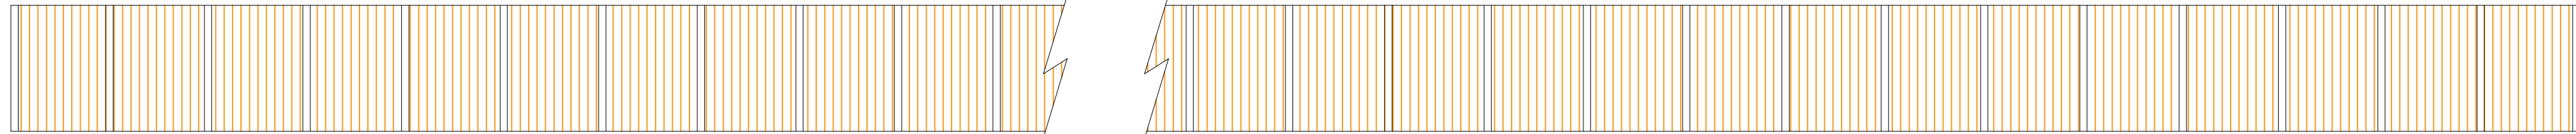


PROPOSED EAST ELEVATION

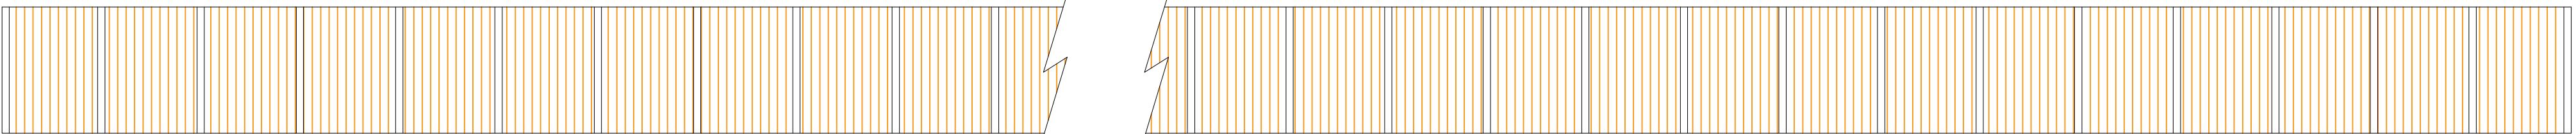

PROPOSED WEST ELEVATION

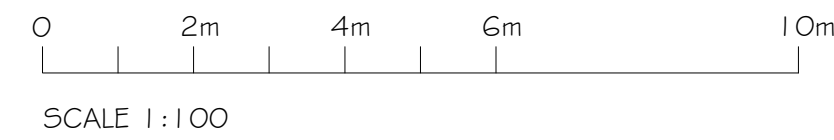

SCALE 1:100

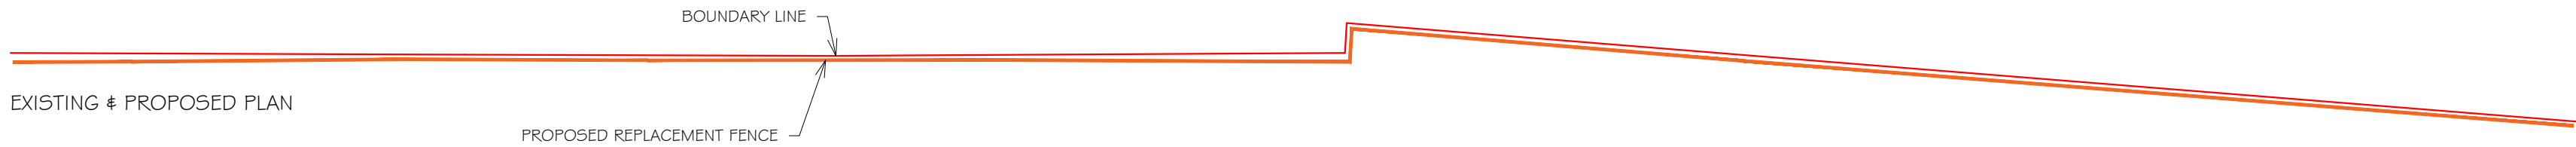

EXISTING & PROPOSED PLAN


PROPOSED REPLACEMENT FENCE




EXISTING SOUTH ELEVATION



EXISTING EAST ELEVATION

 


EXISTING NORTH ELEVATION

 


EXISTING WEST ELEVATION



PROPOSED SOUTH ELEVATION

 


PROPOSED EAST ELEVATION

 

PROPOSED NORTH ELEVATION



PROPOSED WEST ELEVATION

 

Metres
SCALE 1:200

- EXISTING STRUCTURE
- PROPOSED STRUCTURE
- REMOVED STRUCTURE
- POSSIBLE STEEL BEAMS
- POSSIBLE KITCHEN PLAN

PROJECT
PROPOSED REPLACEMENT BOUNDARY FENCE
AT:
OUR LADIES PREPARATORY SCHOOL
19 THE AVENUE, CROWTHORNE
RG45 6PB

TITLE
COMBINED ELEVATIONS

 Cranford Design Ltd
Architectural Services,
CAD Design & Draughting

DATE
JULY 24
SCALE
SEE DRAWING

Tel: 01252 872657
Mob: 07525 064570
E-mail: info@cranforddesign.co.uk
Website: www.cranforddesign.co.uk
Centaur House
Ancells Business Park
Ancells Road, Fleet
Hants, GU51 2UJ

DRAWING NUMBER

D2959-01

A1 PAPER SIZE A

These plans must not be acted upon until the appropriate planning and building regulation approvals have been granted. Should the works be undertaken prior to the above approvals being in place it is done so entirely at the clients own risk.