




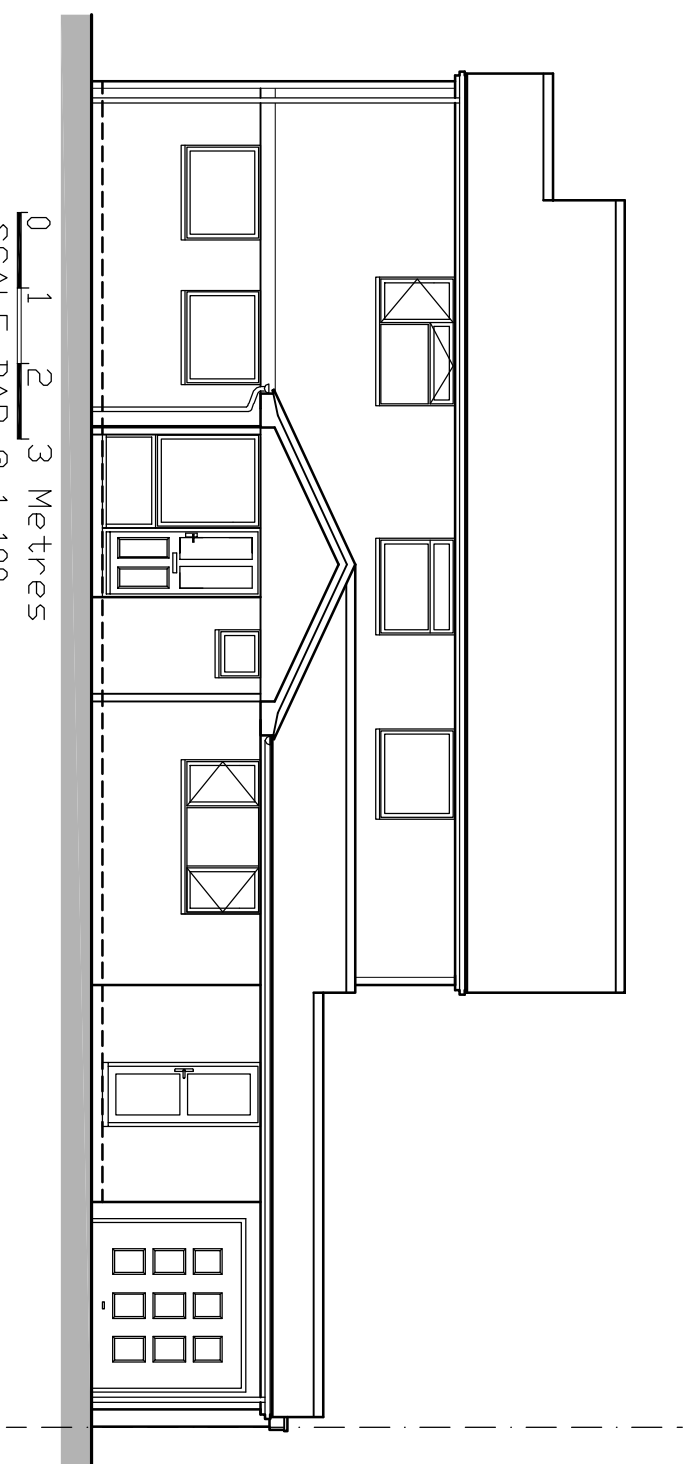


0 1 2 3 Metres
SCALE BAR @ 1-100
Existing Front Elevation

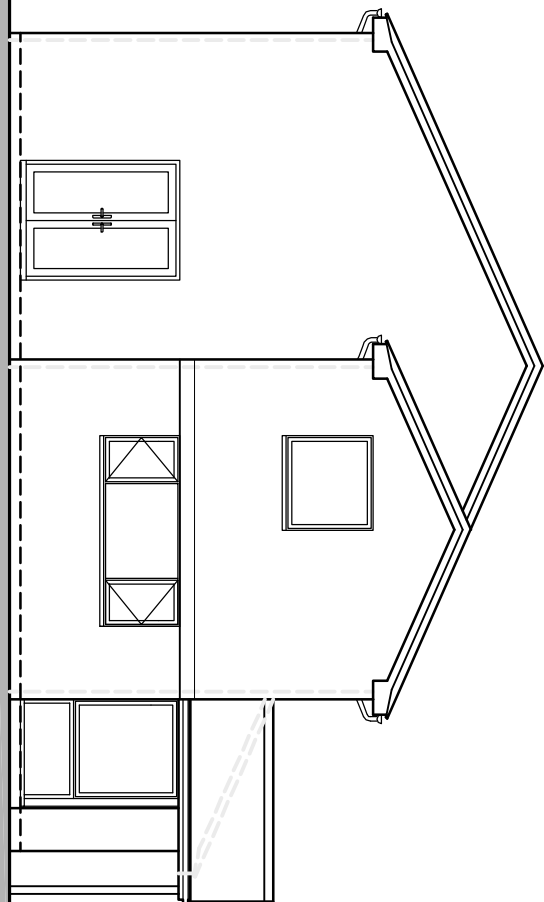


0 1 2 3 Metres
SCALE BAR @ 1-100
Existing Side Elevation

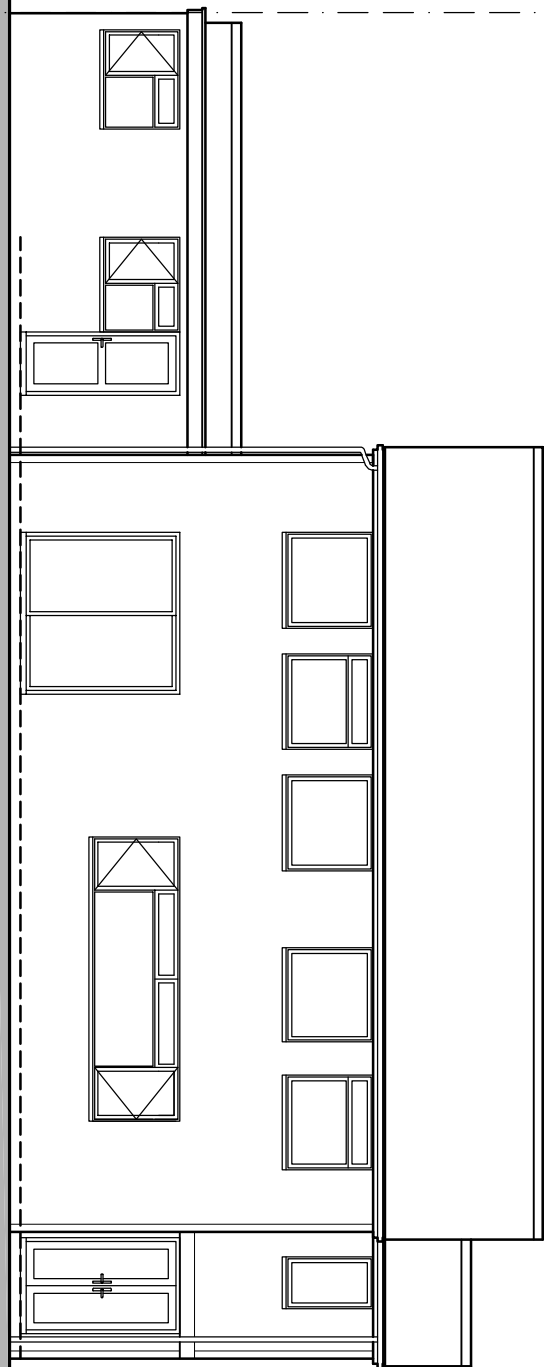


0 1 2 3 Metres
SCALE BAR @ 1-100
Existing Rear Elevation

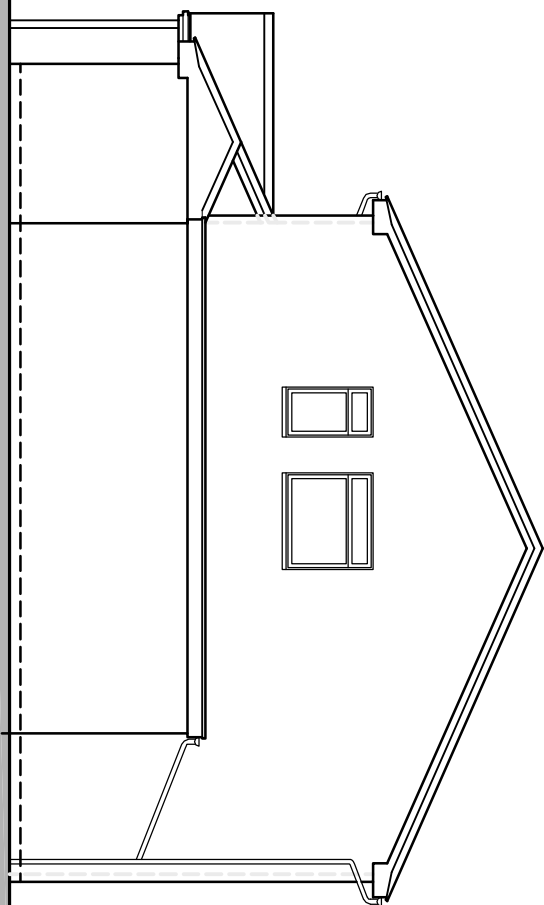

0 1 2 3 Metres
SCALE BAR @ 1-100
Existing Side Elevation

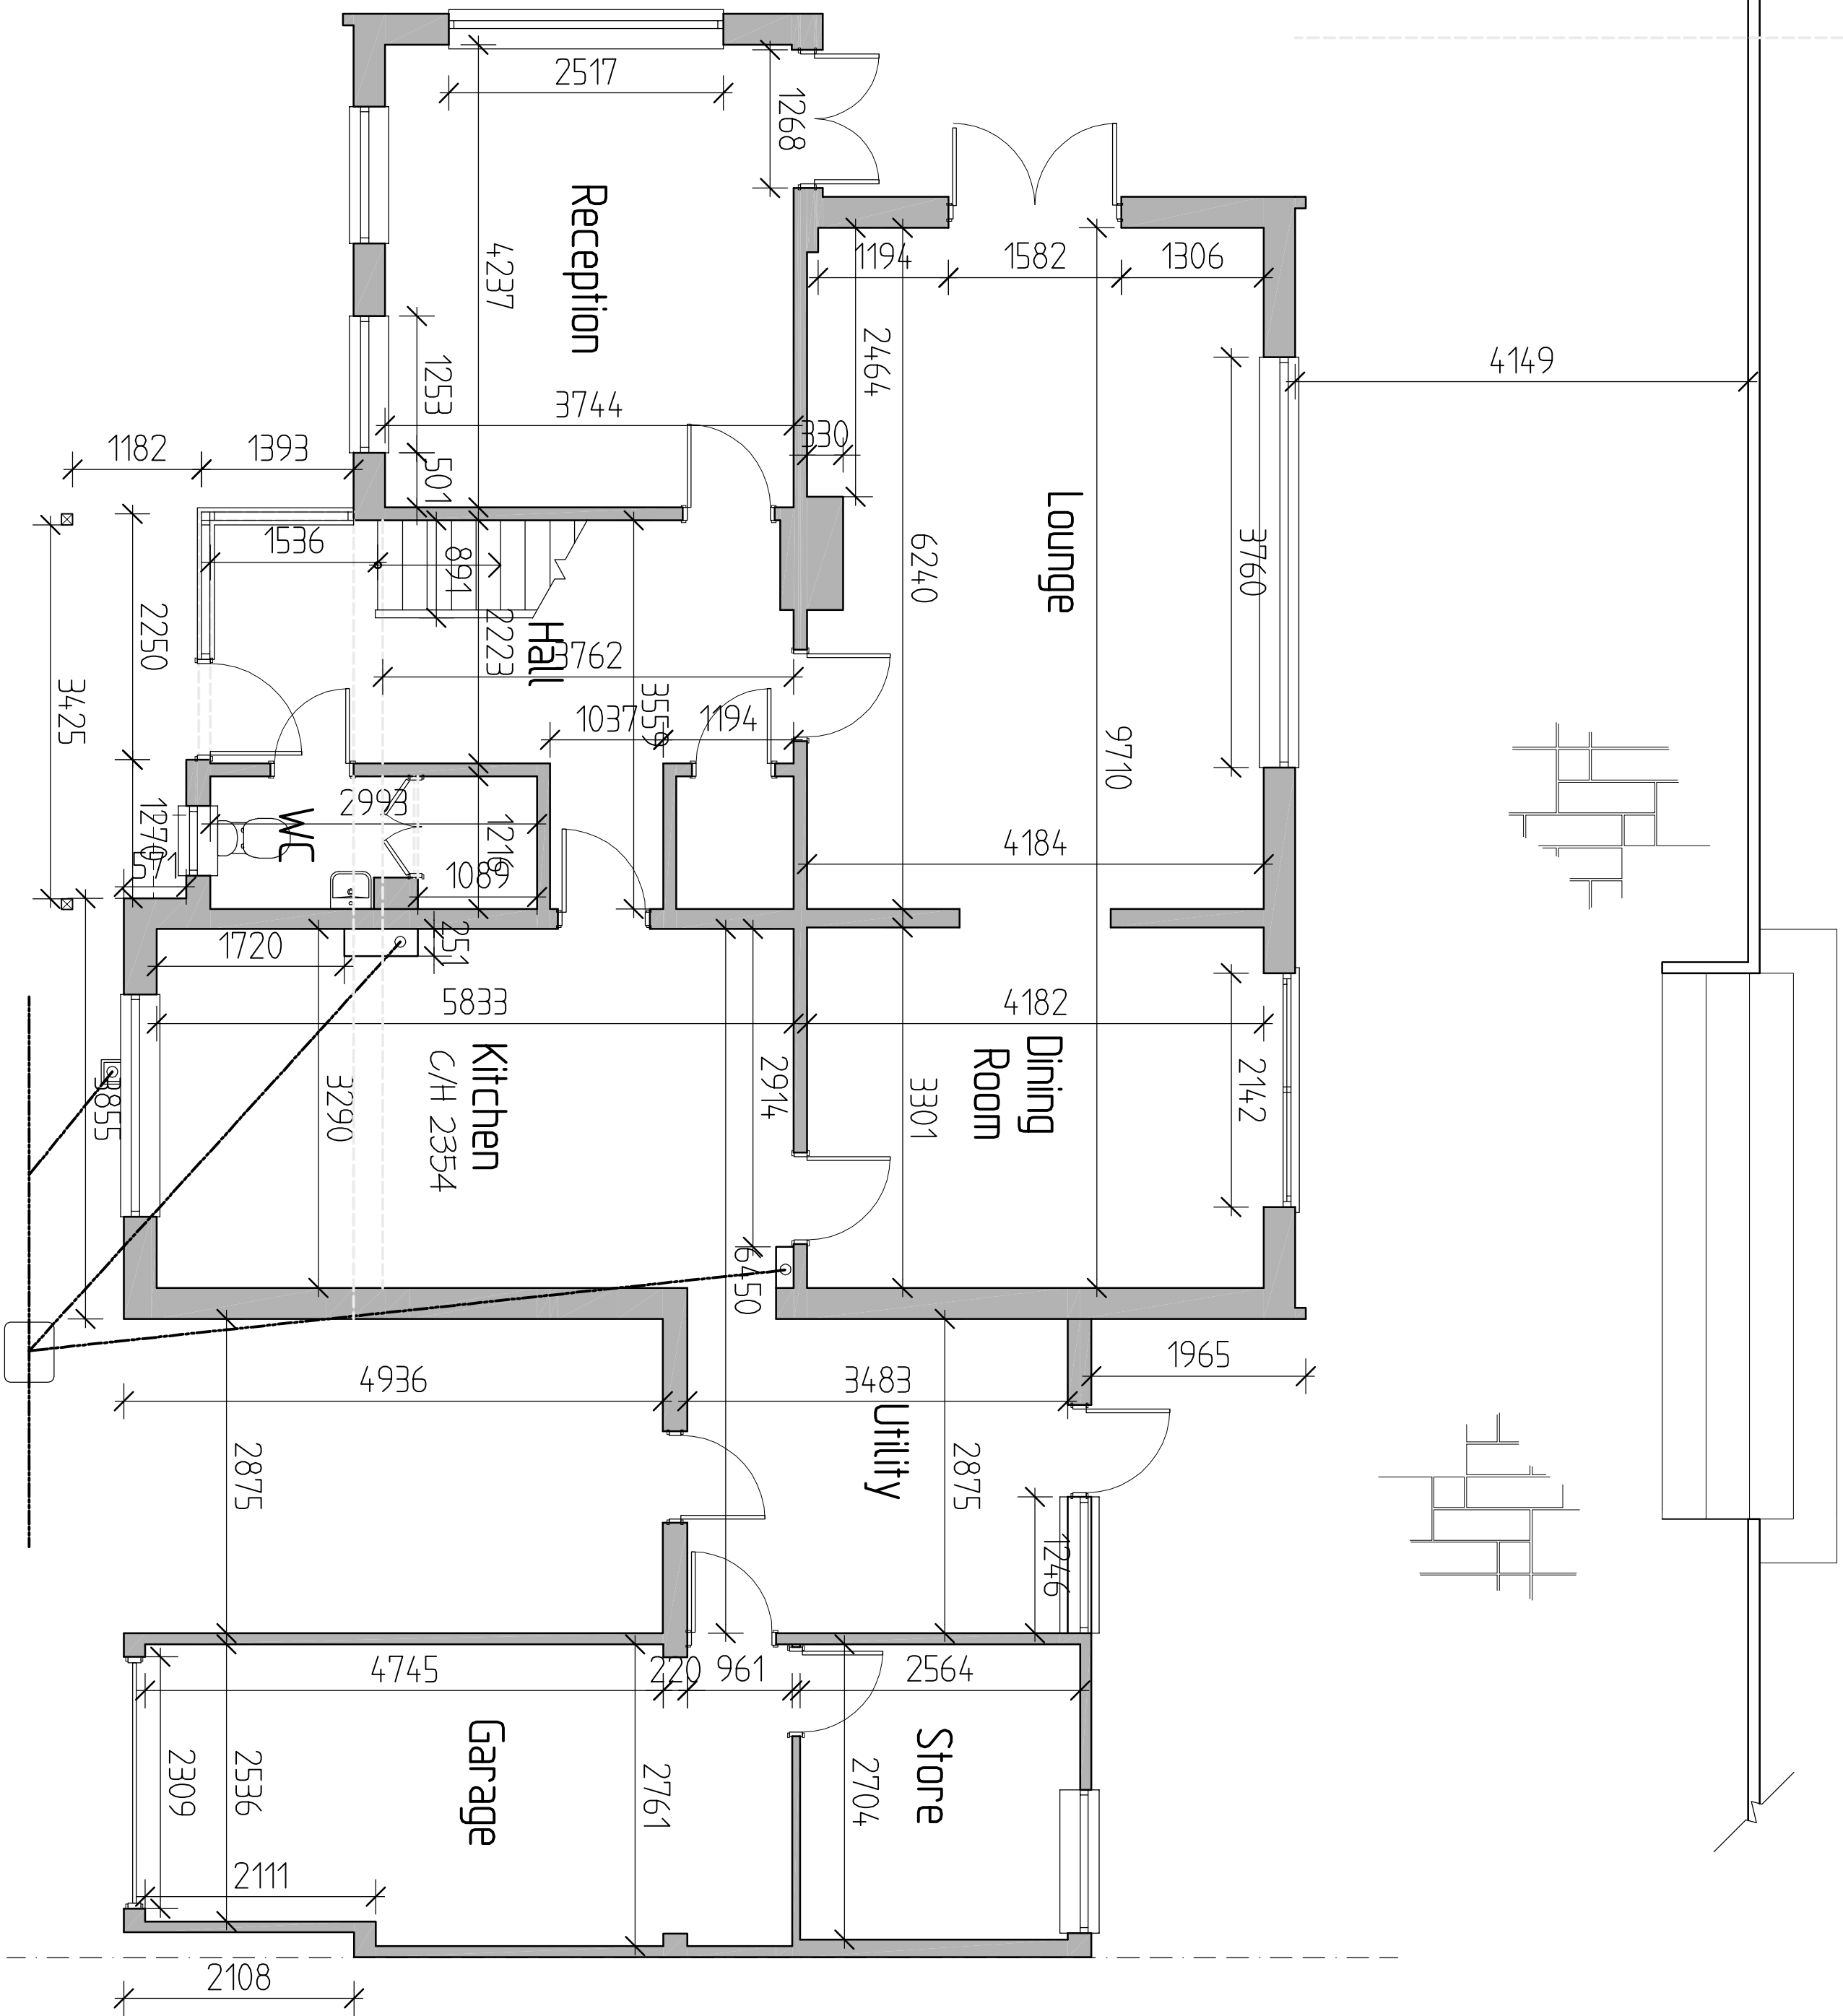

0 1 2 3 Metres
SCALE BAR @ 1-100
Existing Ground Floor Plan

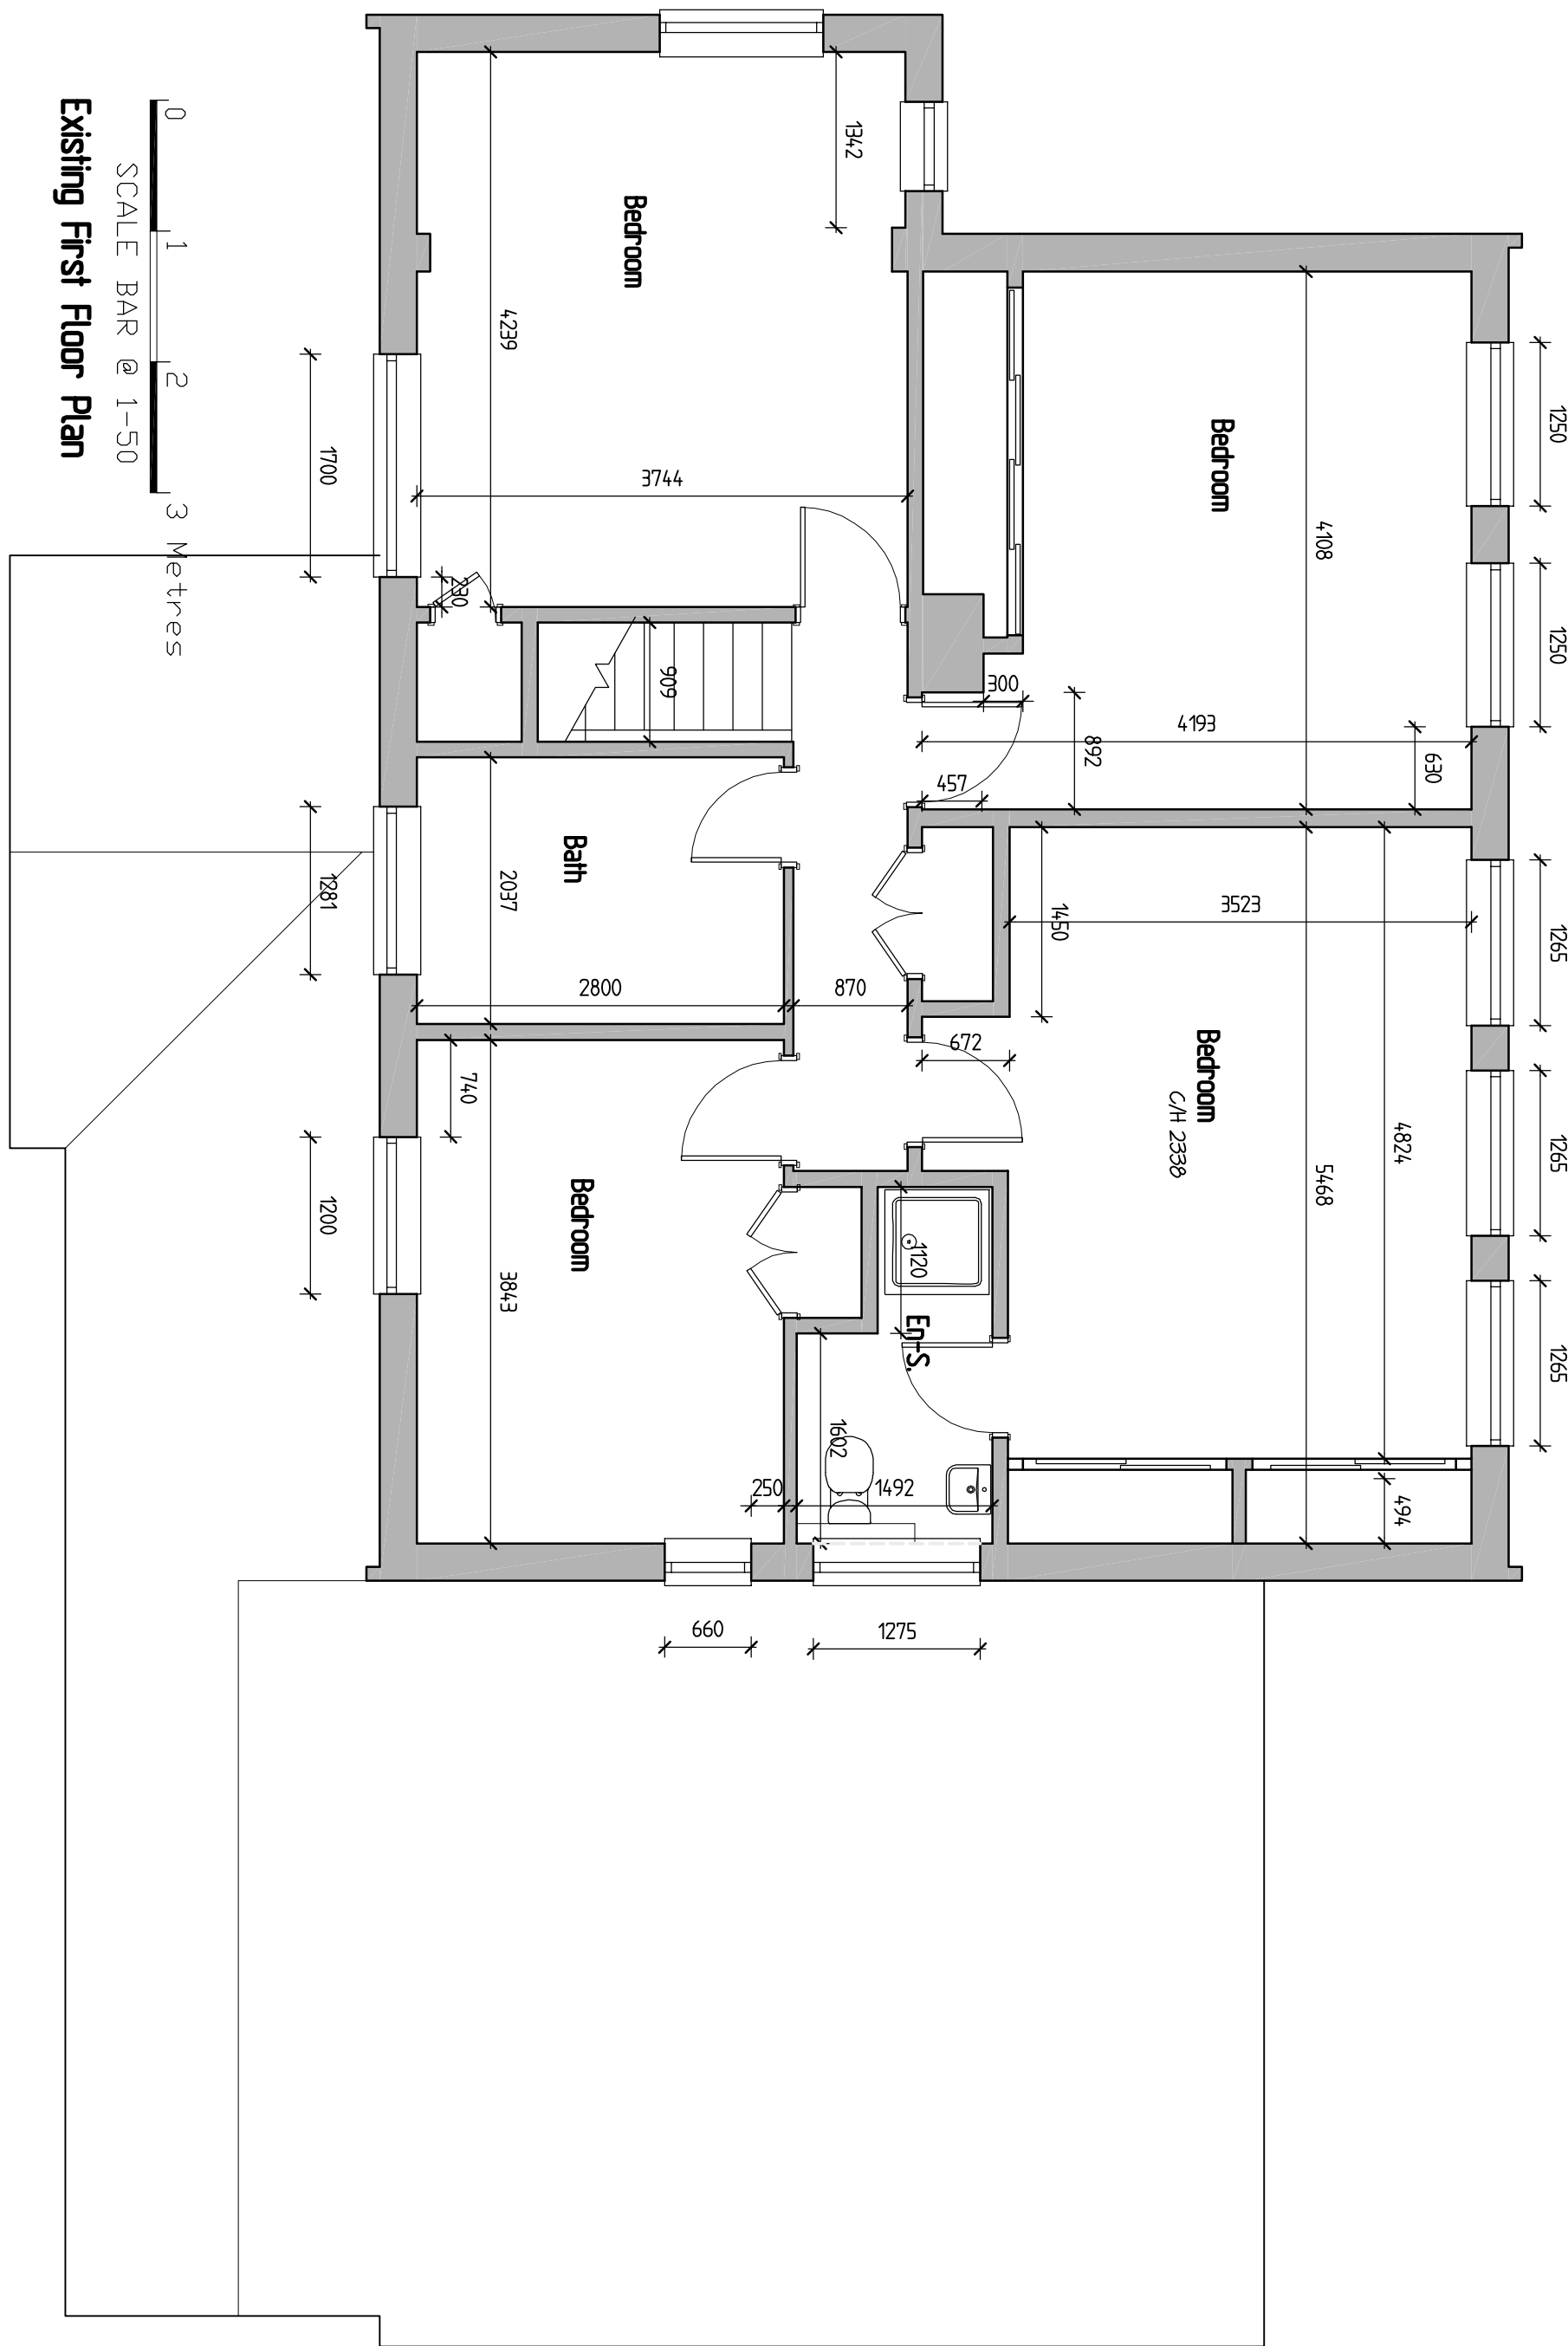

0 1 2 3 Metres
SCALE BAR @ 1-50
Existing First Floor Plan



0 10 20 30 Metres
SCALE BAR @ 1-1250
Location Plan I-1250

REVISIONS	
Rev.	Description
A	Planning updates added

Date
8-12-2025

JOB TITLE

1 Greenside
Crowthorne

Existing Plans & Elevations

SCALE I:50 I:100 DATE June 2025 DRAWING No. A

GREG FARRELL
Building & Design Consultant
Planning, Building Regulations & Structural Design
43 Winkover Way,
Tidbury, Reading,
Berk RG30 4BU
Tel & fax 0118 941 6249
Mobile 07967 009862
greg@gregfarrell.co.uk