




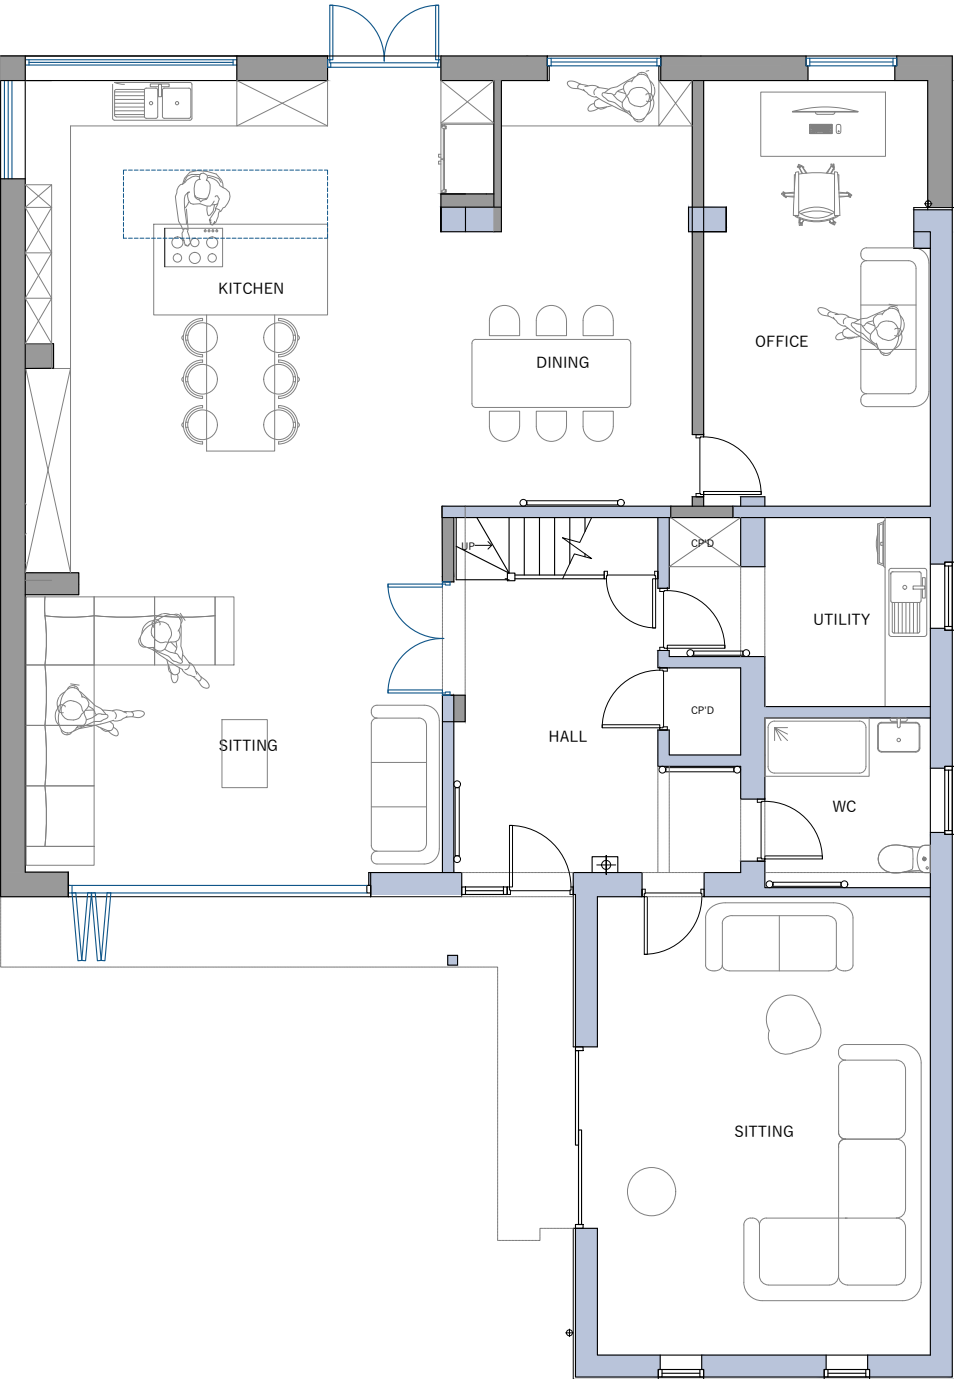

PROPOSED GROUND FLOOR PLAN

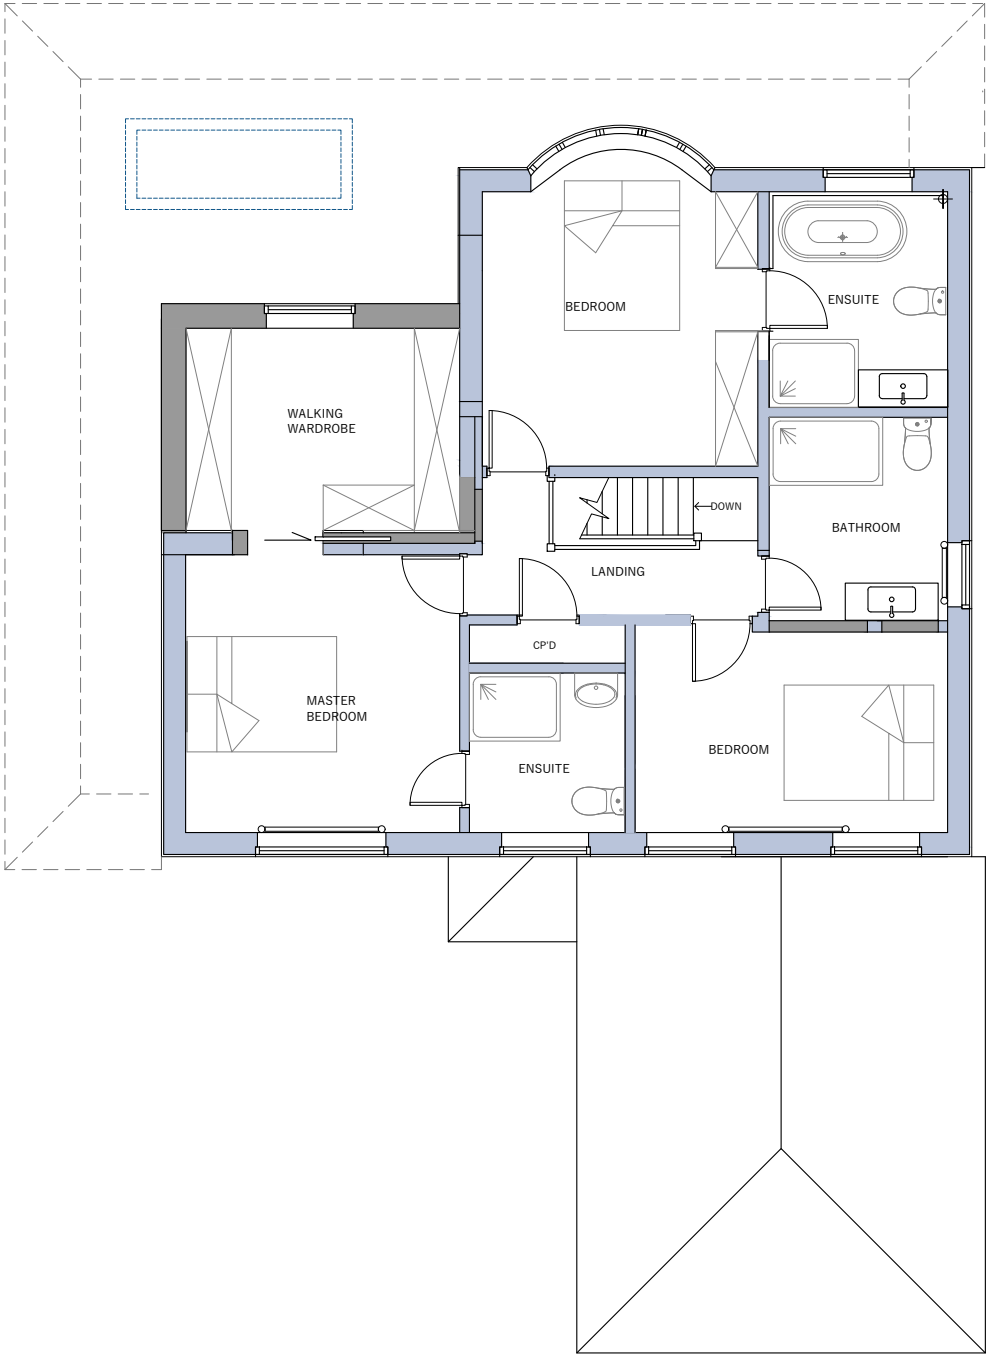

PROPOSED FIRST FLOOR PLAN

 

 PHILIP WADGE ARCHITECTURE		www.philipwadge.co.uk info@philipwadge.co.uk 01635 736440
PROJECT Extensions and alterations		AT 26 Old Bath Rd, Sonning RG4 6TA
CLIENT Ms Younger		
TITLE PROPOSED FLOOR PLANS		DATE 20/02/26
SCALE 1:50 @ A1 1:100 @ A3	DRAWING NUMBER 26009/PL/06	Rev C
All Rights Reserved © Philip Wadge Associates Ltd 2026		