



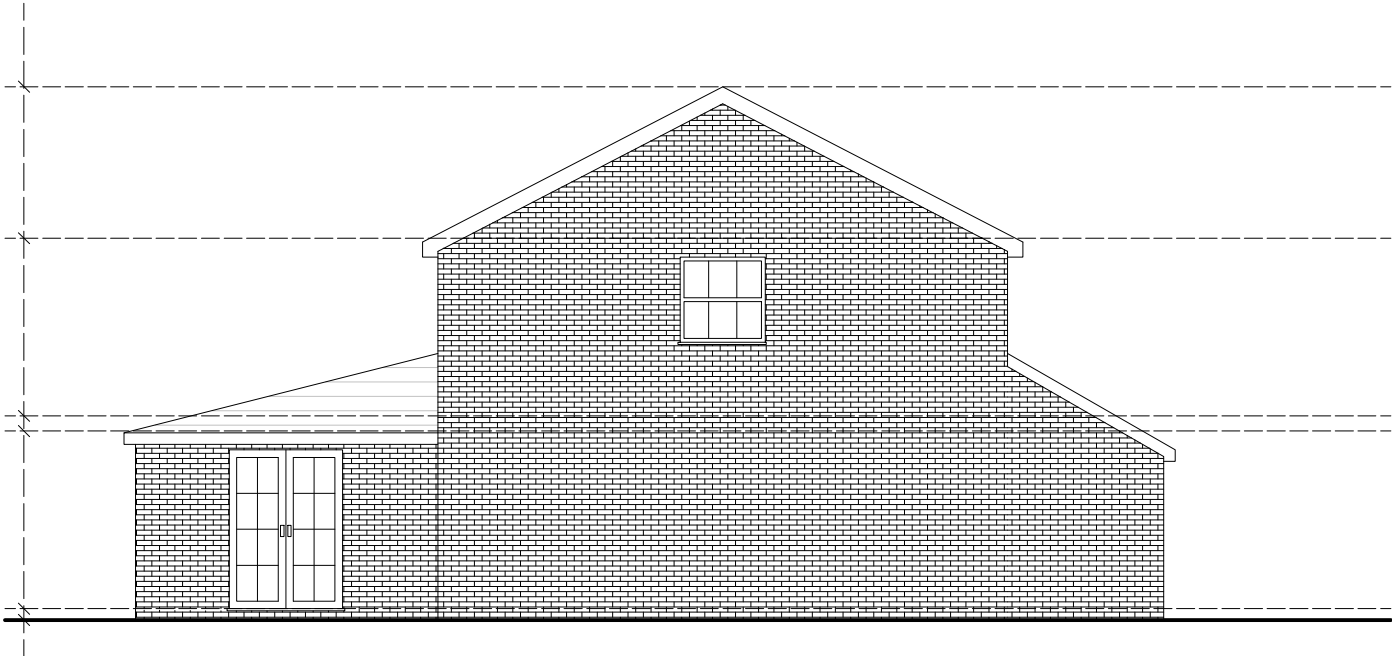

As EXISTING

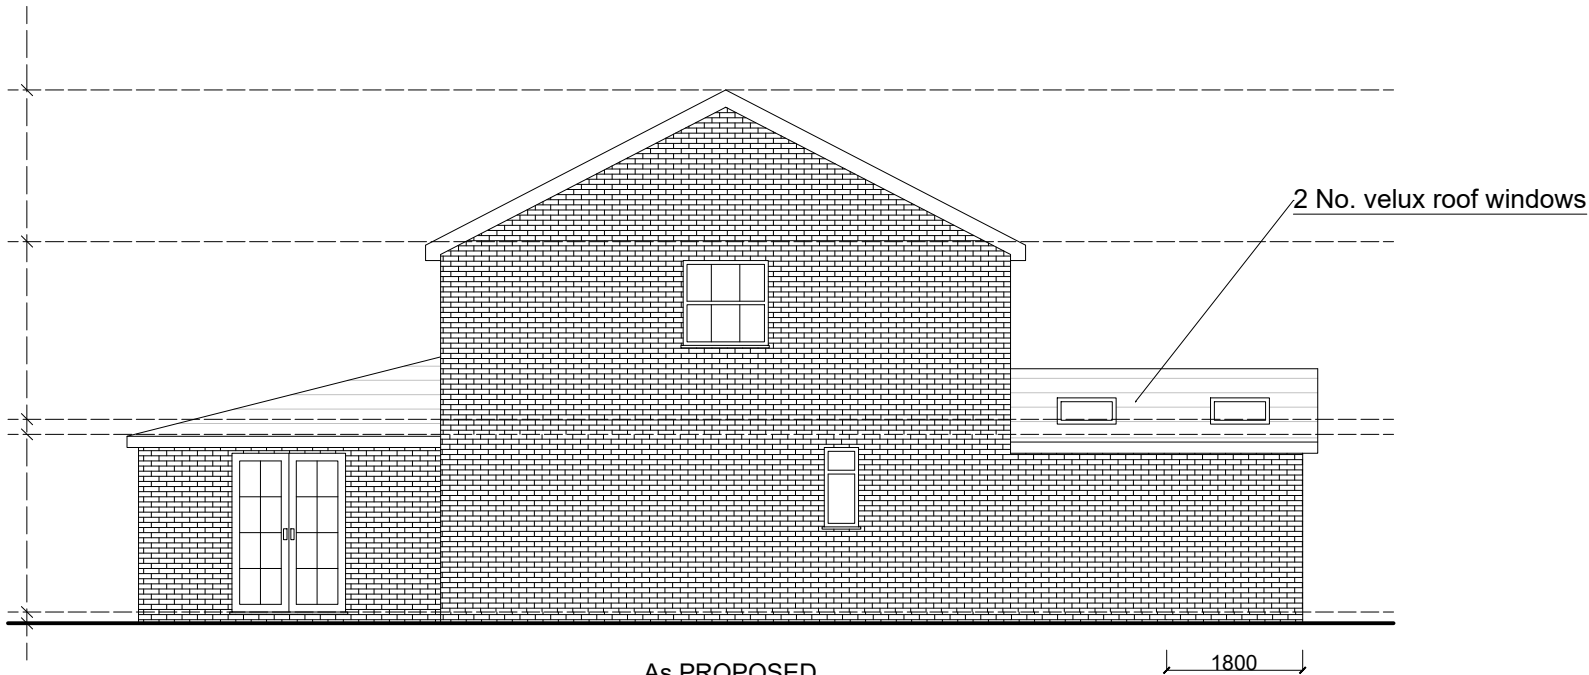

As PROPOSED

1800

NOTES

- 1) This drawing to be read in conjunction with the following documents:-
 - a) As existing and as proposed elevations and floor plans DRG. No. 2464/01, 02, 03, and 04.
 - b) Site plan and parking provision 2464/SK.1
Site location plan 2464/SK.2
 - c) Design statement
- 2) All proposed new finishes as shown. Tiles and brickwork to match existing.
- 3) Adequate parking provision shown despite the proposed conversion of the garage into habitable accommodation.
- 4) Existing driveway to be widened with permeable material.

REVISIONS

Rev A - Overall front extension reduced by 500mm

MRS S. SHAW

6, VICKERS CLOSE, WOODLEY,
READING, RG5 4PA

SCALE BAR



SINGLE-STOREY FRONT EXTENSION
AND GARAGE CONVERSION

SIDE ELEVATIONS

DRAWN

DATE

SCALE

CHECKED

HP

JUL 2024

A3 - 1:100

CRP

WALLACE BACON CONSULTANTS
BUILDING DESIGN AND STRUCTURAL ENGINEERING CONSULTANTS

53 EASTHEATH AVENUE
WOKINGHAM
BERKSHIRE
RG41 2PP

TELEPHONE:
0118 979 4959

DRAWING NUMBER

2464/03

REVISION

Rev A