




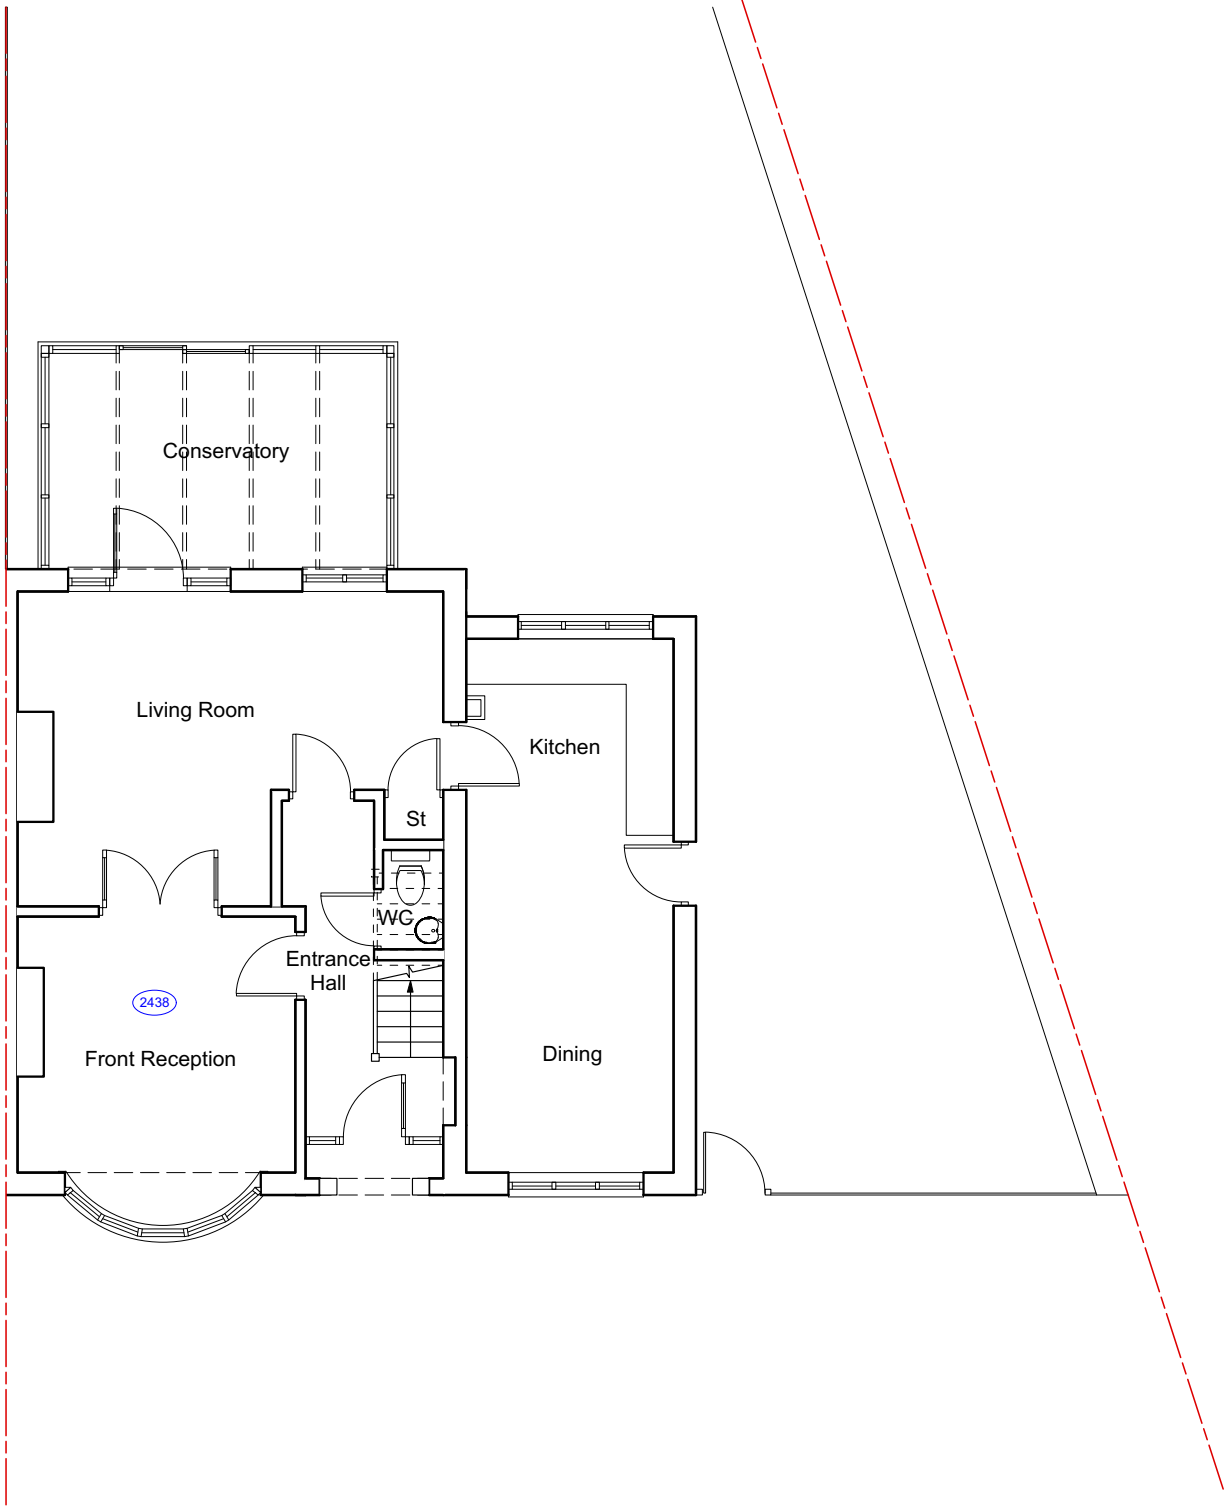

00 - EXISTING GROUND FLOOR

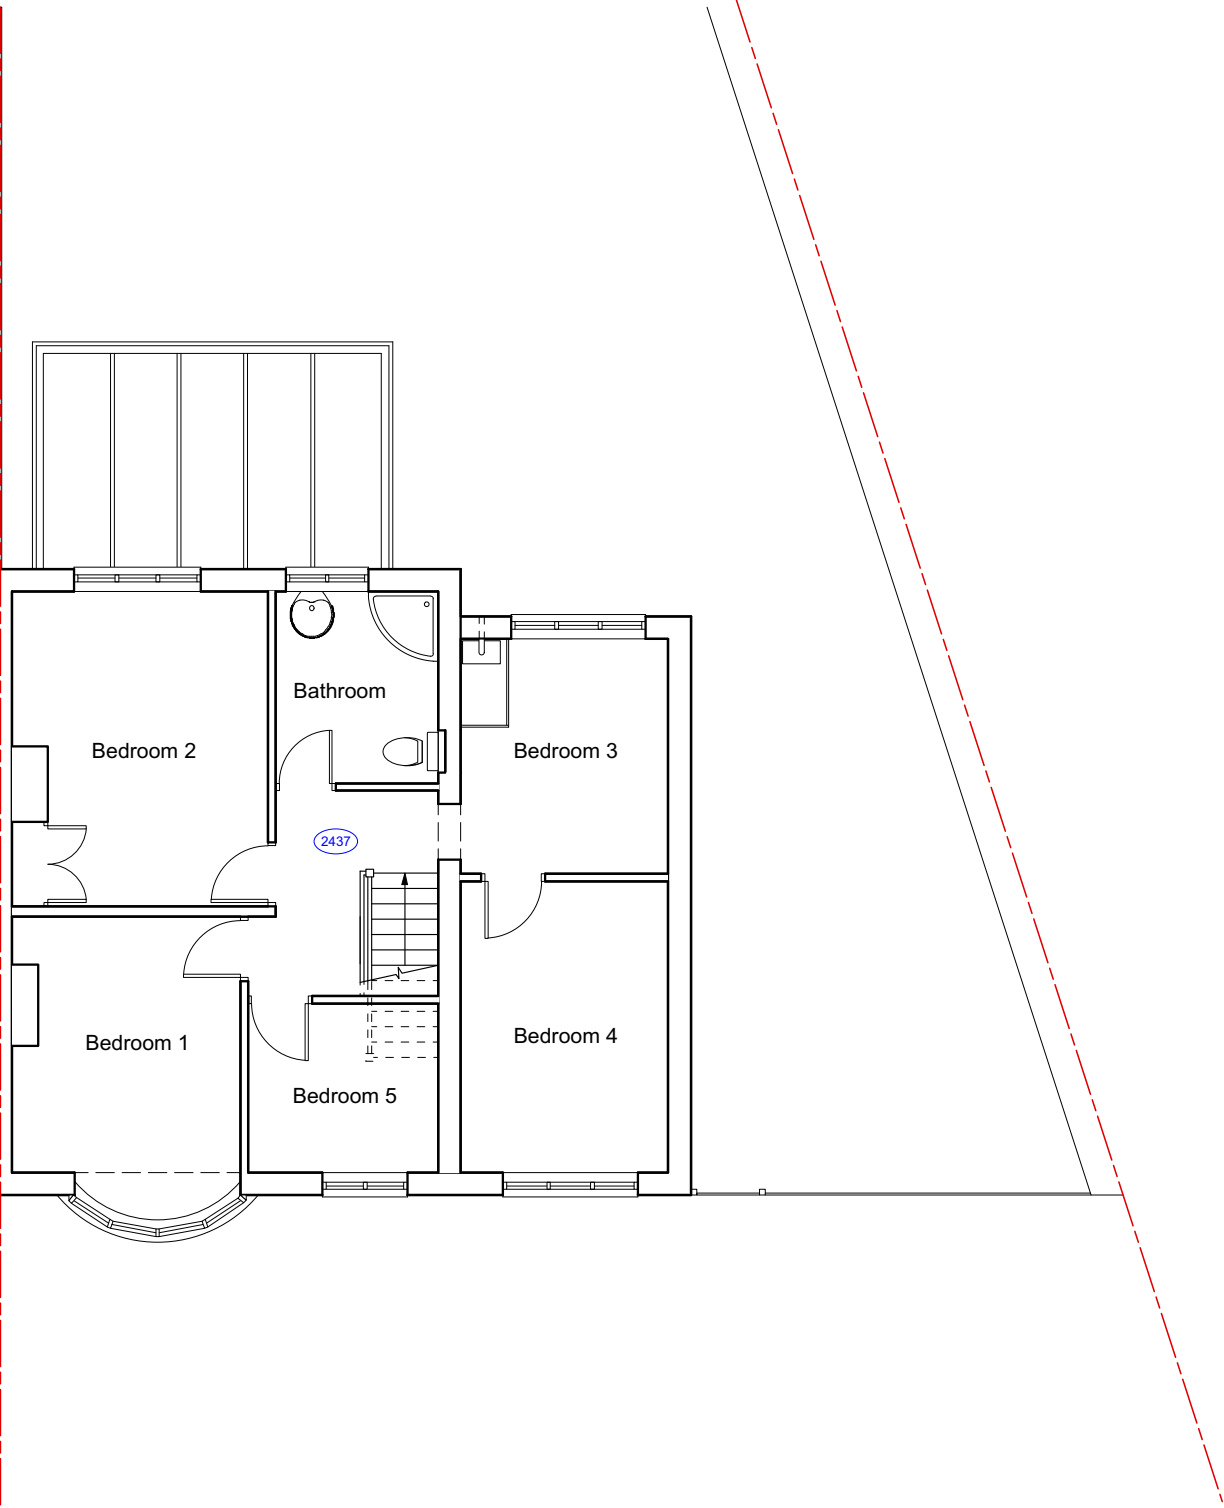

01 - EXISTING FIRST FLOOR

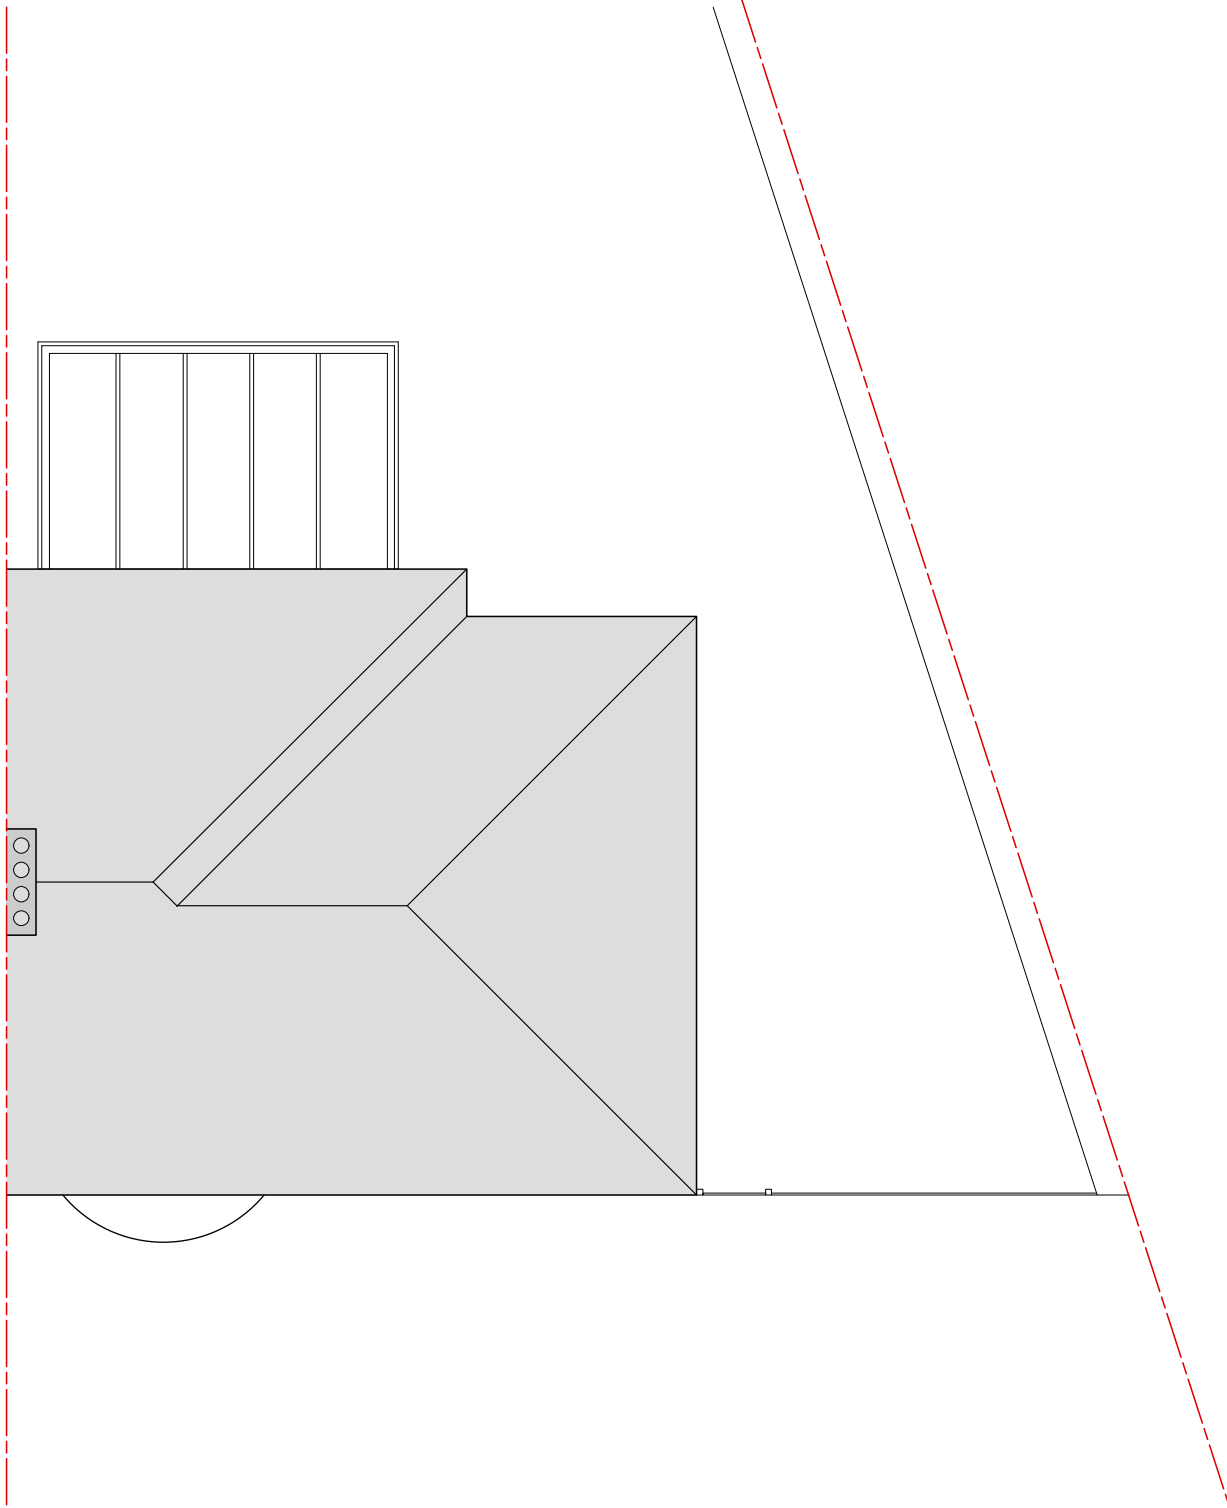


02 - EXISTING ROOF PLAN

The contents of this drawing is subject to the Copyright, Designs and Patents Act 1988.

Design Notes
Except where noted, boundaries have not been surveyed and the client should satisfy themselves of their exact location before relying on the contents of this drawing.

Construction Notes
Do not scale from this drawing. Site dimensions are to be checked before work is started. Any discrepancy whatsoever between any information contained in this drawing and any other document must be brought to the attention of PegasusLife before the work is executed.

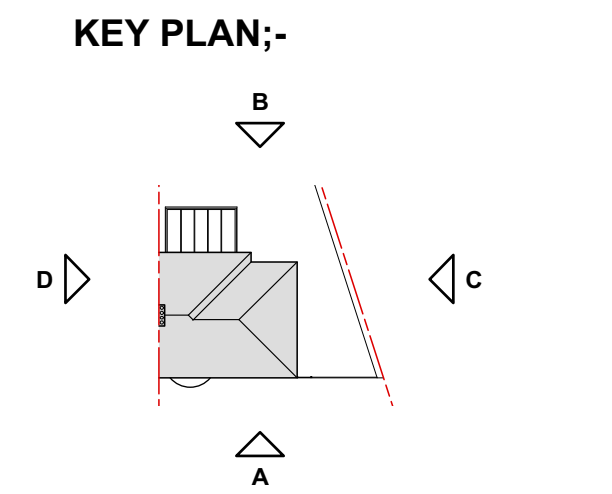


Rev	Date	Revision Notes
-	14.07.22	Issued for client approval
A	21.07.22	Issued for planning approval
B	22.07.22	Minor amendments and issued for planning approval
C	13.01.25	Proposed front extension addition and minor amendments to approved side extension to planning approval 222262 and issued for planning approval




A - EXISTING FRONT ELEVATION




B - EXISTING REAR ELEVATION

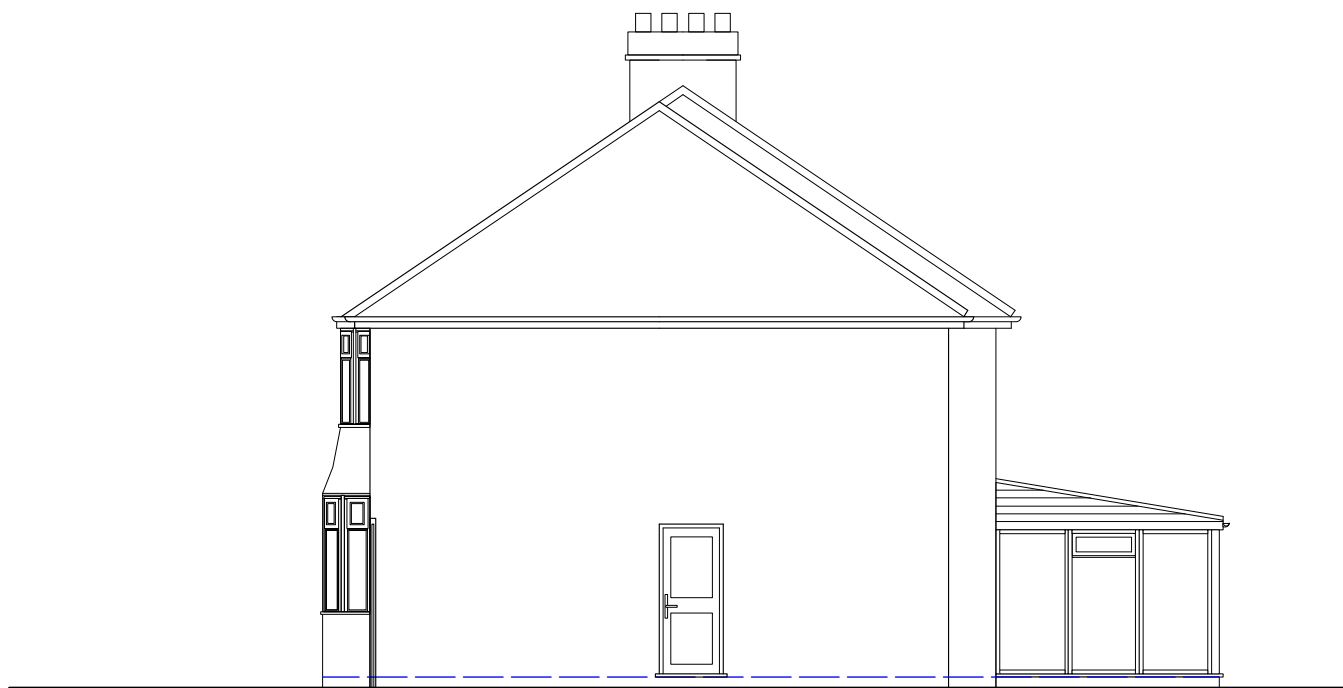

C - EXISTING SIDE ELEVATION 1

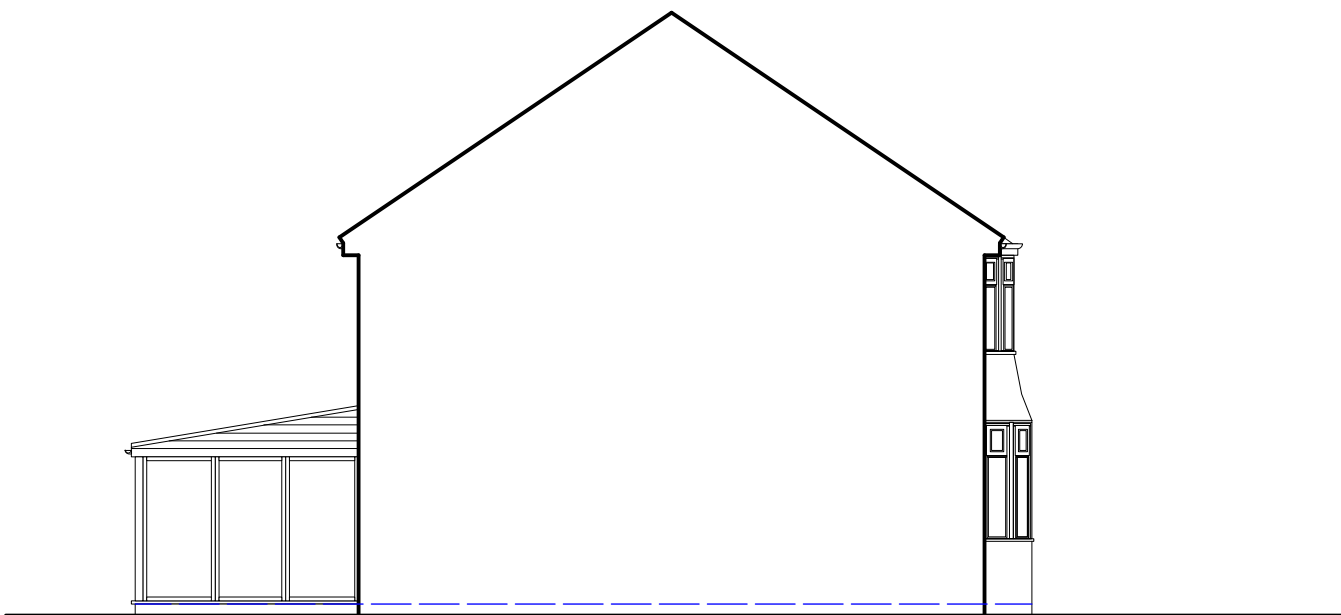


D - EXISTING SIDE ELEVATION 2

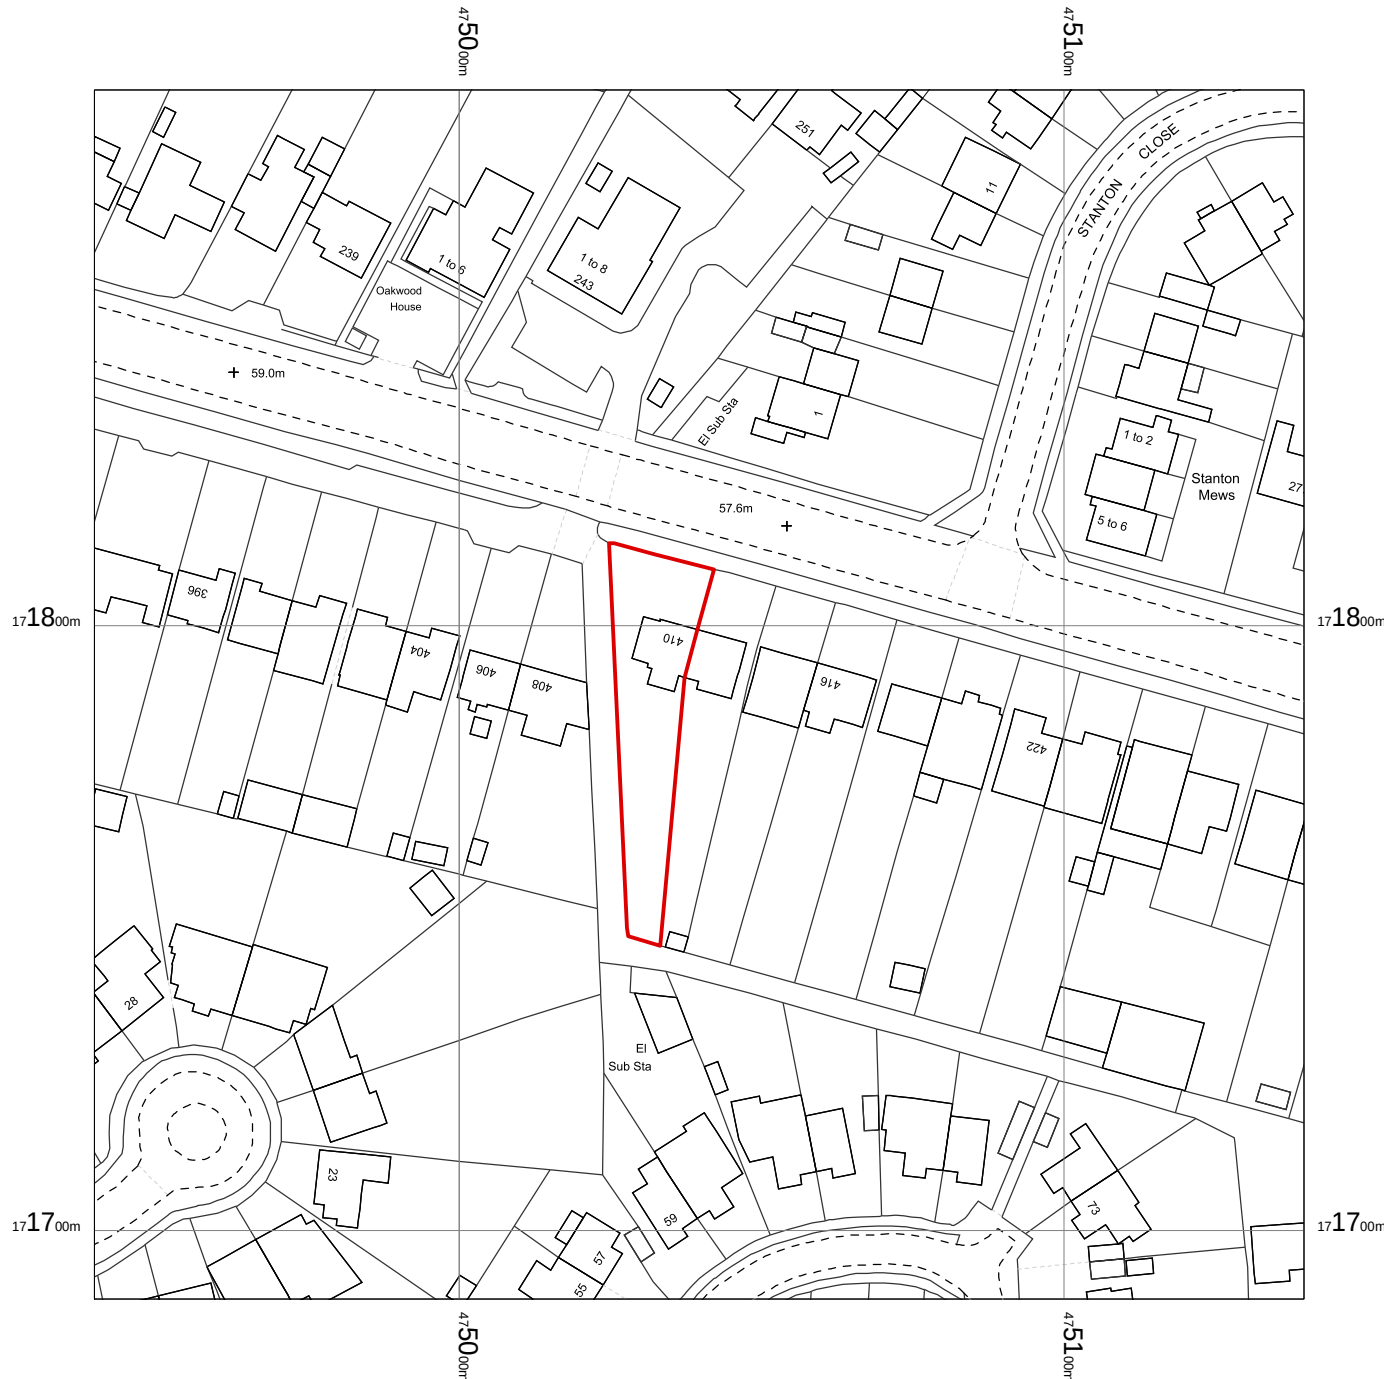

OS MasterMap 1:250/2500/10000 scale
Sunday, June 26, 2022, ID: MPMWBW-01046546
www.blackwellmapping.co.uk

1:1250 scale print at A4, Centre: 475040 E, 171789 N

© Crown Copyright Ordnance Survey, Licence no. 100041041

 

LOCATION PLAN

Project Title
410 Wokingham Road, Earley, RG6 7HX
Proposed single storey rear / side extension and loft conversion

Drawing Title
Existing Plans & Elevations

Client Mr & Mrs Rehman	Project ID 0601
Drawn By KUR	Scale 1:100 @ A1 & 1:1250 @ A1
Reviewed By KUR	Drawing No. E-X-001
Date July 2022	Rev. C

