

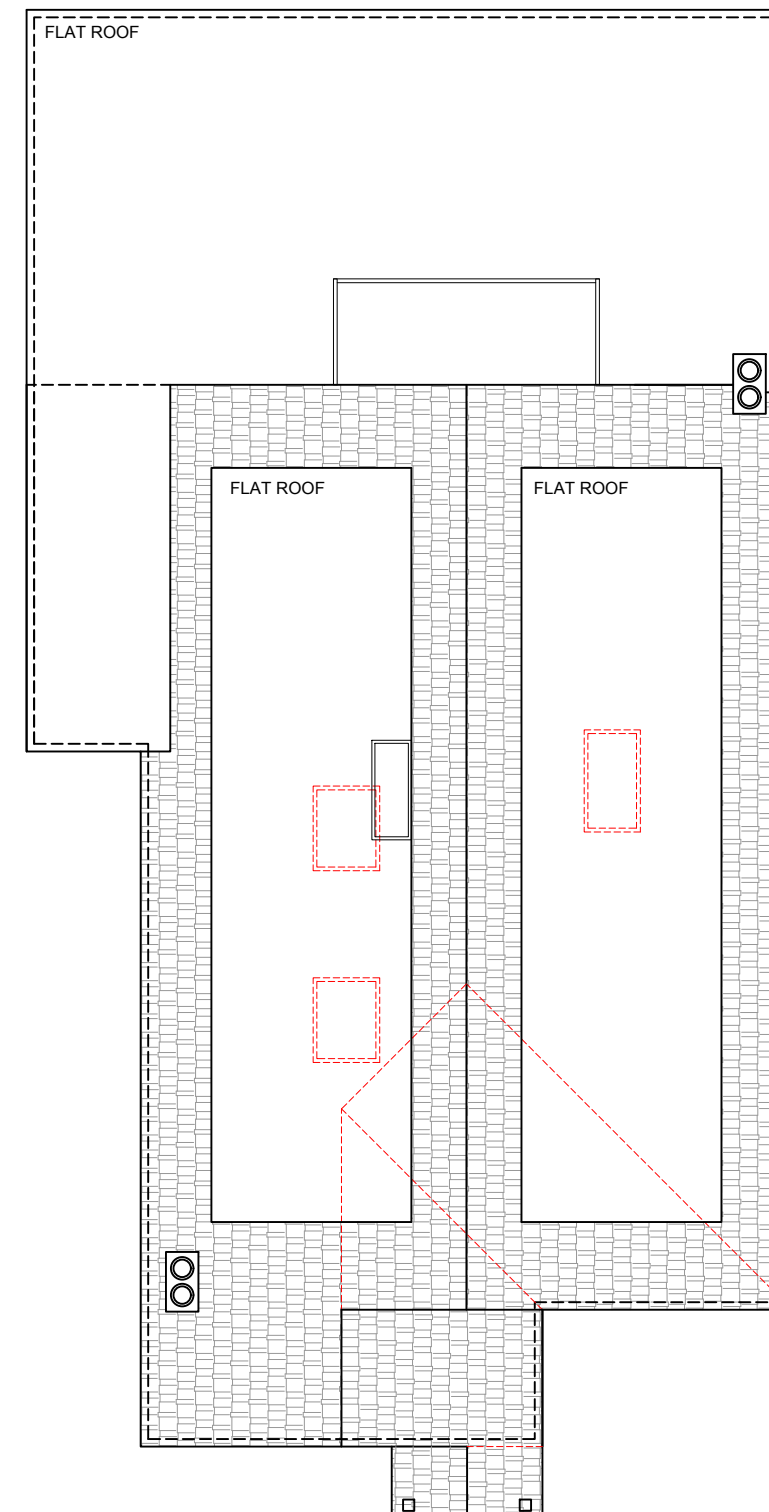


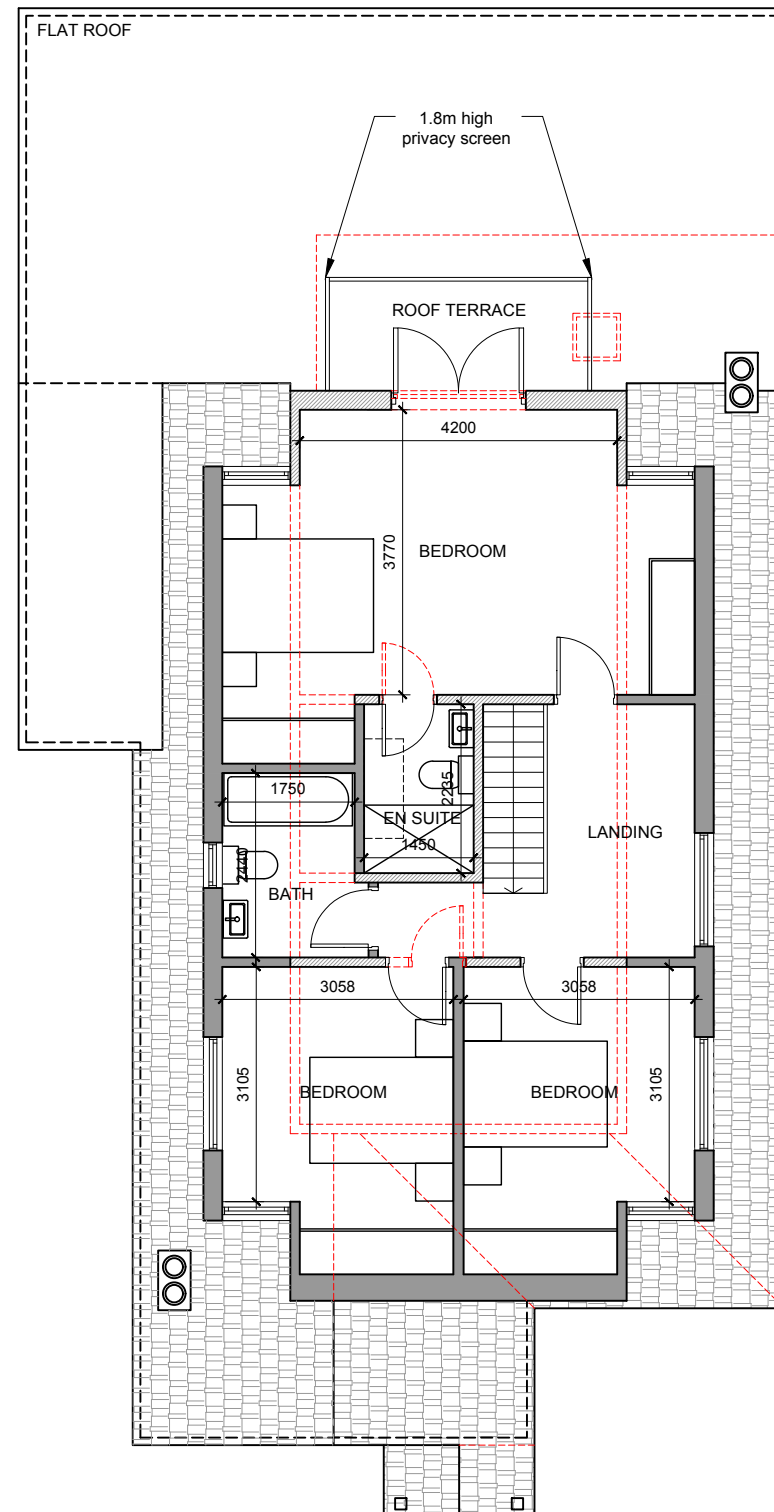

Rev.No	DATE	REV. NOTE
01	12/05/25	client revisions
CAD REF		

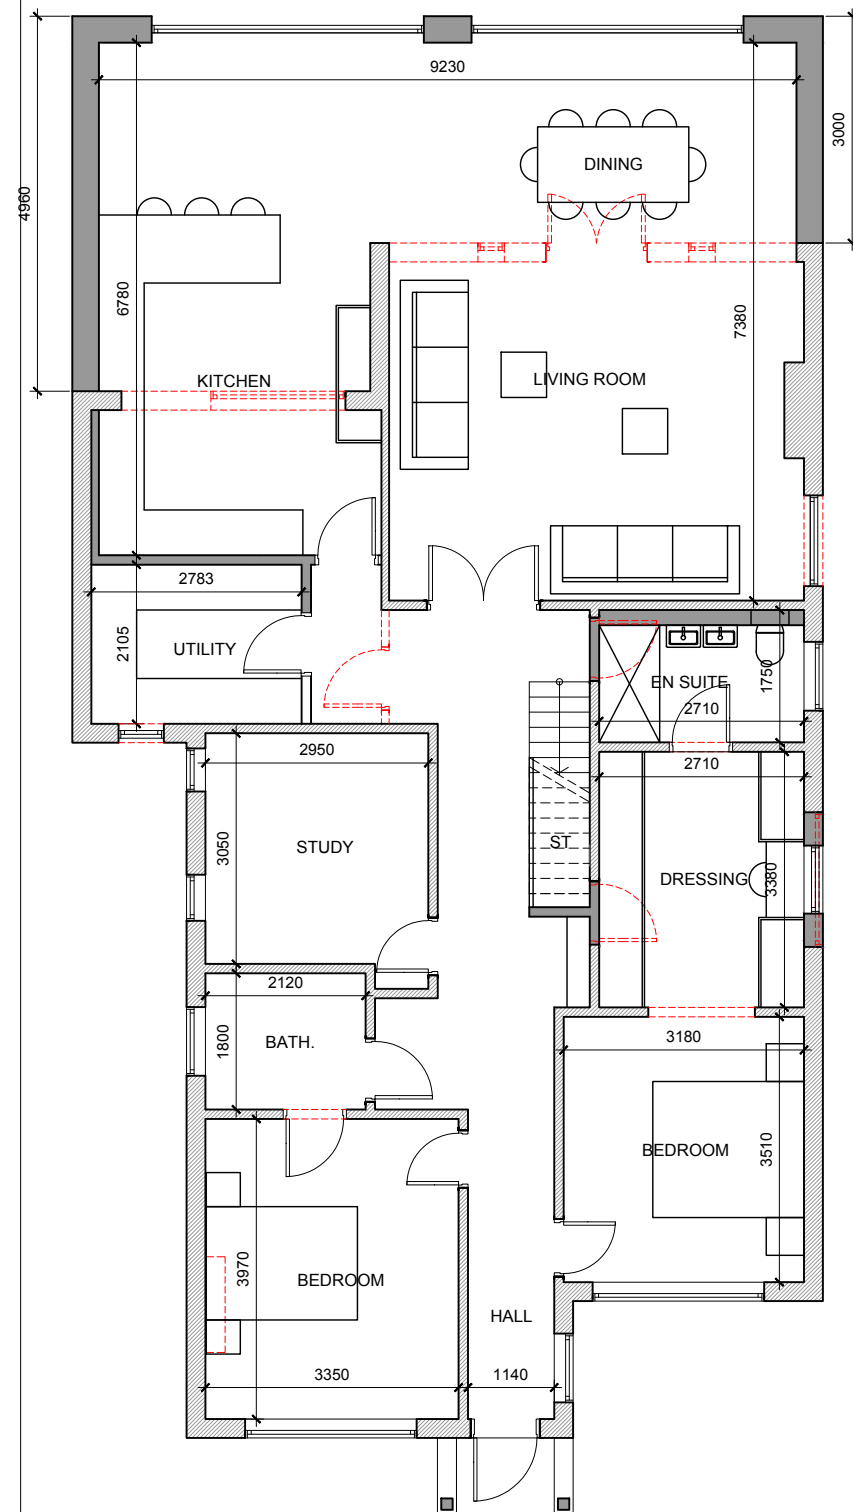

NOTES:

THIS DRAWING IS INDICATIVE ONLY AND
MUST NOT BE RELIED UPON FOR
CONSTRUCTION UNLESS THE DRAWING
IS NAMED AS 'CONSTRUCTION'.

ALL DIMENSIONS TO BE CHECKED AND
VERIFIED, WITH ANY DISCREPANCIES
REPORTED TO SHAPEHOUSE.

THIS DRAWING REMAINS THE PROPERTY
OF SHAPEHOUSE AND MUST NOT BE
COPIED OR REPRODUCED WITHOUT
PRIOR WRITTEN PERMISSION.

Project Title

Extensions & Remodel

Drawing title

Proposed Floor Plans

Client	SYED SAIF RAHMAN
--------	------------------

Client address	27 SUTCLIFFE AVENUE, EARLEY, READING, RG6 7JW
----------------	--

Drawn By	Designed By
LT	NB
Checked By	Approved By

Drawing No	Revision No
003	01

Compass	Date	Scale
	09-04-25	1:100
	Status:	Sheet size:
	Consultation	A3

HEAD OFFICE :
SHAPEHOUSE
Suite B, Paper Mews, 290 High Street,
Dorking, Surrey, RH4 1QT

Phone : E-mail :
01306735487 Info@shapehouse.co.uk

THIS DRAWING IS A COPYRIGHT OF THE SHAPEHOUSE AND MUST NOT BE
DUPLICATED OR REPRODUCED WITHOUT PERMISSION FROM THE COMPANY.

