






Proposed Front Elevation

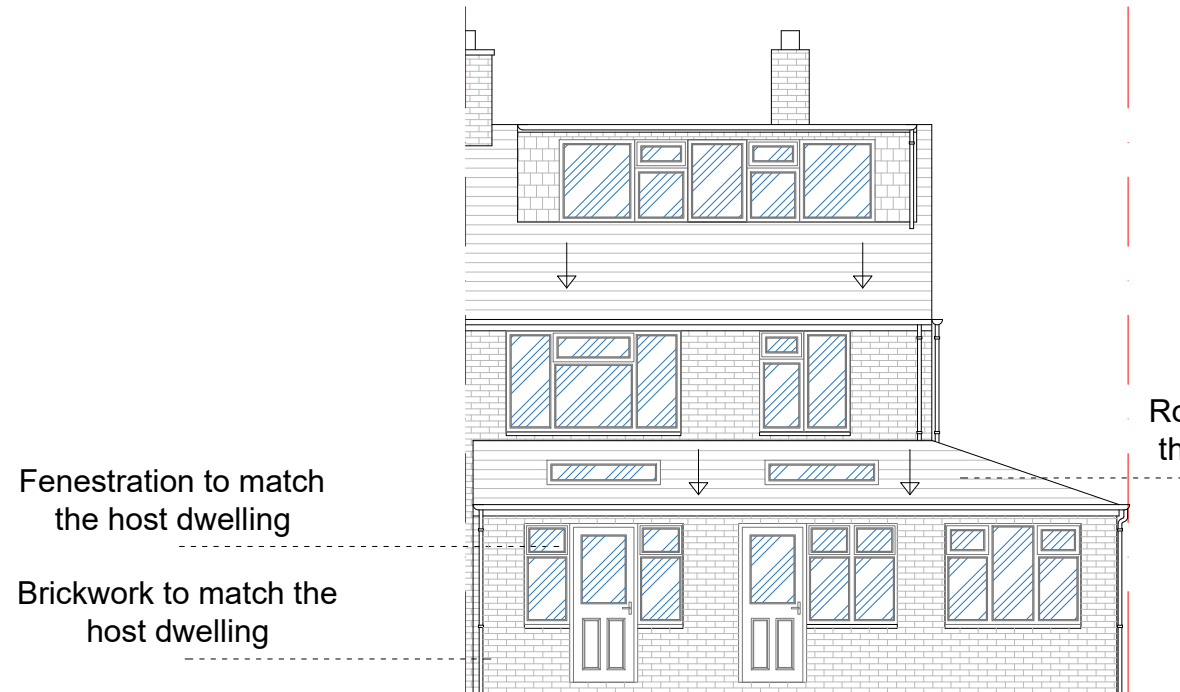

Proposed Rear Elevation

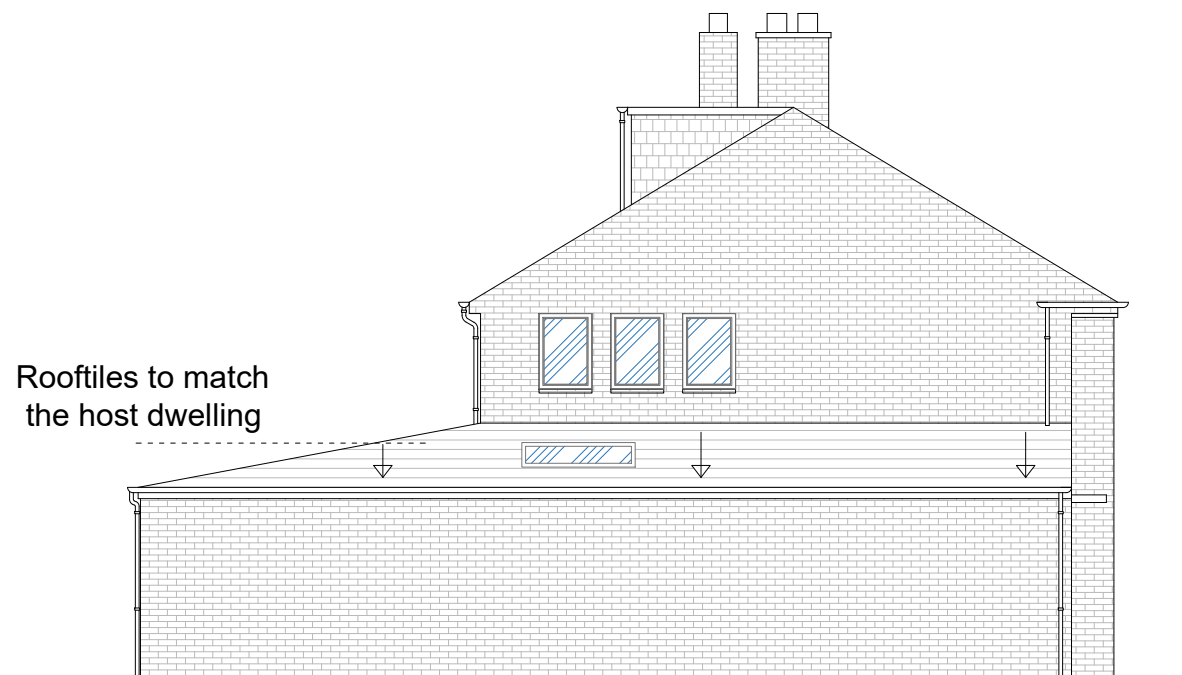

Proposed Side Elevation

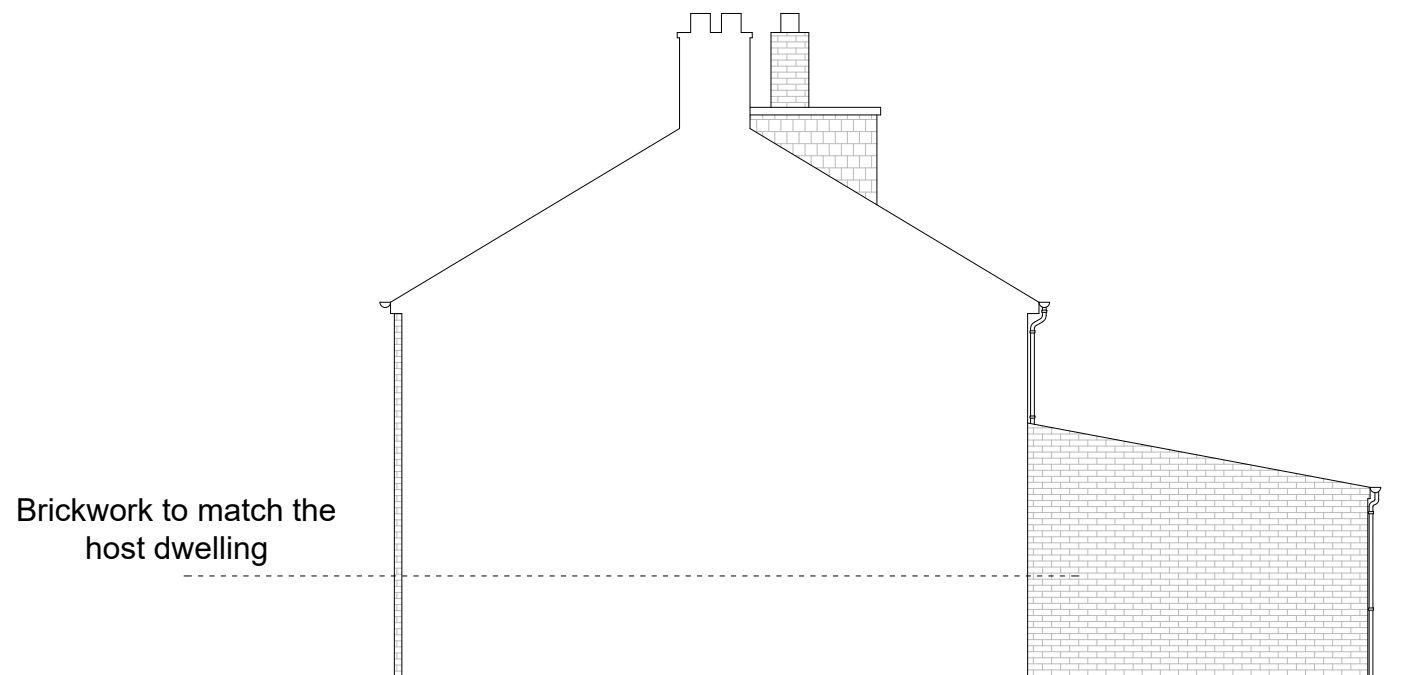

Proposed Side Elevation



- Notes
1. All materials to match existing unless otherwise noted.
 2. Do not scale for the construction purposes.
 3. The contractor must verify all dimension on site prior to commencement of works.
 4. This document is copyright of the originator and must be treated as confidential.

Project
201 Silverdale Road,
Reading, RG6 7NY

Drawing title
Proposed Elevations

Drawing no
21

Rev
A

Scale
1:100 @ A3

Date
Nov 2025



1 Right Plan
1rightplan@gmail.com
07955 449 285