



DEVELOPMENTS IN DESIGN LTD

WWW.DEVELOPMENTSINDSIGN.CO.UK
TEL.01344 641286

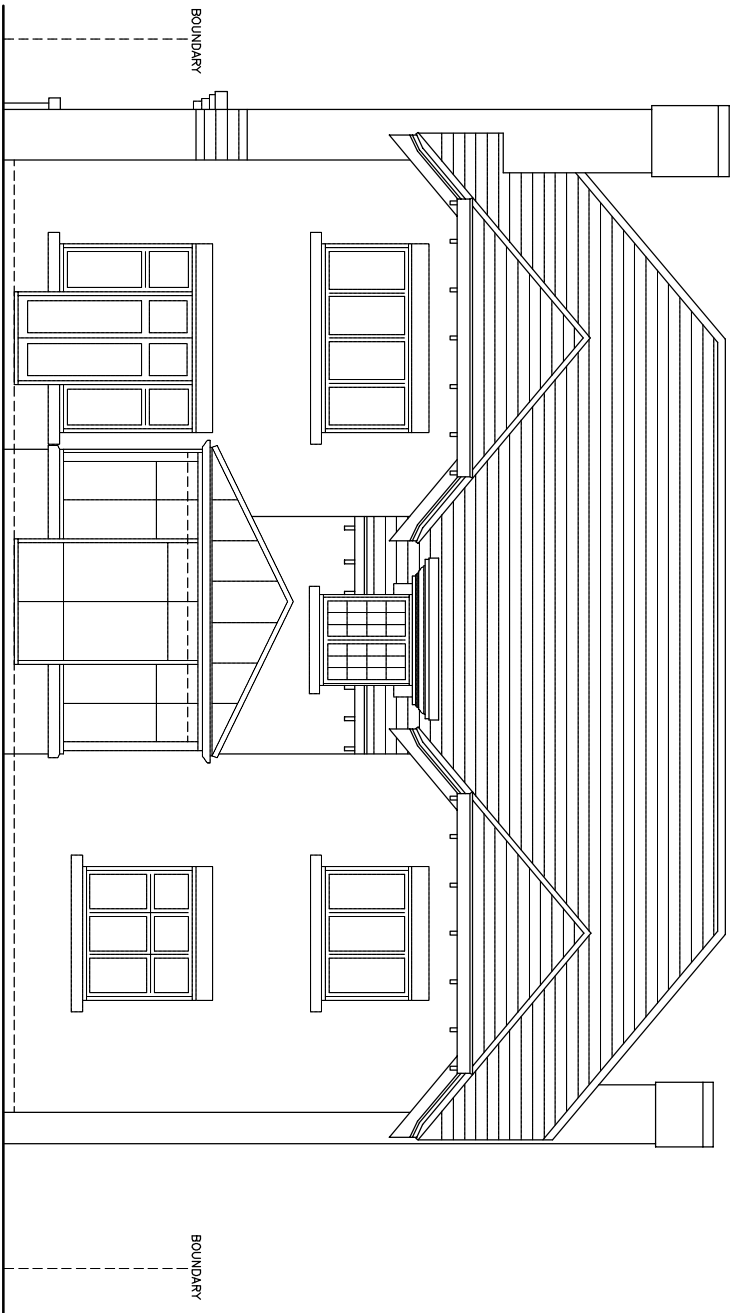


EXISTING REAR ELEVATION

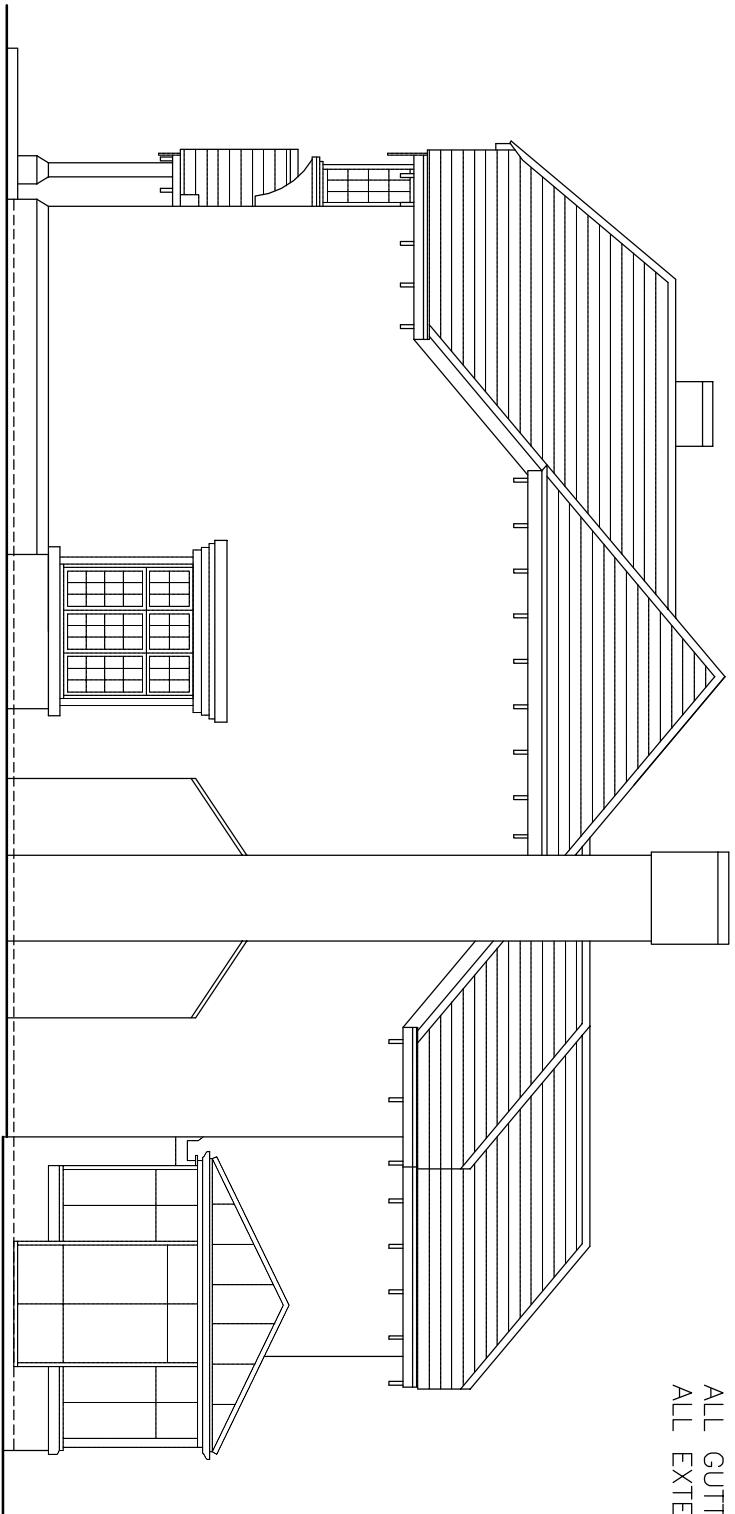


EXISTING SIDE ELEVATION

ROOF TILES, DARK RED PLAIN TILES
BRICKWORK, RED FACING BRICK
WINDOWS WHITE PAINTED TIMBER
ALL GUTTERING AND DOWNPIPES BLACK PLASTIC
ALL EXTERNAL TIMBER PAINTED WHITE

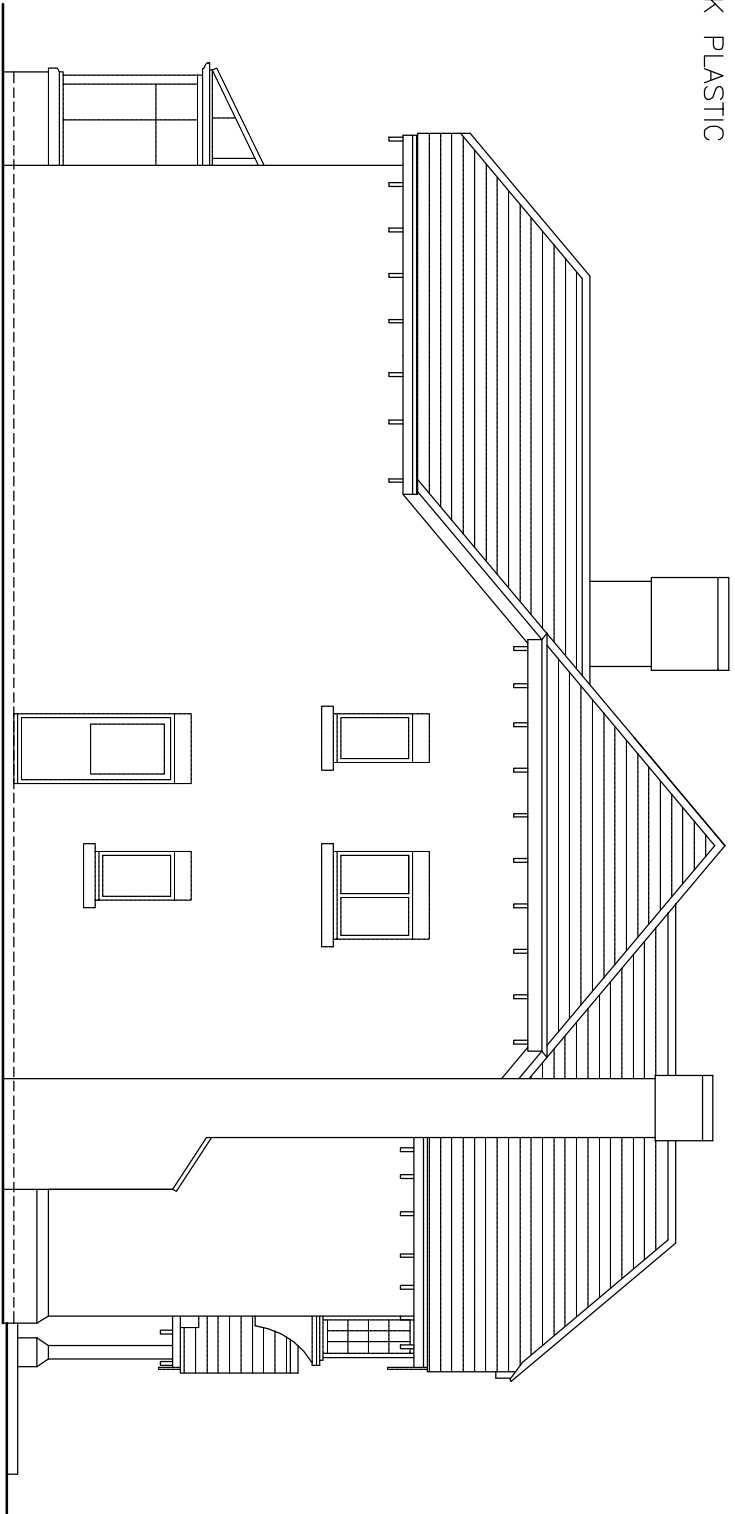

EXISTING SIDE ELEVATION

PROPOSED REAR EXTENSION

 

DRAWING NO. GD.001
DATE 7.11.25
SCALE 1:100

MR AND MRS VAUGHAN

GLADE HOUSE SANDHURST ROAD WOKINGHAM BERKS RG40 3JQ