

DEVELOPMENTS IN DESIGN LTD


WWW.DEVELOPMENTSINDESIGN.CO.UK
TEL.01344 641286

BOUNDARY

BOUNDARY

BOUNDARY

BOUNDARY

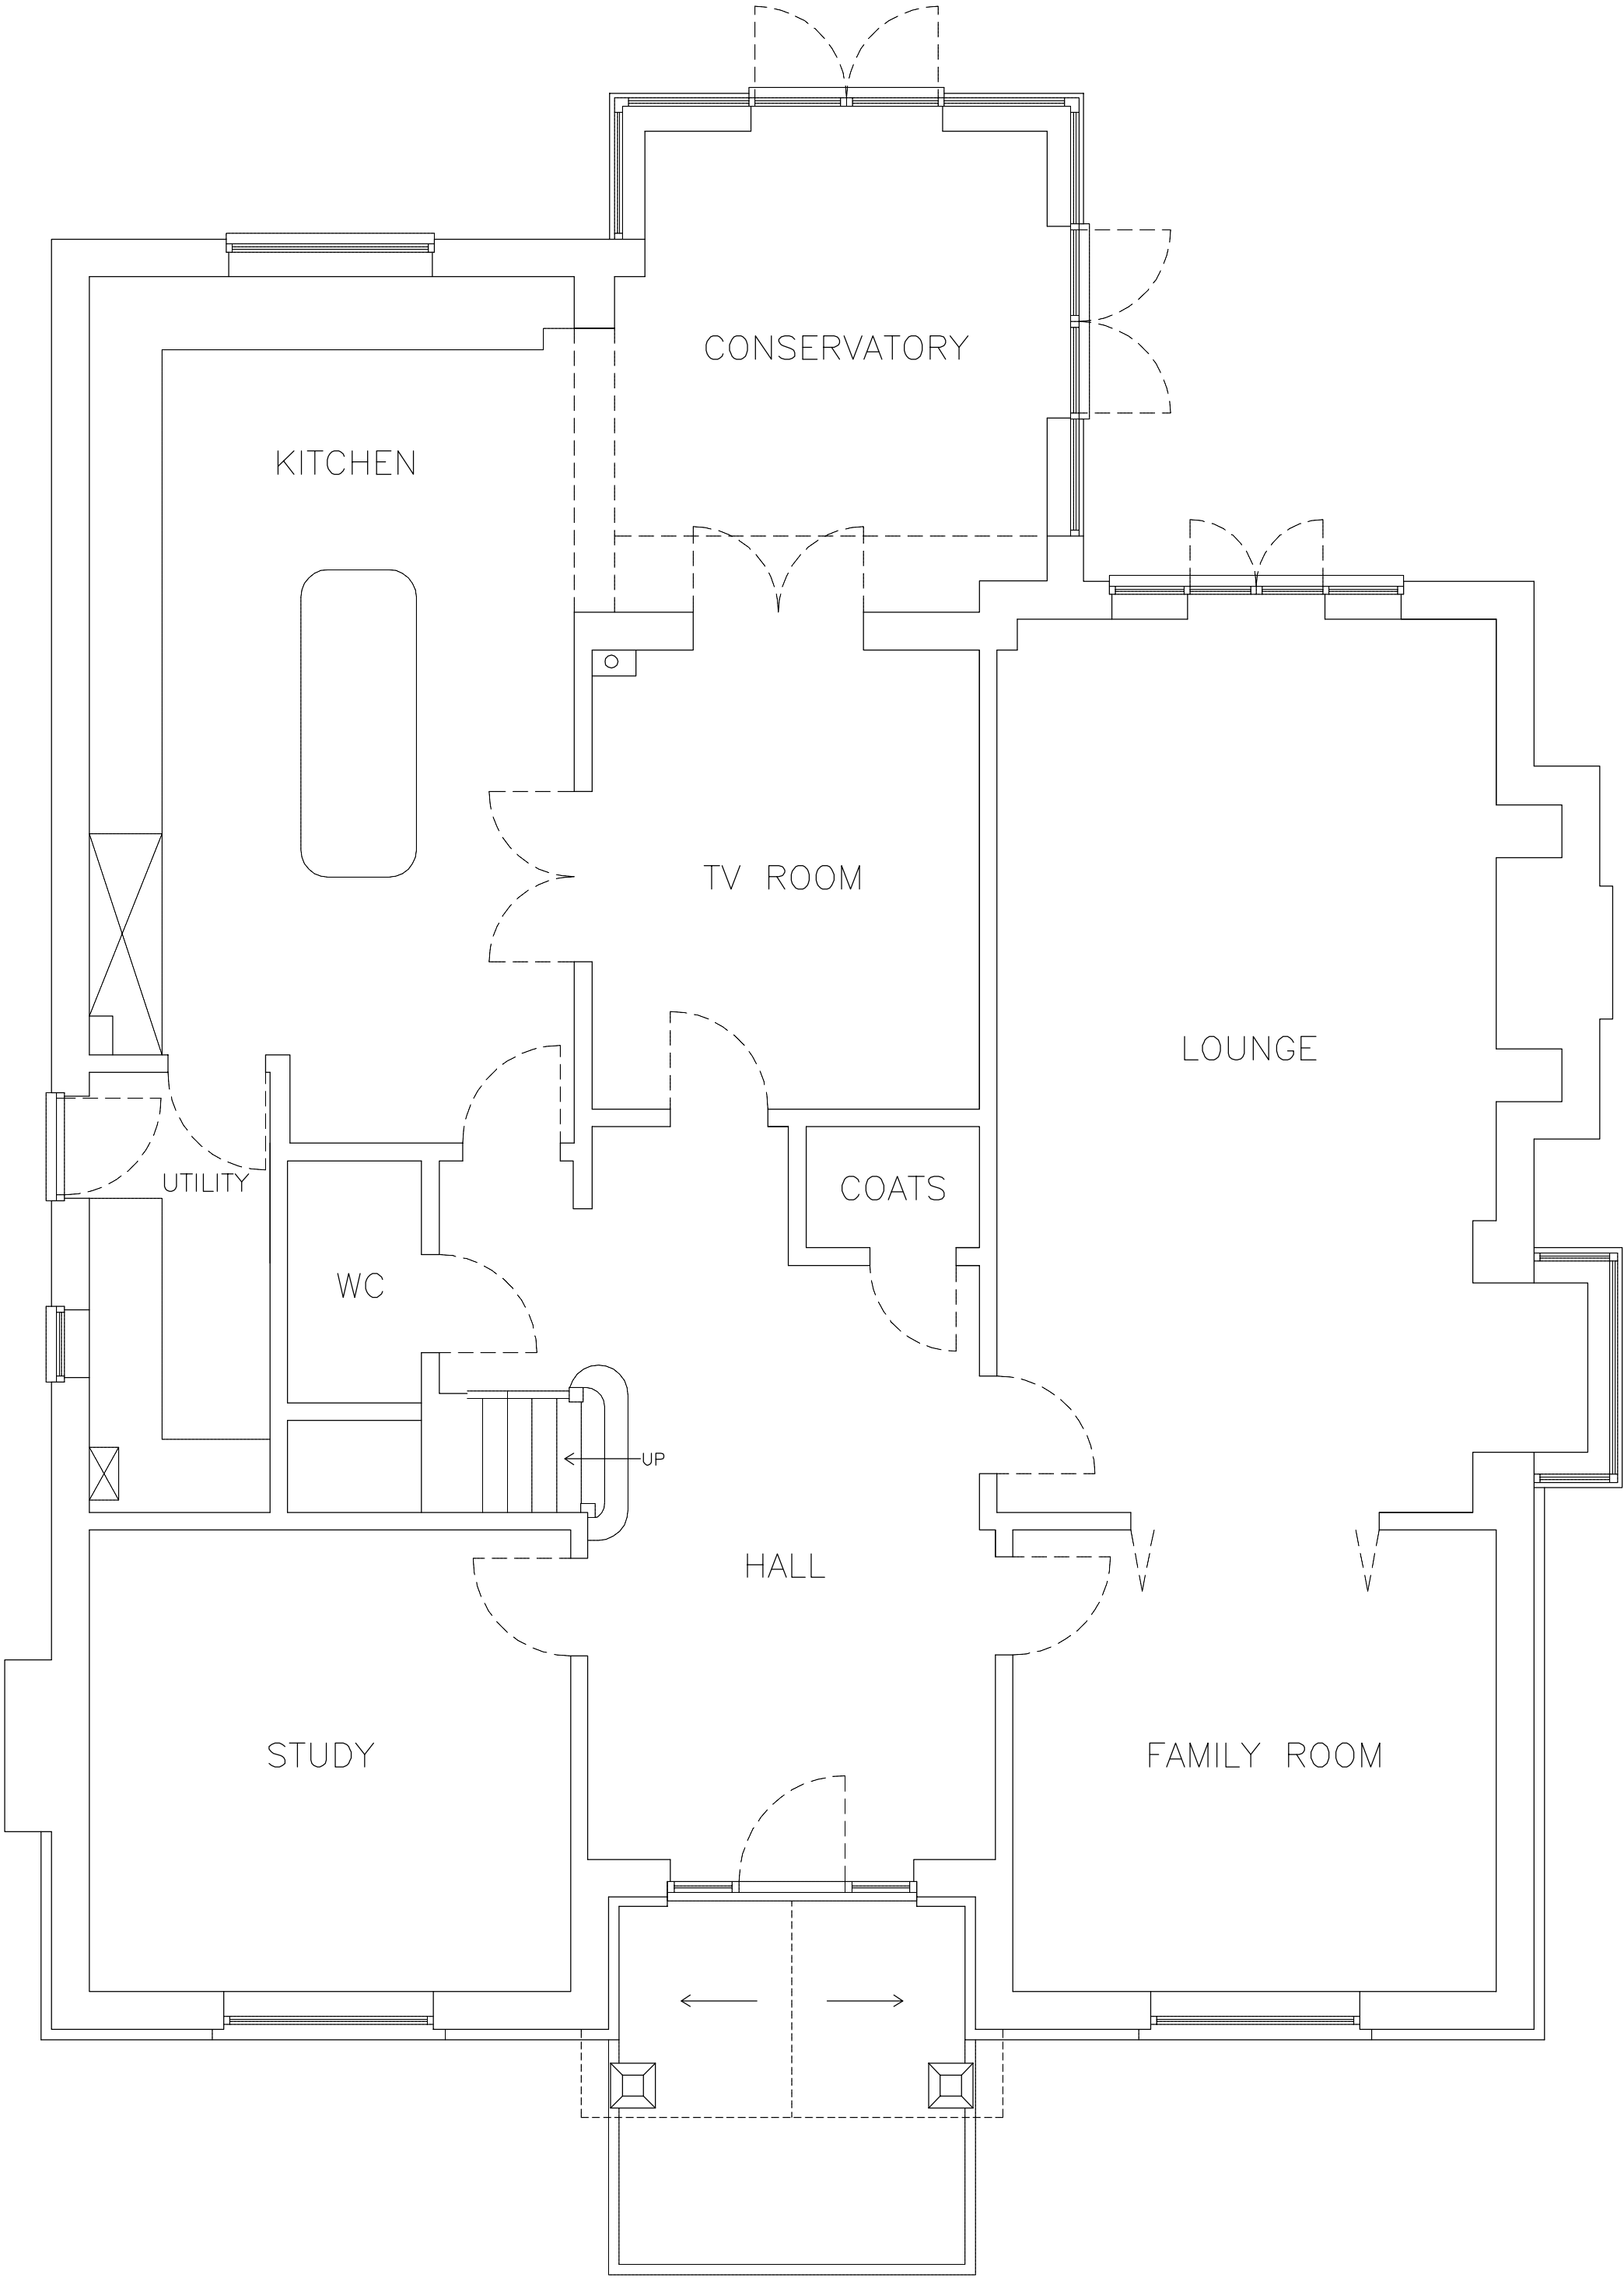

EXISTING GROUND FLOOR PLAN

0 1 2 3 4 5M

DRAWING NO. GD.003
DATE 7.11.25
SCALE 1:50

MR AND MRS VAUGHAN

PROPOSED REAR EXTENSION

GLADE HOUSE SANDHURST ROAD WOKINGHAM BERKS RG40 3JQ