


DEVELOPMENTS IN DESIGN LTD

WWW.DEVELOPMENTSINDESIGN.CO.UK
TEL.01344 641286

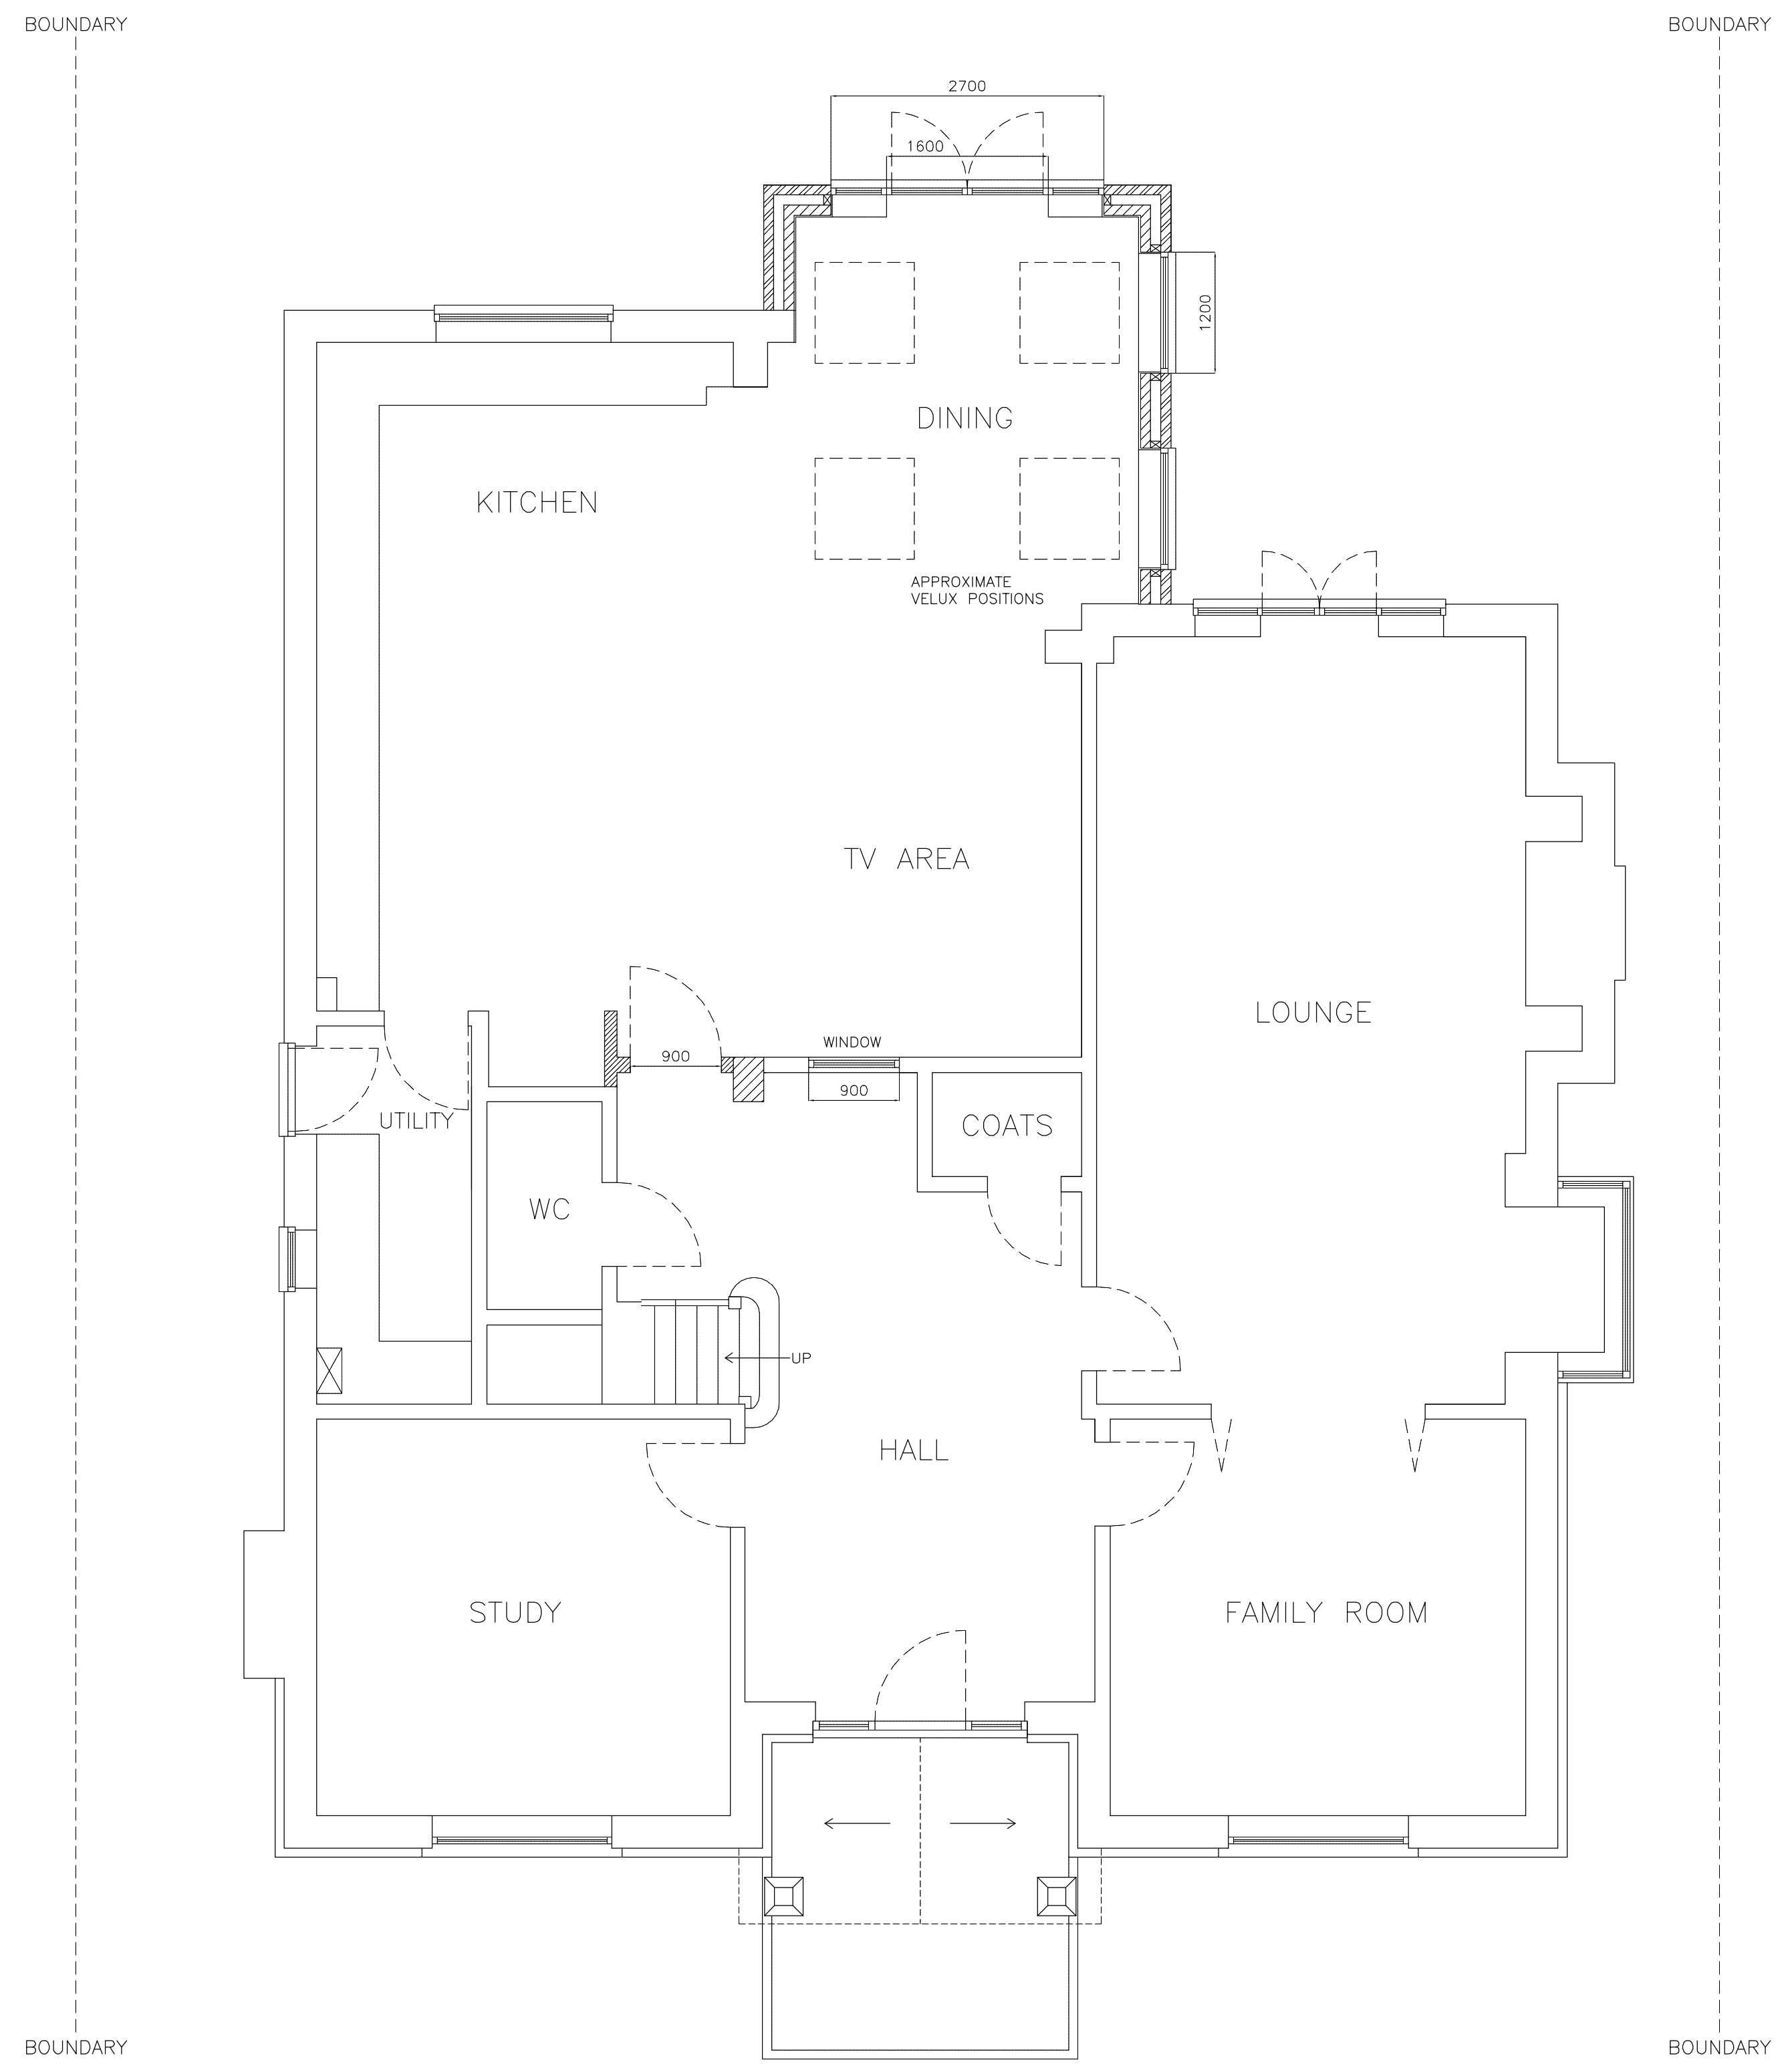

PROPOSED GROUND FLOOR PLAN

0 1 2 3 4 5M	DRAWING NO. GD.004 DATE 7.11.25 SCALE 1:50
--------------	--

MR AND MRS VAUGHAN	PROPOSED REAR EXTENSION
GLADE HOUSE SANDHURST ROAD WOKINGHAM BERKS RG40 3JQ	