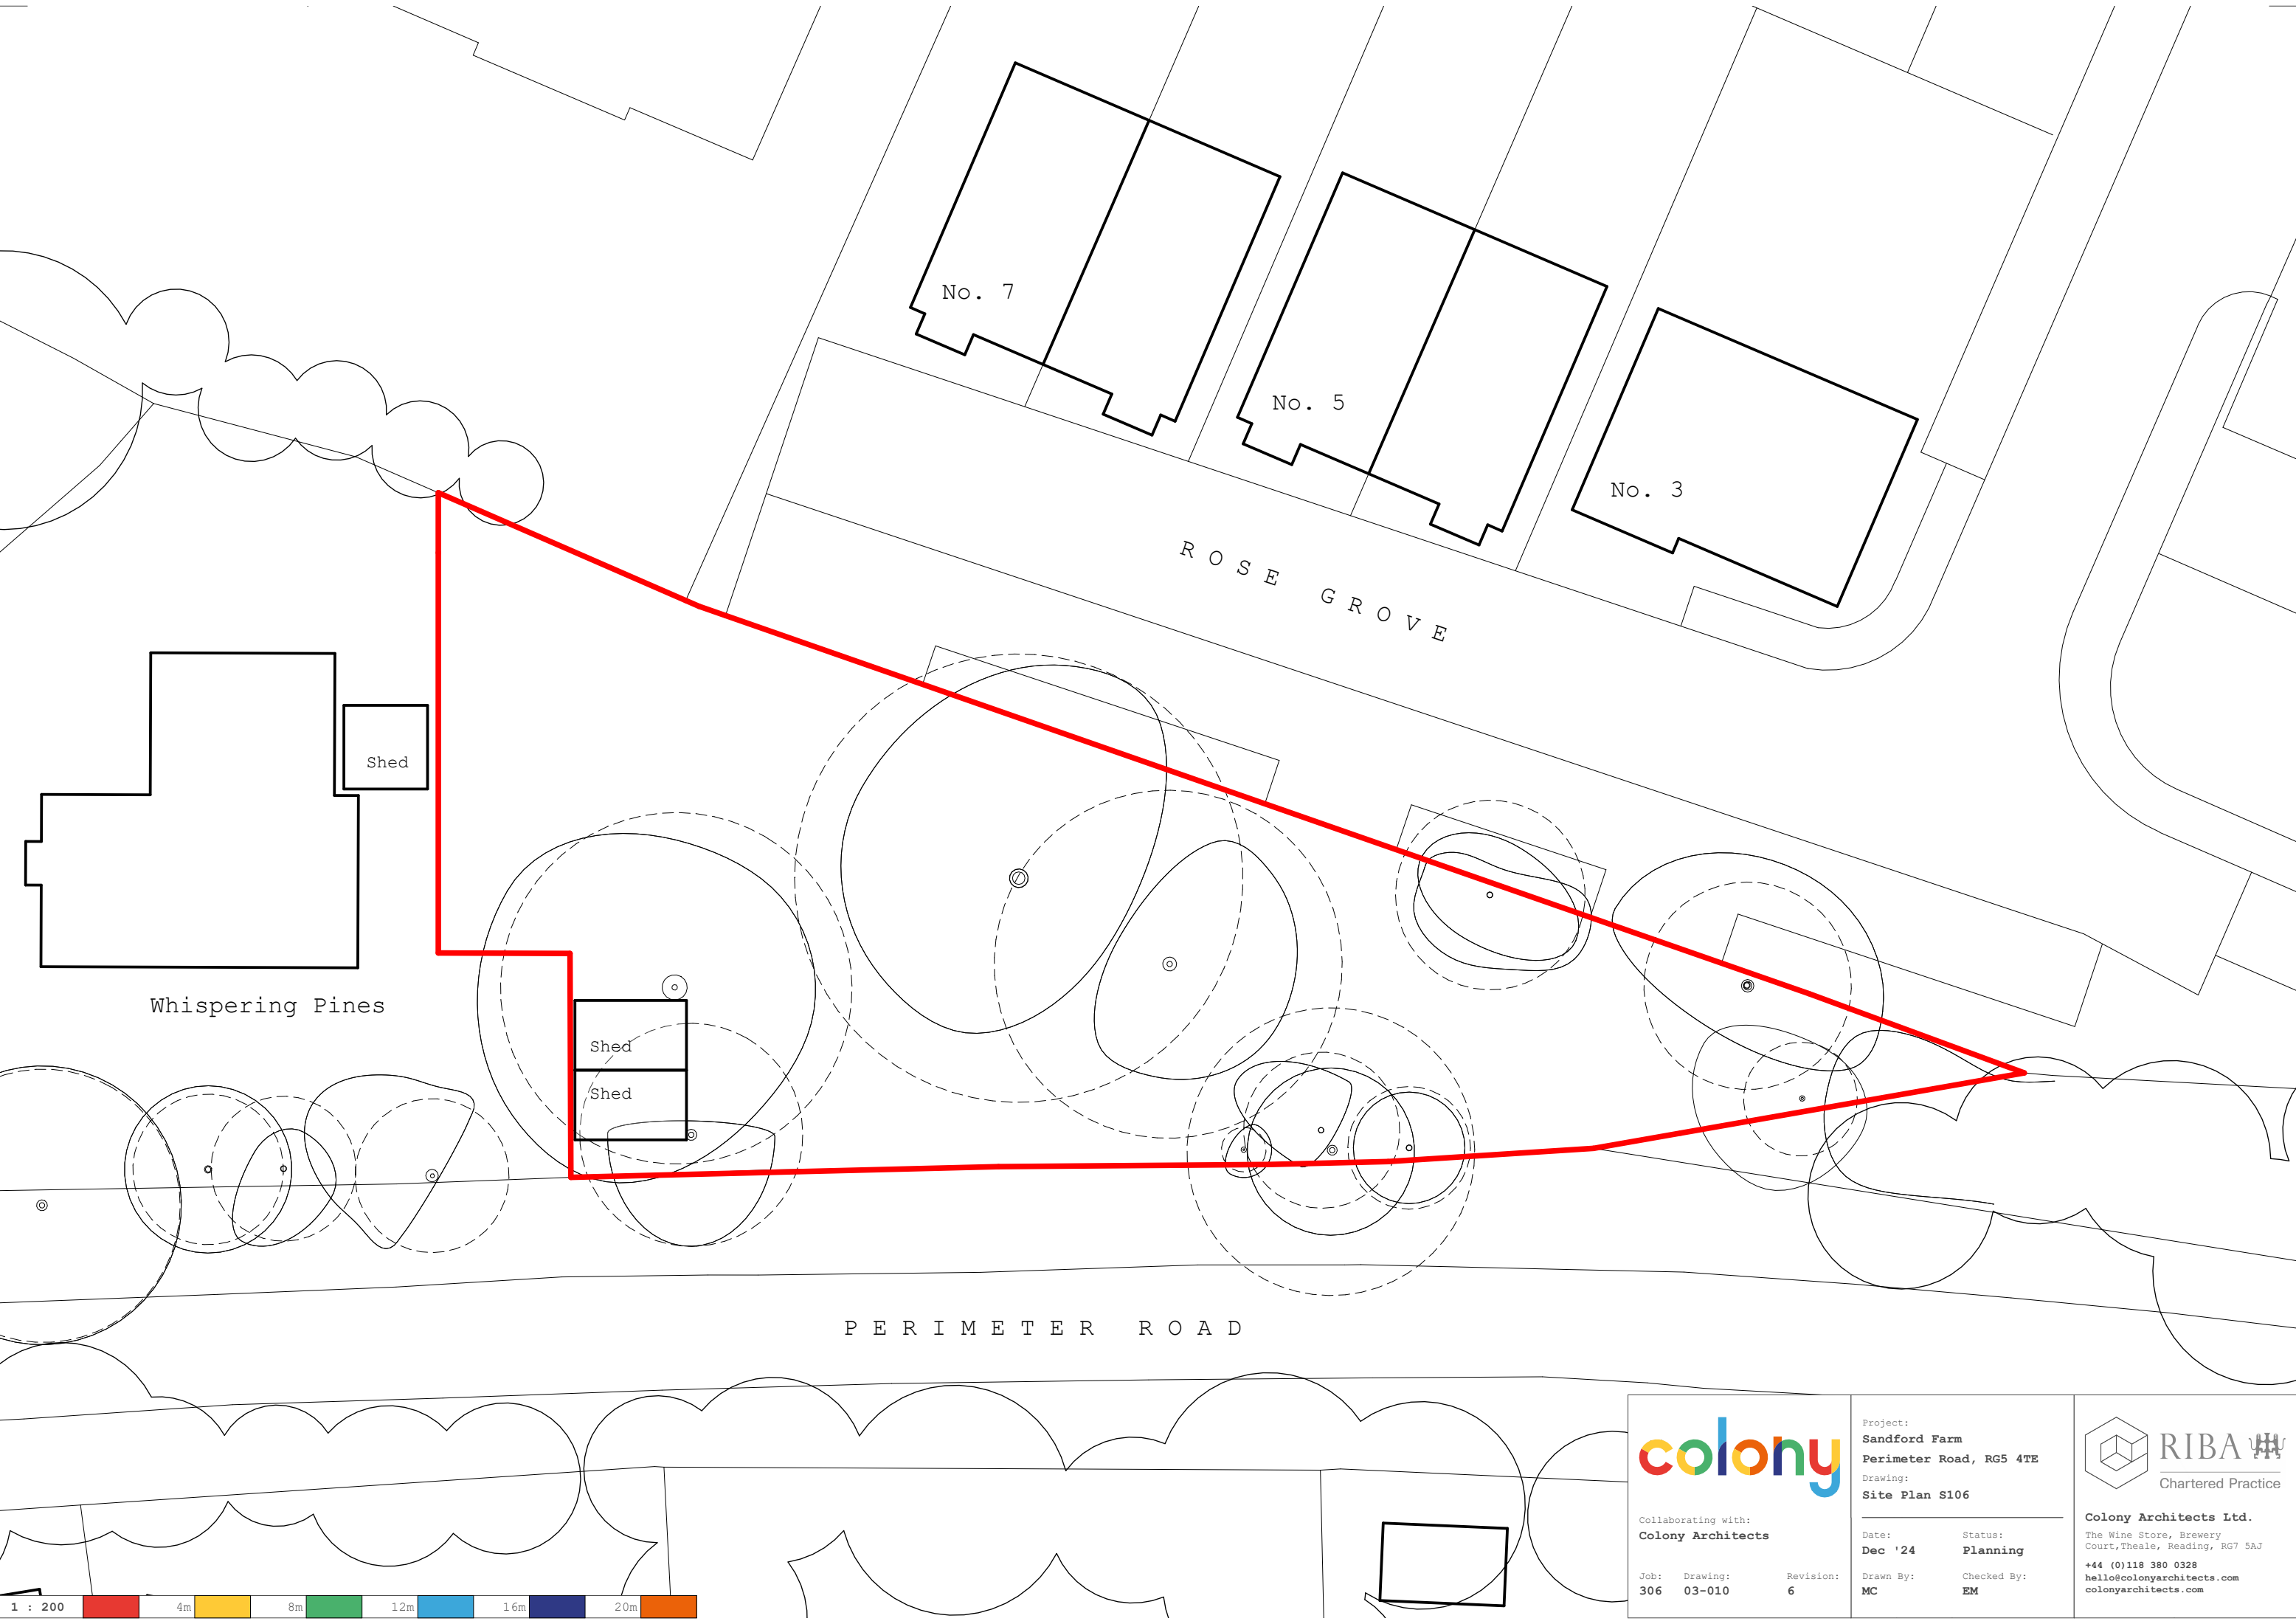


 Collaborating with: Colony Architects			Project: Sandford Farm Perimeter Road, RG5 4TE Drawing: Site Plan S106		 RIBA Chartered Practice
Date: Dec '24			Status: Planning		
Job: 306			Drawn By: MC		
Drawing: 03-010			Checked By: EM		Colony Architects Ltd. The Wine Store, Brewery Court, Theale, Reading, RG7 5AJ +44 (0)118 380 0328 hello@colonyarchitects.com colonyarchitects.com
Revision: 6					