


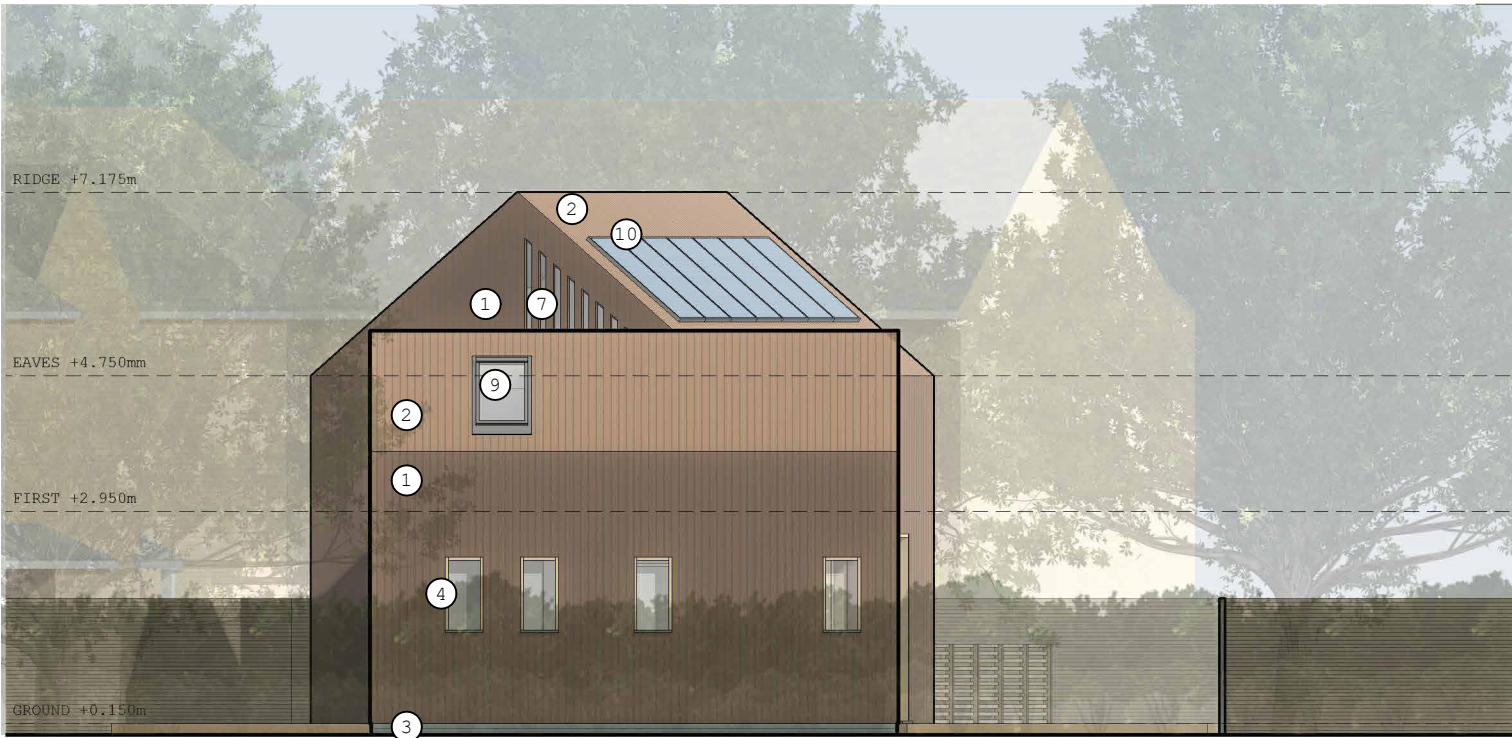

01 West Elevation



02 North Elevation



03 East Elevation



04 South Elevation

MATERIAL KEY

1. Vertical timber cladding

2. Timber roof cladding, to match walls

3. Brick plinth, grey/blue

4. Glazed window / doors

5. Solid wood front door

6. Entrance canopy

7. Entrance canopy

8. Hit and miss timber cladding with glazed window (4) behind

9. Grey metal spandrel panel

10. Roof Lights

11. PV Array





Collaborating with:
Colony Architects

Job: 306 Drawing: 05-001 Revision: 6

Project:
Sandford Farm
Perimeter Road, RG5 4TE

Drawing:
Proposed Elevations

Date:
Dec '24

Status:
Planning

Drawn By:
MC

Checked By:
EM



Colony Architects Ltd.
The Wine Store, Brewery
Court, Theale, Reading, RG7 5AJ
+44 (0)118 380 0328
hello@colonyarchitects.com
colonyarchitects.com