



Bin, Bike and Entrance Gate Elevations

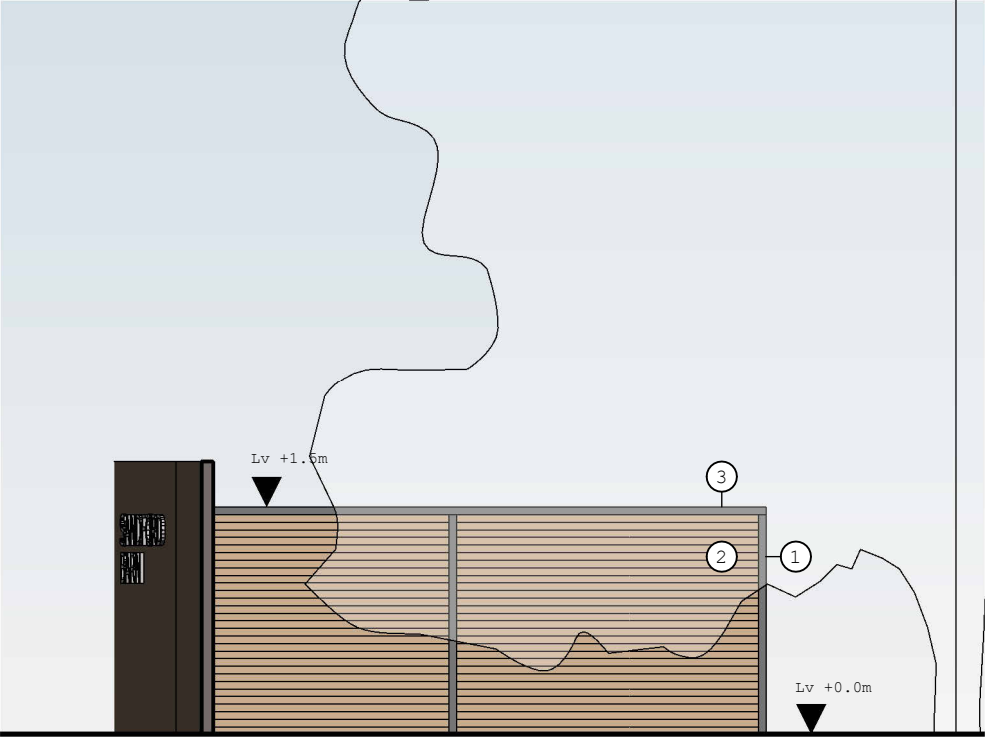


01 North Elevation



03 South Elevation

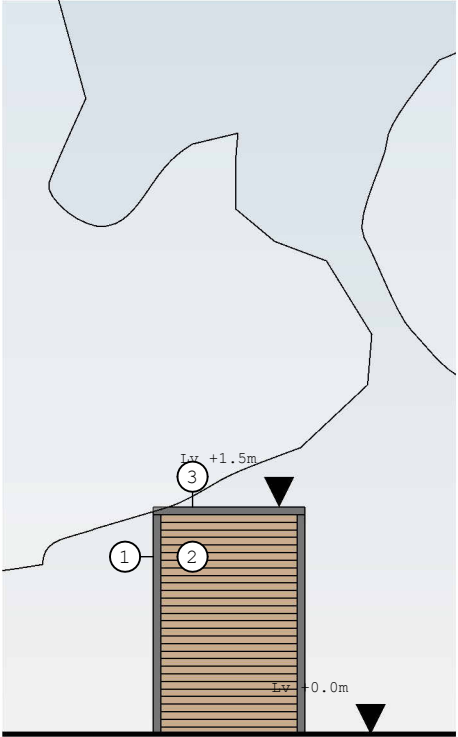

04 East Elevation

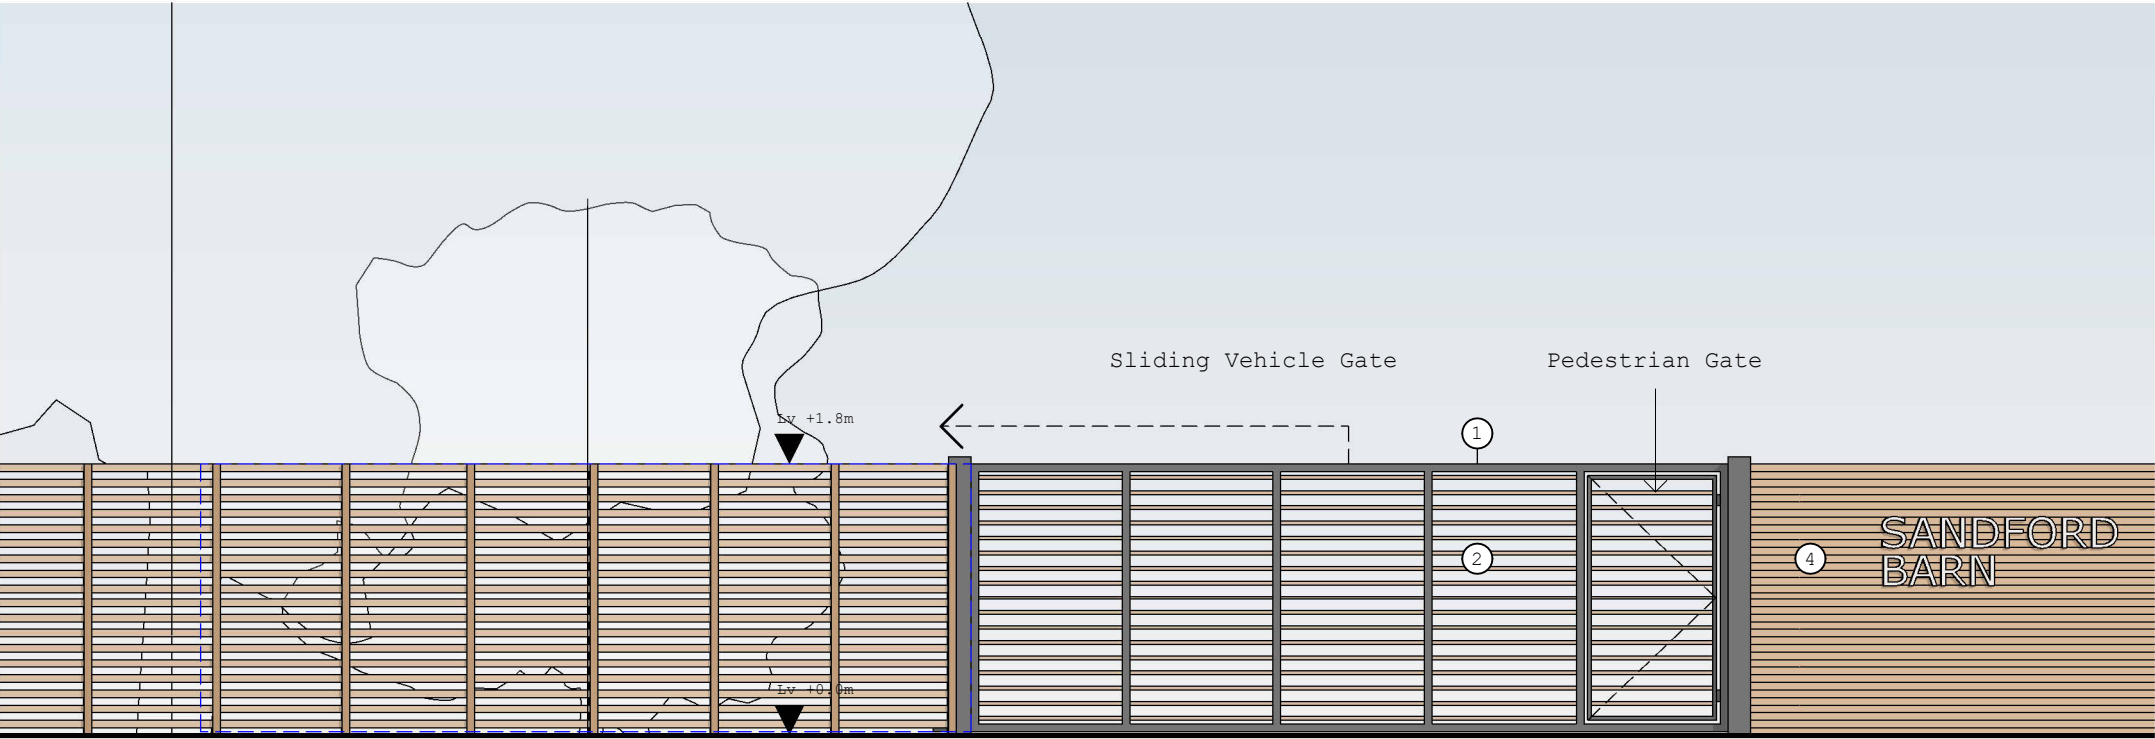

02 West Elevation

- MATERIAL KEY**
- 1. Metal frame
 - 2. Charred timber horizontal cladding / fins
 - 3. Flat Roof
 - 4. Brushed stainless steel signage

1 : 50 1m 2m 3m 4m 5m



Collaborating with:
Colony Architects

Job: 306 Drawing: 05-004 Revision: 6

Project:
Sandford Farm
Perimeter Road, RG5 4TE

Drawing:
Proposed store and gate elevations

Date:
Dec '24

Status:
Planning

Drawn By:
MC

Checked By:
EM



Colony Architects Ltd.
The Wine Store, Brewery Court, Theale, Reading, RG7 5AJ
+44 (0)118 380 0328
hello@colonyarchitects.com
colonyarchitects.com