

 


Notes:
This drawing is protected by copyright. No part of this document may be reproduced, altered, or transmitted in any form or by any means without permission.
Do not scale off these drawings for construction purposes.

Existing Roof Plan
Scale 1:100

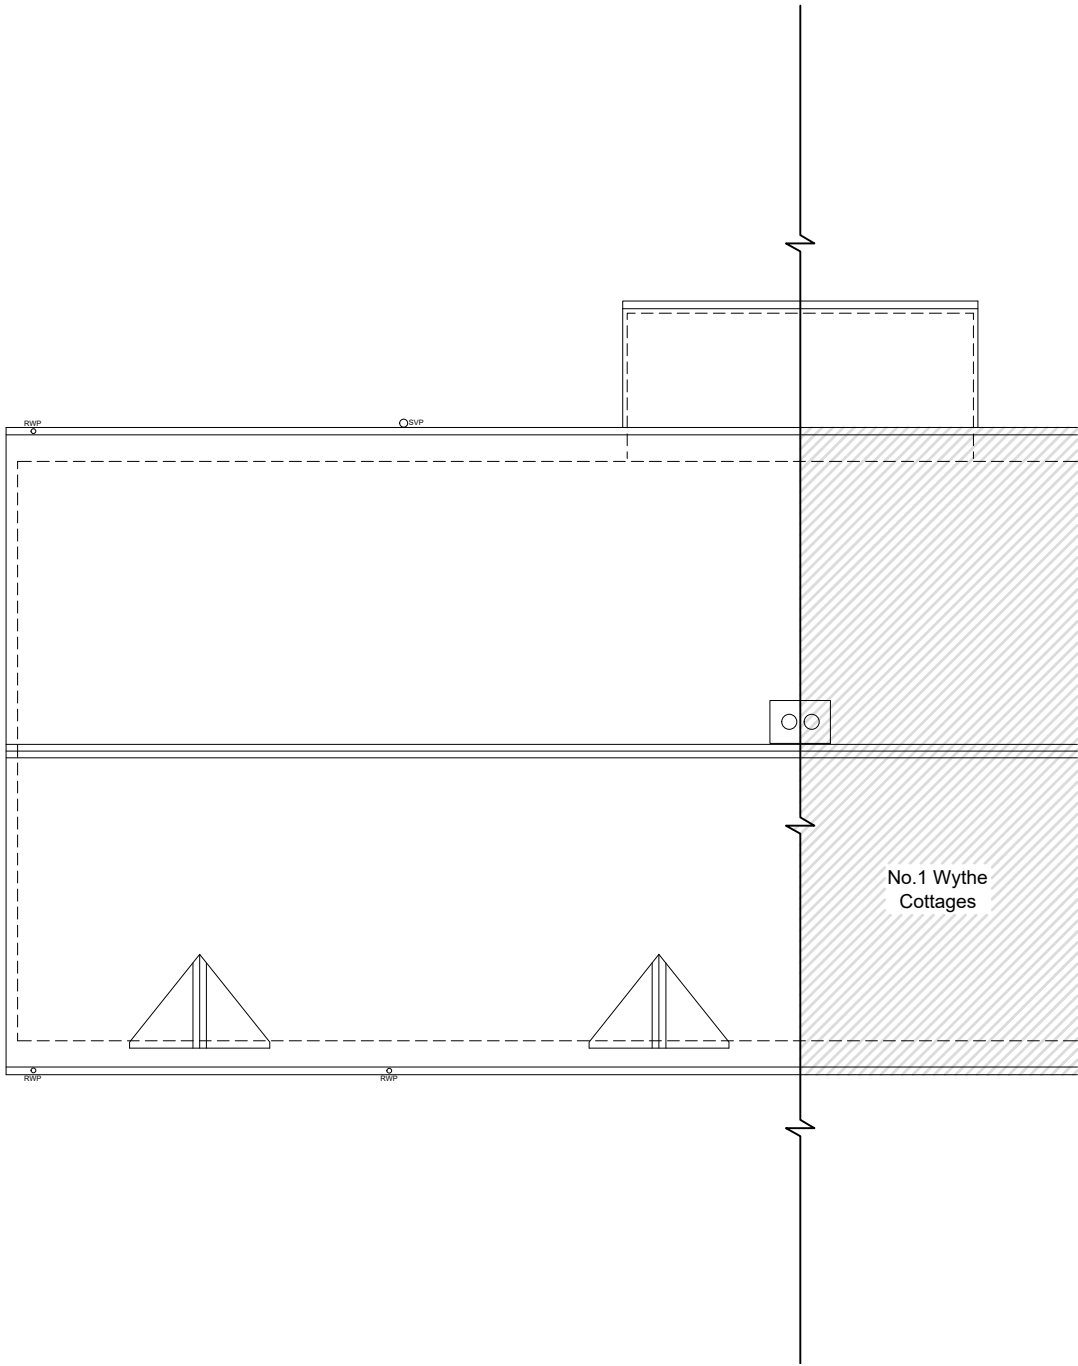

1:100@A3

 

-	-	-
Rev	Description	Date
Client: Mr A Chalker		
Drawing Title: Existing Roof Plan		
Project: 2 Wythe Cottages, Muddlers Lane Twyford RG10 9PR	Scale: 1:100@A3	
	Date: Jan 25	
Drawing No.: 2 S03		Revision: A