



Notes:  
This drawing is protected by copyright. No part of this document may be reproduced, altered, or transmitted in any form or by any means without permission.  
Do not scale off these drawings for construction purposes.

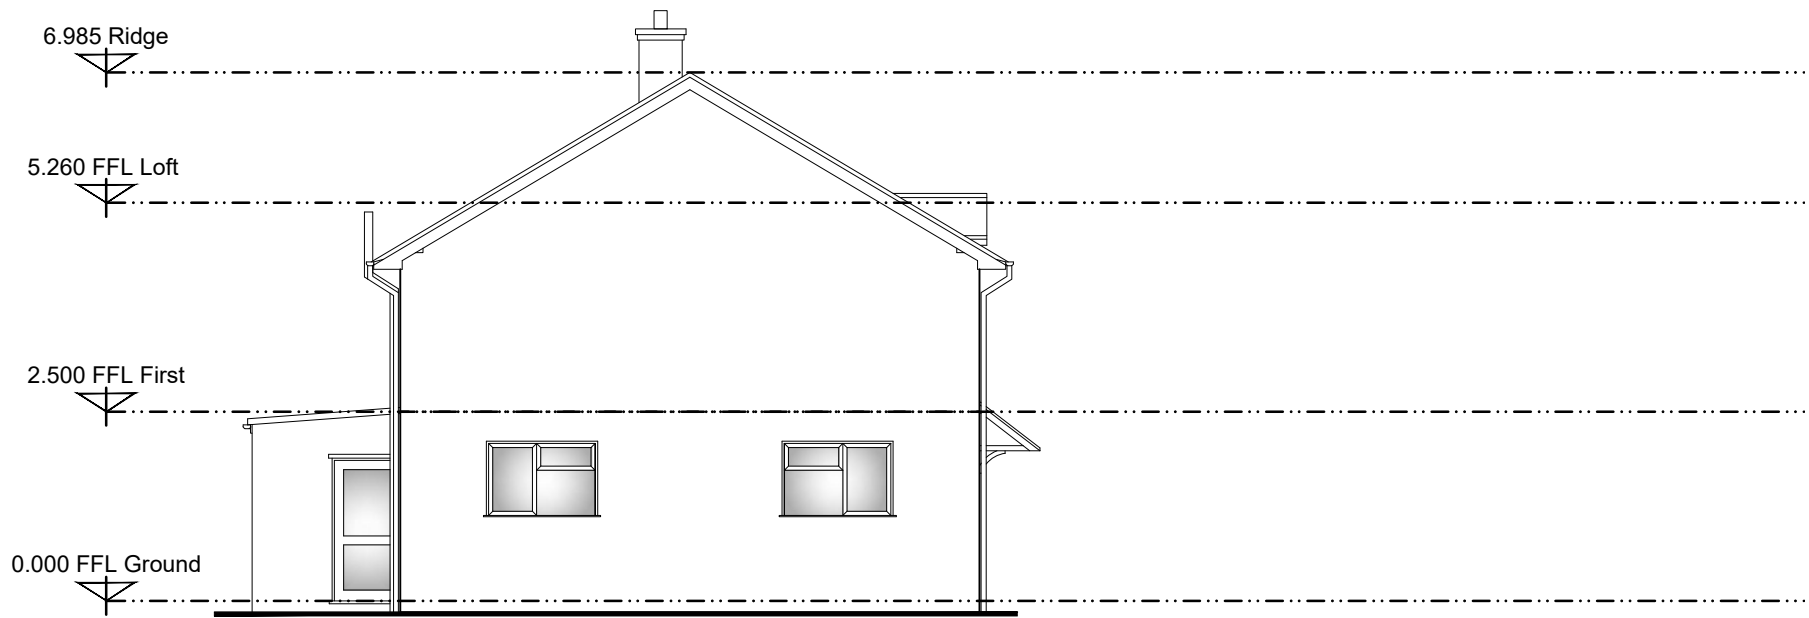

Existing North Elevation  
Scale 1:100

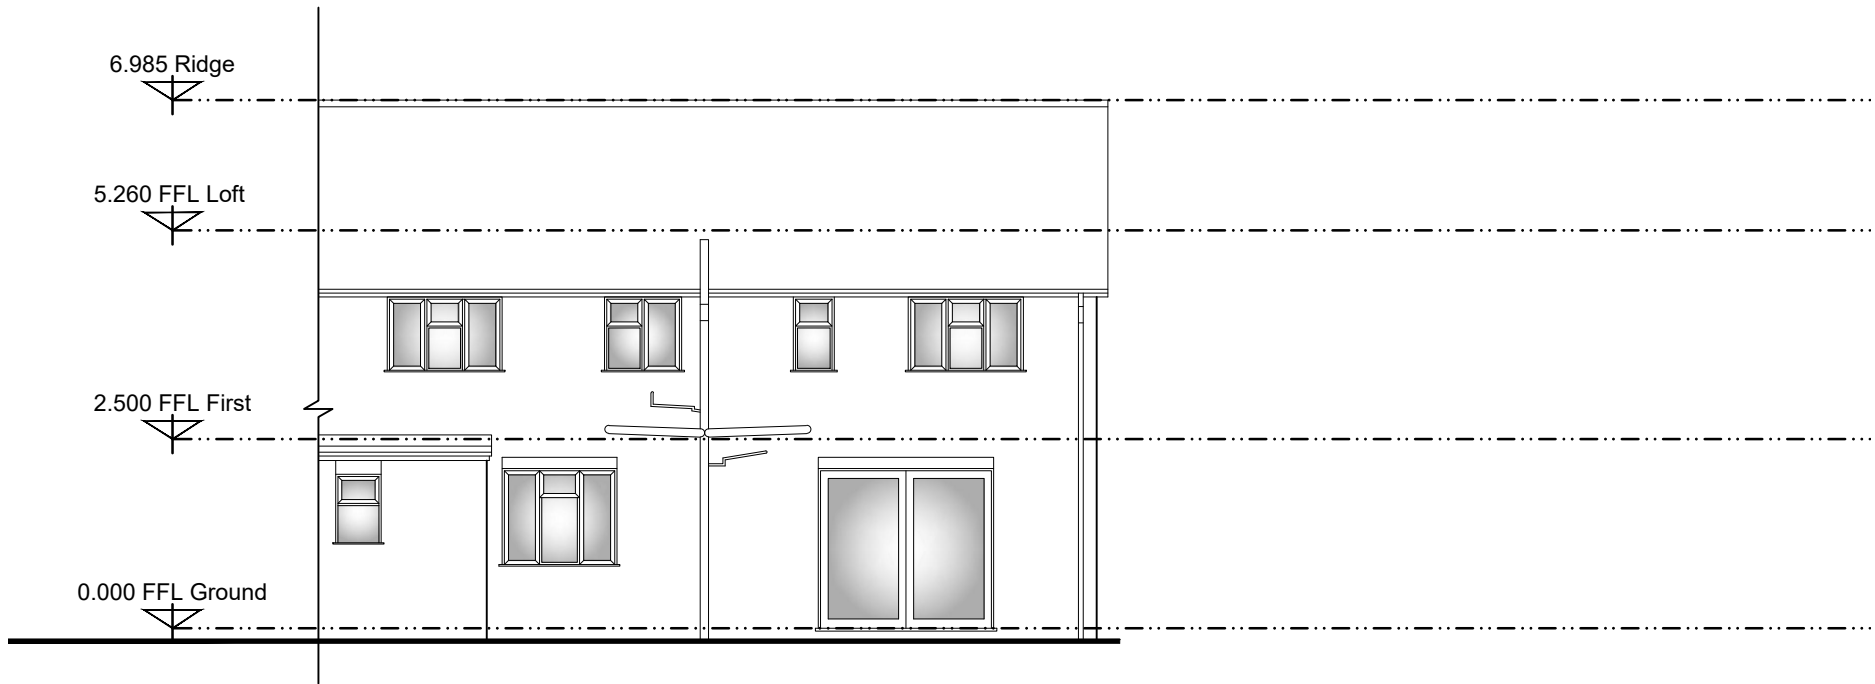

Existing East Elevation  
Scale 1:100

SCHEDULE OF MATERIALS:


WALLS:  
Facebrick stretcher bond

ROOFS:  
Interlocking concrete tile

DOORS/WINDOWS:  
White uPVC

RAINWATER GOODS:  
Black uPVC

1:100@A3

 

|                                                           |                 |             |
|-----------------------------------------------------------|-----------------|-------------|
| -                                                         | -               | -           |
| Rev                                                       | Description     | Date        |
| Client: Mr A Chalker                                      |                 |             |
| Drawing Title: Existing East and North Elevations         |                 |             |
| Project: 2 Wythe Cottages, Muddlers Lane Twyford RG10 9PR | Scale: 1:100@A3 |             |
|                                                           | Date: Jan 25    |             |
| Drawing No.: 2 S05                                        |                 | Revision: A |