

DRG. REMAINS COPYRIGHT OF THE ARCHITECT.
DIMENSIONAL DISCREPANCIES TO BE REFERRED
TO THE ARCHITECT
DO NOT SCALE



DRAWING STATUS ☒ PRELIMINARY ☐ FOR APPROVAL ☐ CONSTRUCTION

DATE


-

REVISION 3 Drawing

SITE PLAN
1:200

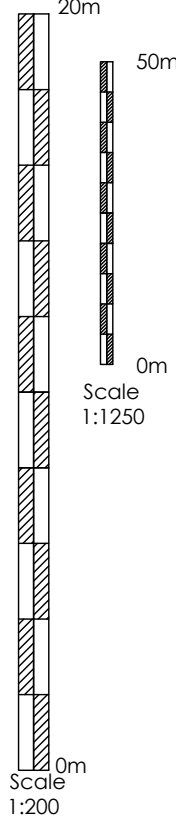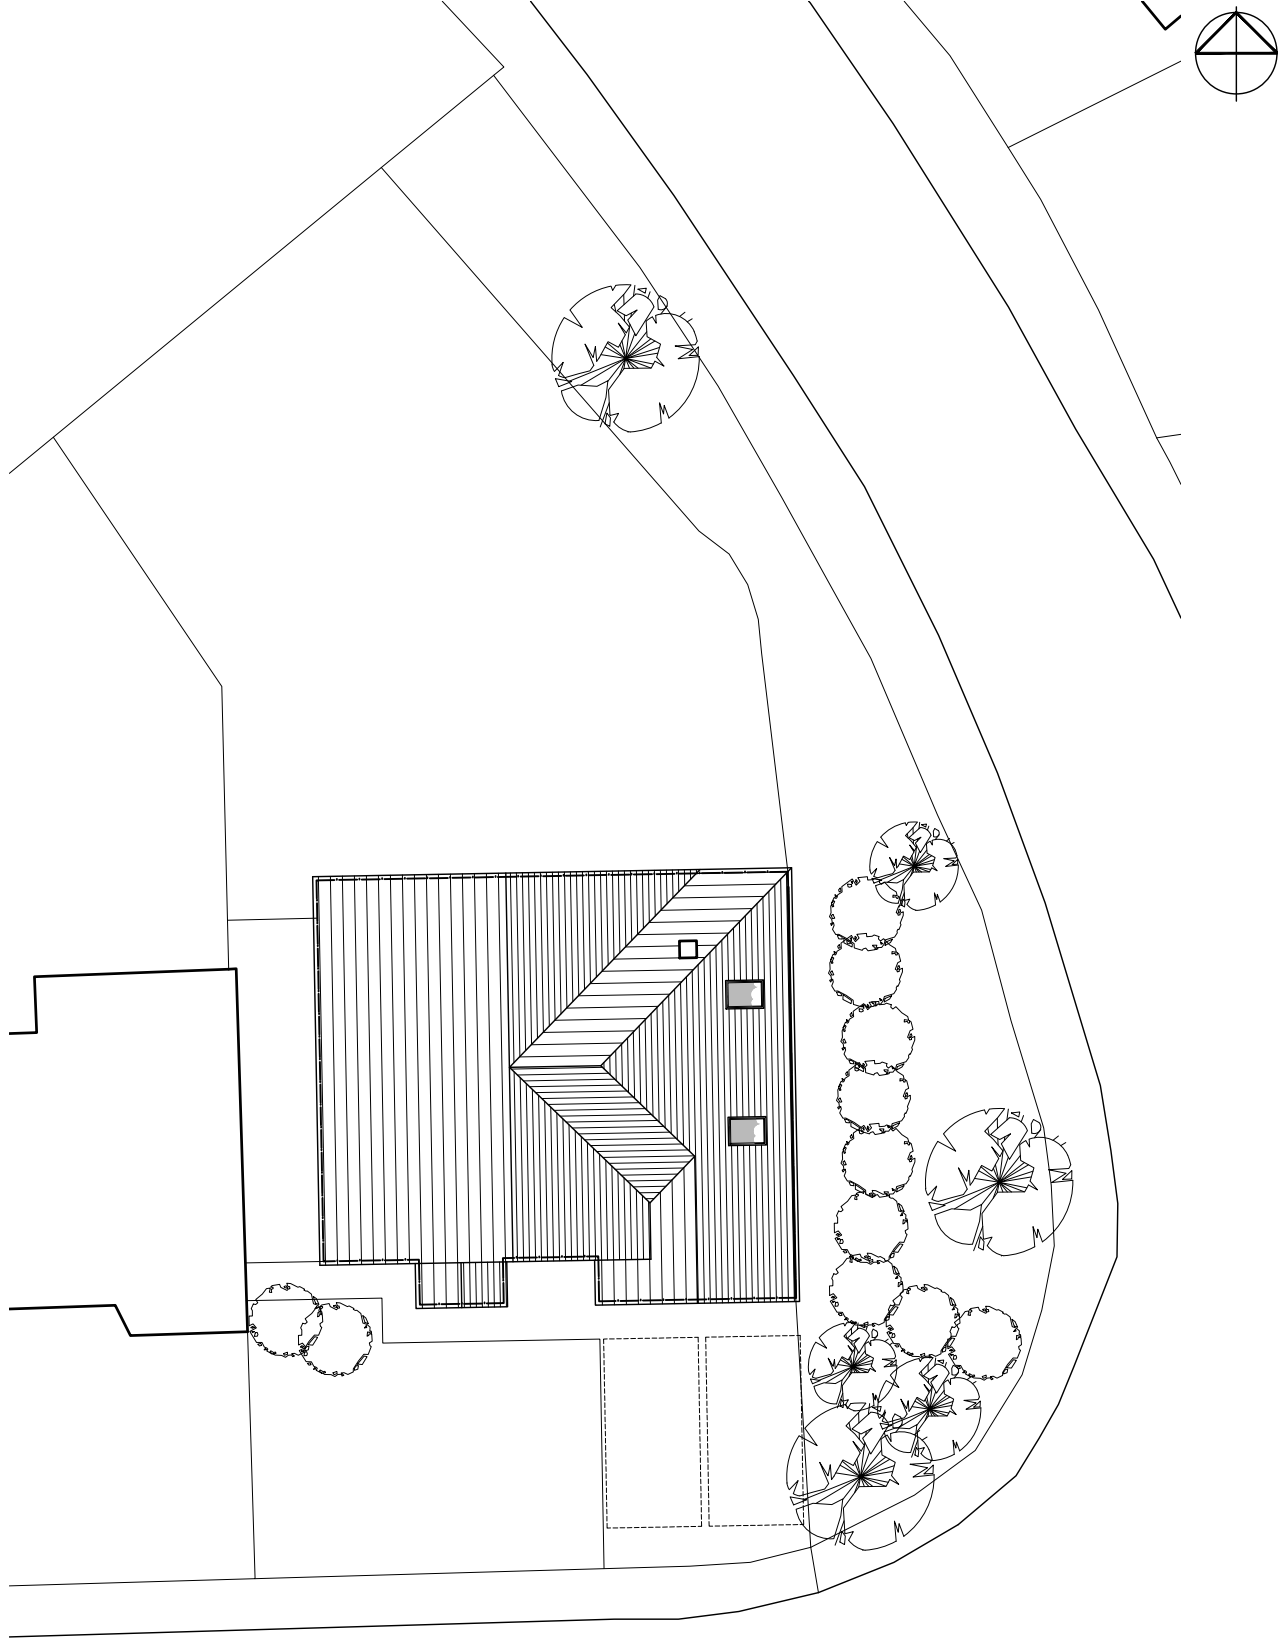

LOCATION PLAN
1:1250

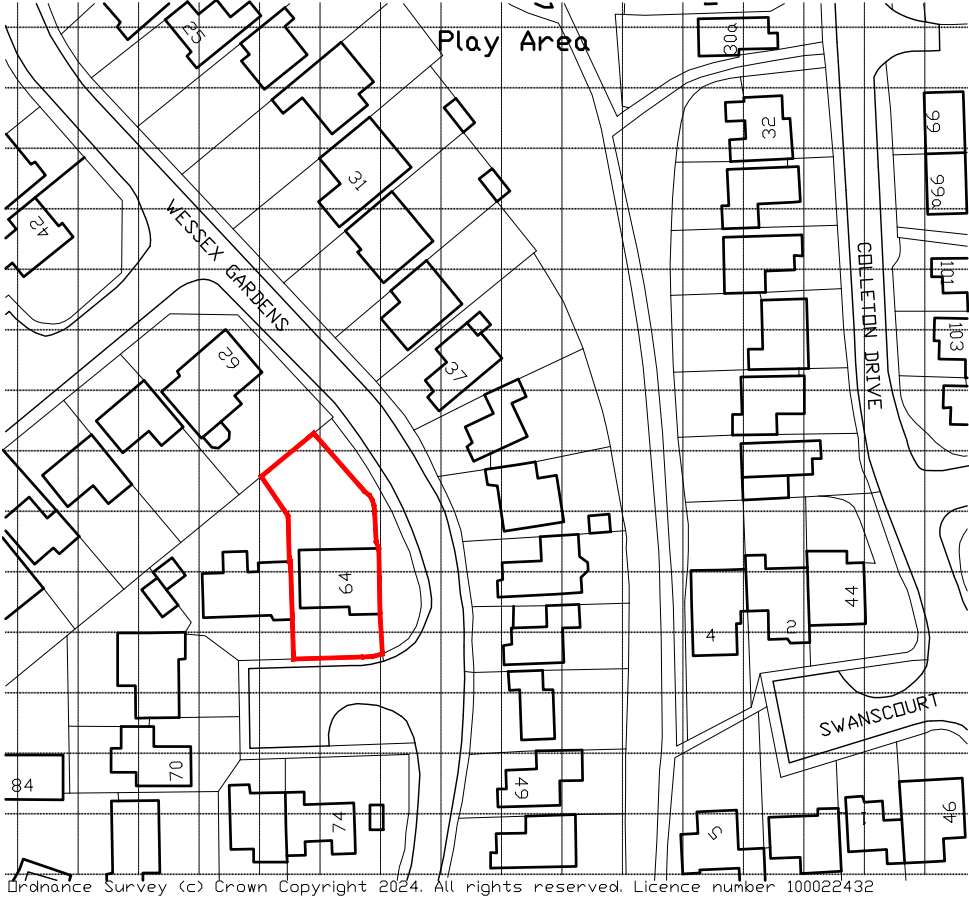

CLIENT
Mr & Mrs Perrott
-
-
DRG TITLE
Location & Site Plan

JOB TITLE
Proposed Extension
64 Wessex Gardens
Twyford
JOB No.
2421

DATE
June 24
SCALE
1:200 & 1:1250
REV.
-

DWG No.
01



Anne Owen Architects Ltd
24 Springfield Park, Twyford, Reading RG10 9JH
+44(0)118 932 0846 / 07788 262602
anne@annehenarchitect.co.uk
www.annehenarchitect.co.uk
Director: Anne Owen BA(Hons) BACh RIBA
Company Registered in England & Wales No. 8861202