
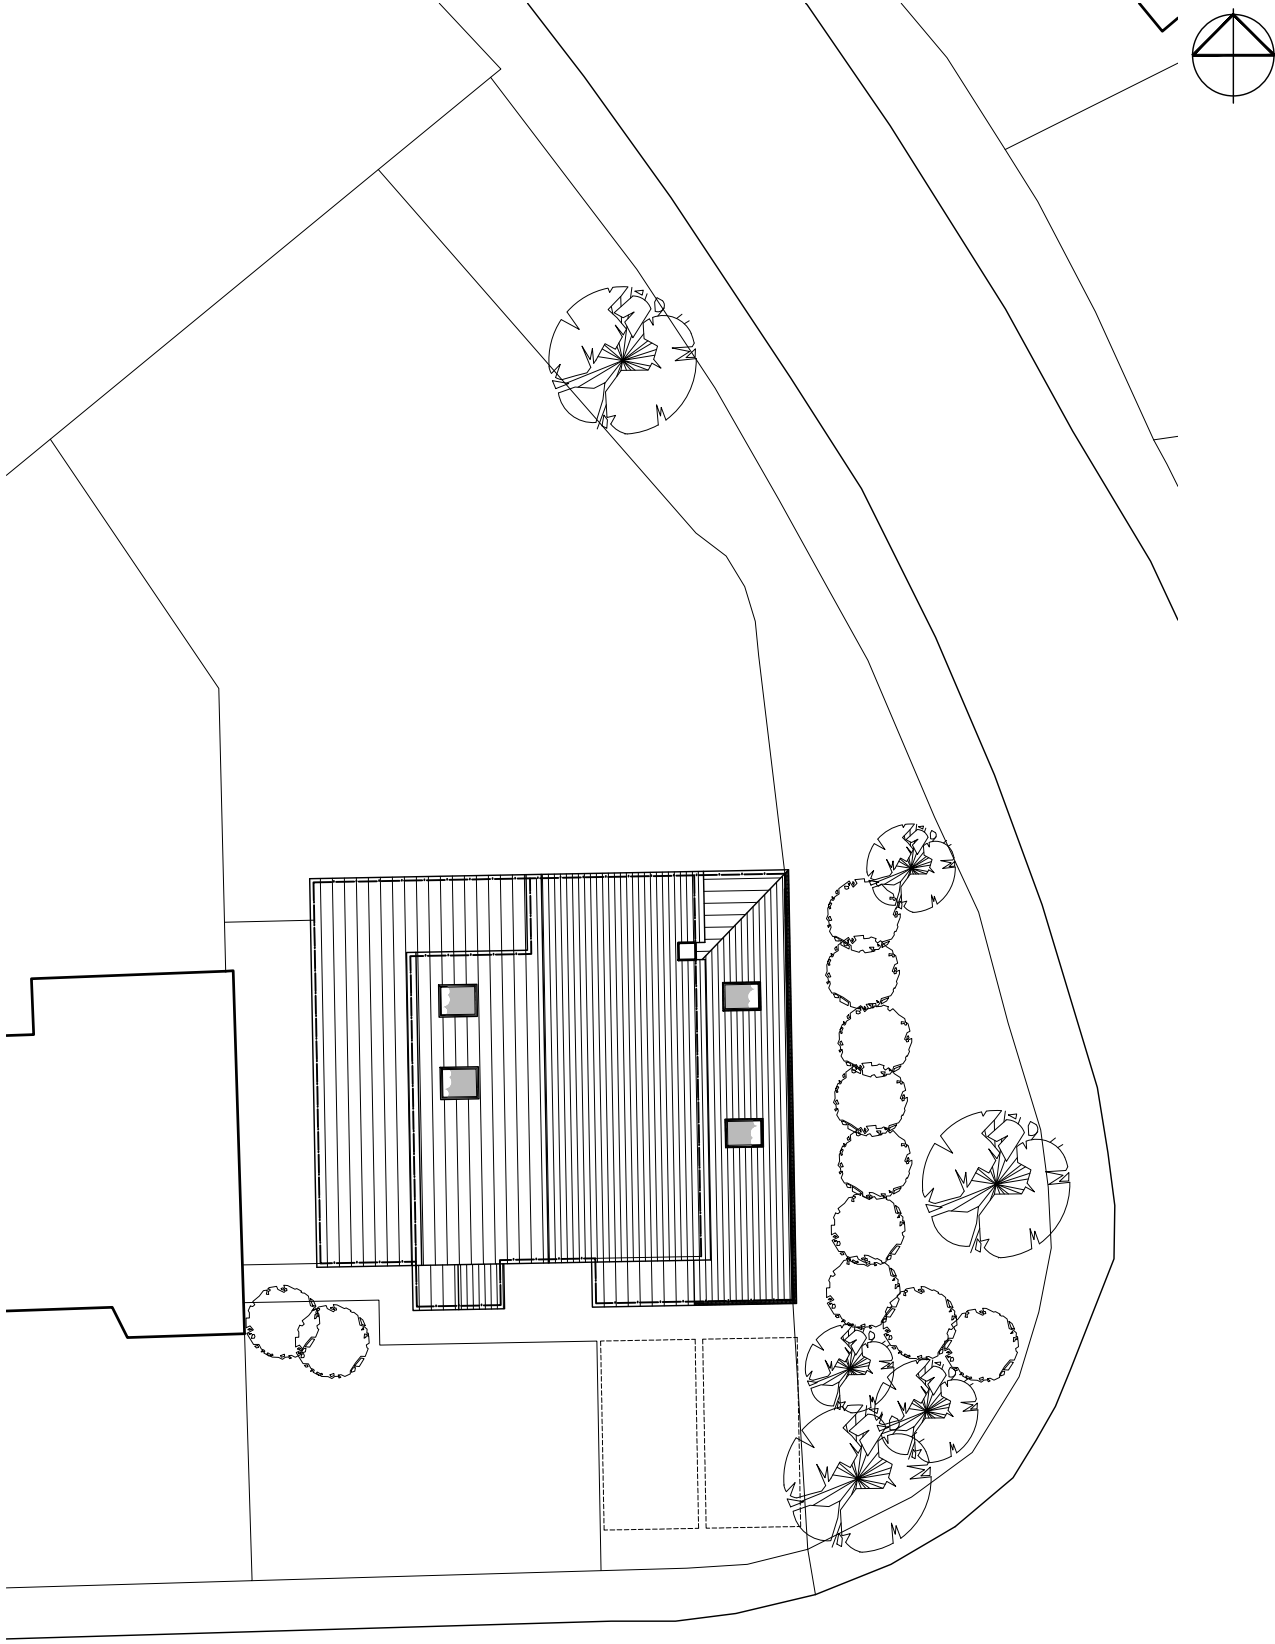


DRG. REMAINS COPYRIGHT OF THE ARCHITECT.
DIMENSIONAL DISCREPANCIES TO BE REFERRED
TO THE ARCHITECT
DO NOT SCALE


DRAWING STATUS ☒ PRELIMINARY ☐ FOR APPROVAL ☐ CONSTRUCTION

DATE

REVISION 3 Drawing

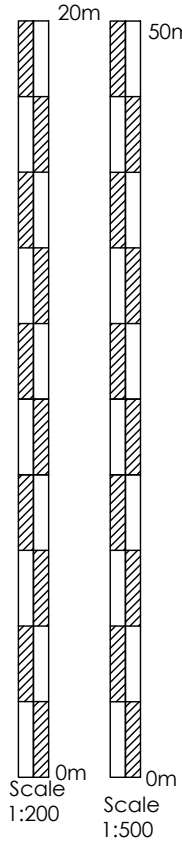

PROPOSED SITE PLAN
1:200

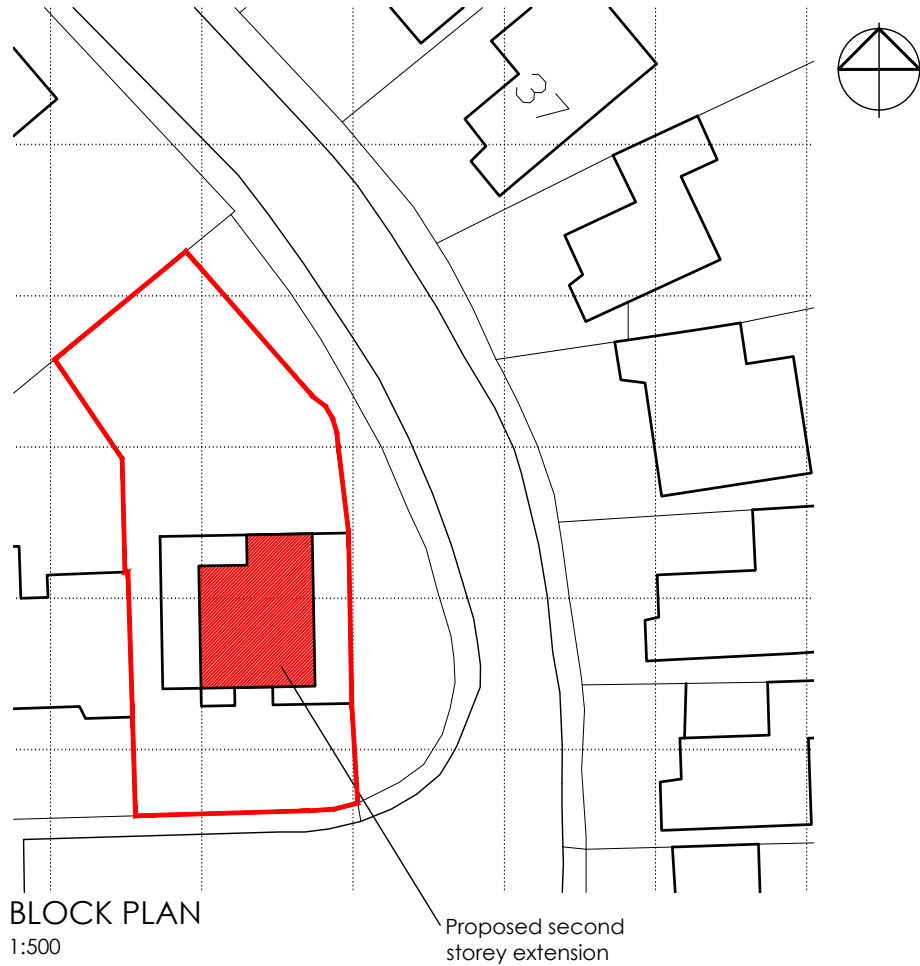

BLOCK PLAN
1:500

Proposed second
storey extension

CLIENT

Mr & Mrs Perrott

-

-

DRG TITLE

Proposed Site Plan

JOB TITLE

Proposed Extension

64 Wessex Gardens

Twyford

JOB No.

2421

DWG No.

03

DATE

Feb 25

SCALE

1:200 & 1:500

REV.

-