


DRG. REMAINS COPYRIGHT OF THE ARCHITECT.
DIMENSIONAL DISCREPANCIES TO BE REFERRED
TO THE ARCHITECT
DO NOT SCALE


DRAWING STATUS : ☐ PRELIMINARY ☒ FOR APPROVAL ☐ CONSTRUCTION

DATE REVISION A3 Drawing
Mar 2025 A Amends to email 2025


Scale 1:100
0m
10m

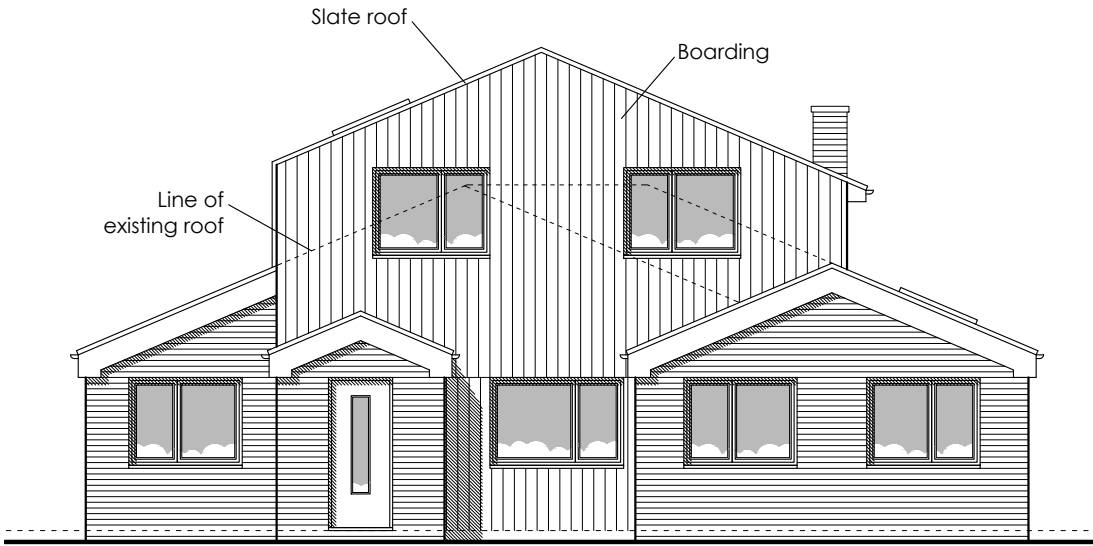


FRONT ELEVATION
1:100

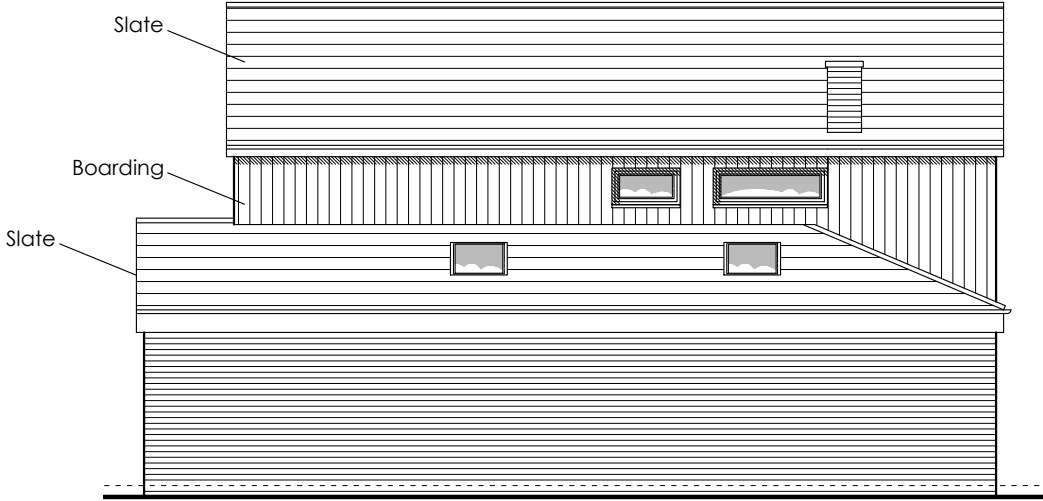

SIDE ELEVATION
1:100

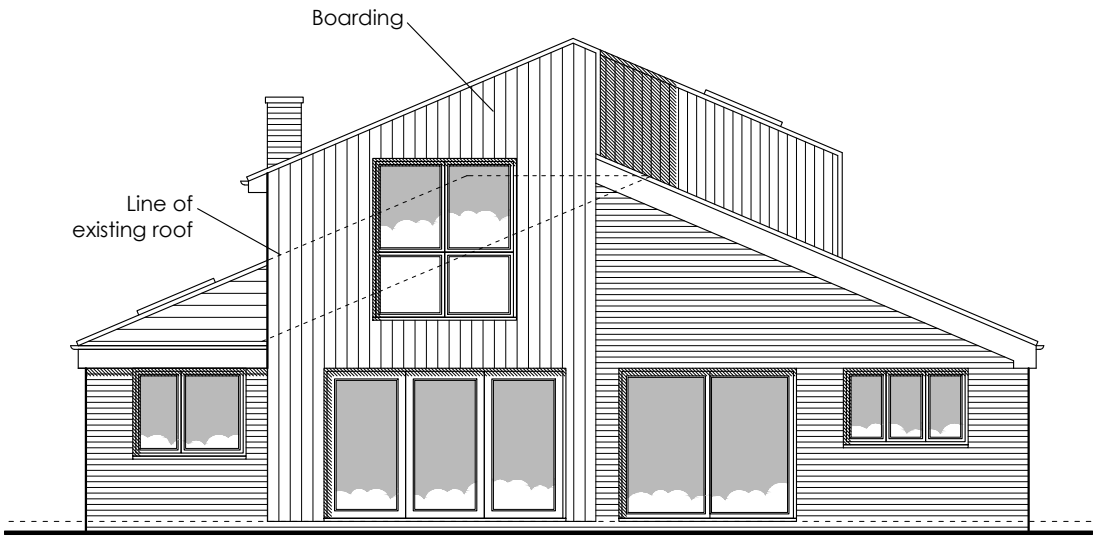

REAR ELEVATION
1:100

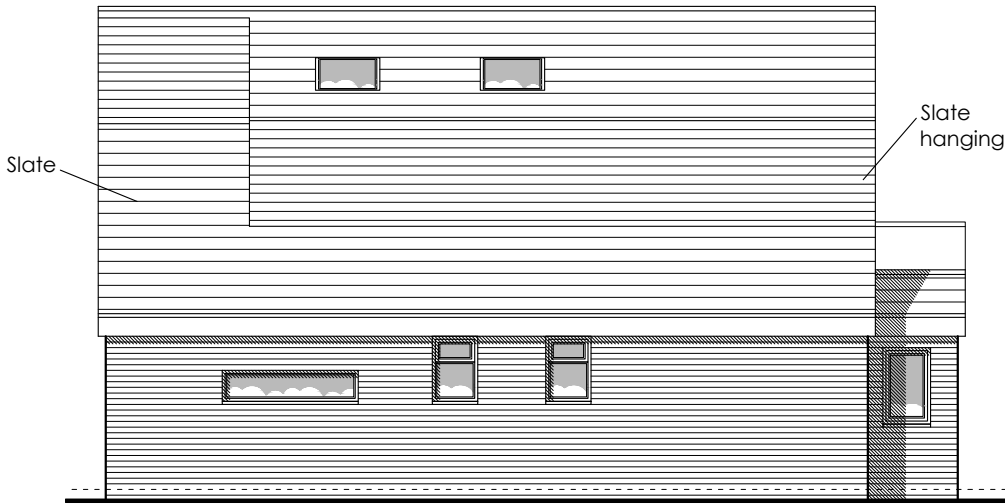

SIDE ELEVATION
1:100

CLIENT
Mr & Mrs Perrott

-

-

DRG TITLE

Proposed Elevations

JOB TITLE

Proposed Extension
64 Wessex Gardens
Twyford

DATE

Feb 25

SCALE

1:100

REV.

A

JOB No.

2421

DWG No.

05

Anne Owen Architects Ltd
24 Springfield Park, Twyford, Reading RG10 9JH
+44(0)118 932 0846 / 07788 262602
anne@annehenrichsarchitect.co.uk
www.annehenrichsarchitect.co.uk
Director: Anne Owen BA (Hons) BAch RIBA
Company Registered in England & Wales No. 8861202

anne owen
architects