




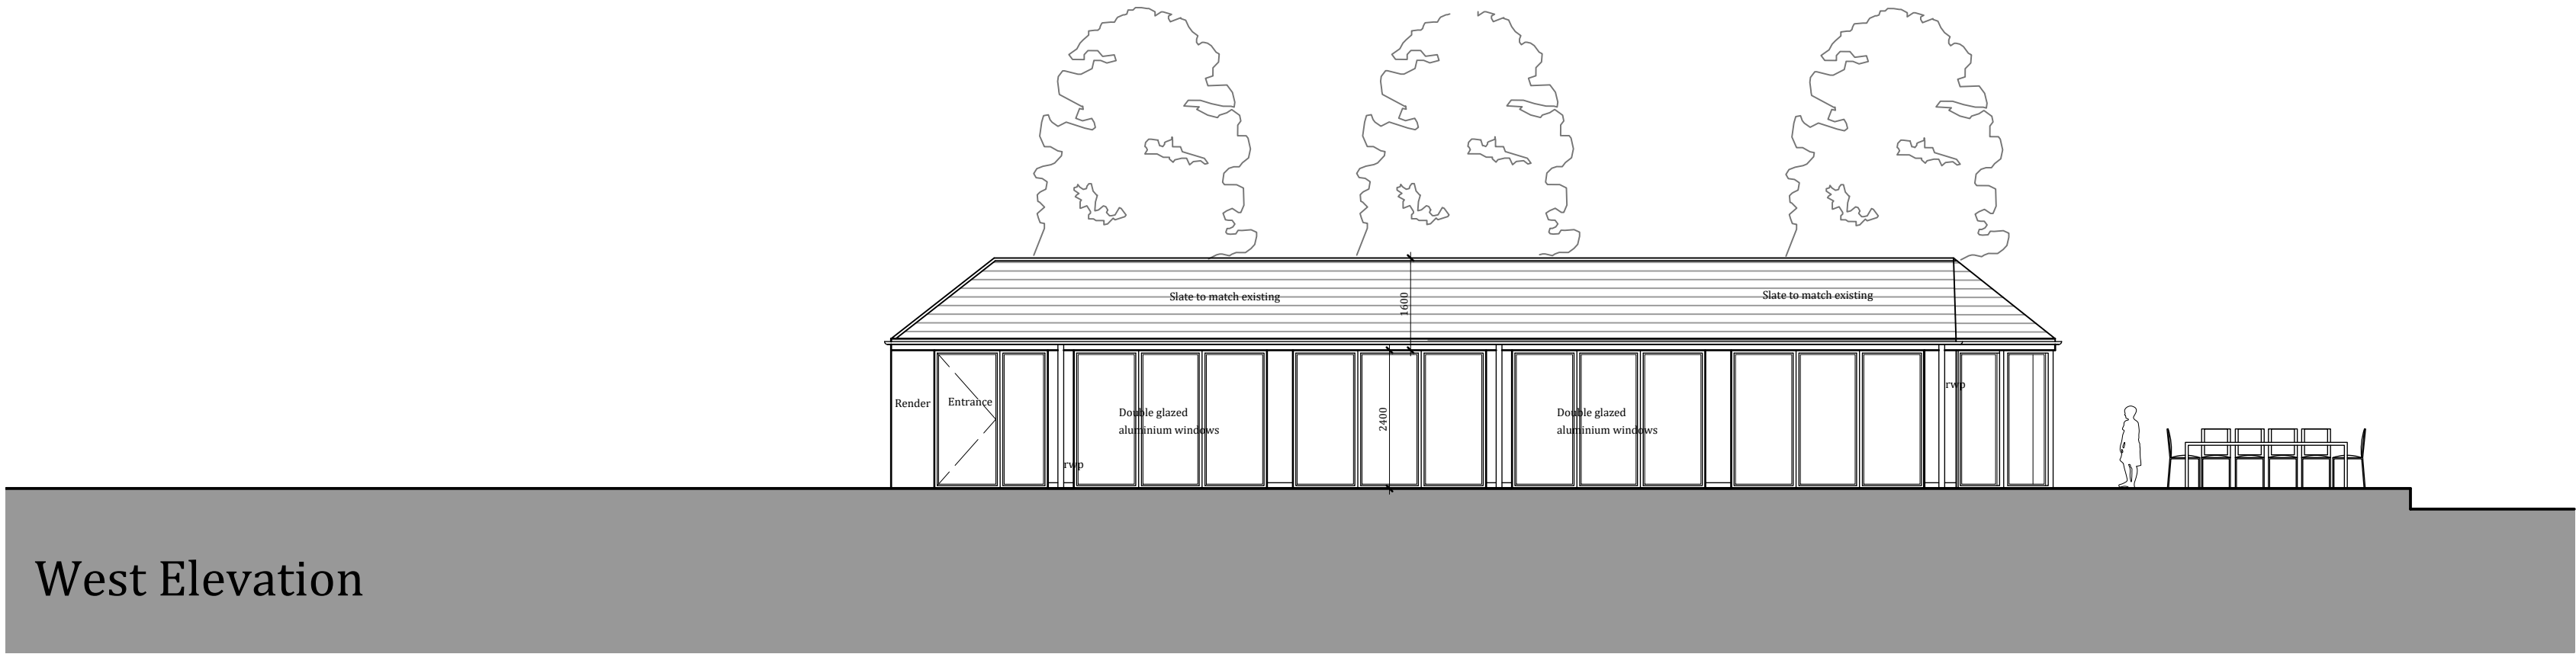


West Elevation

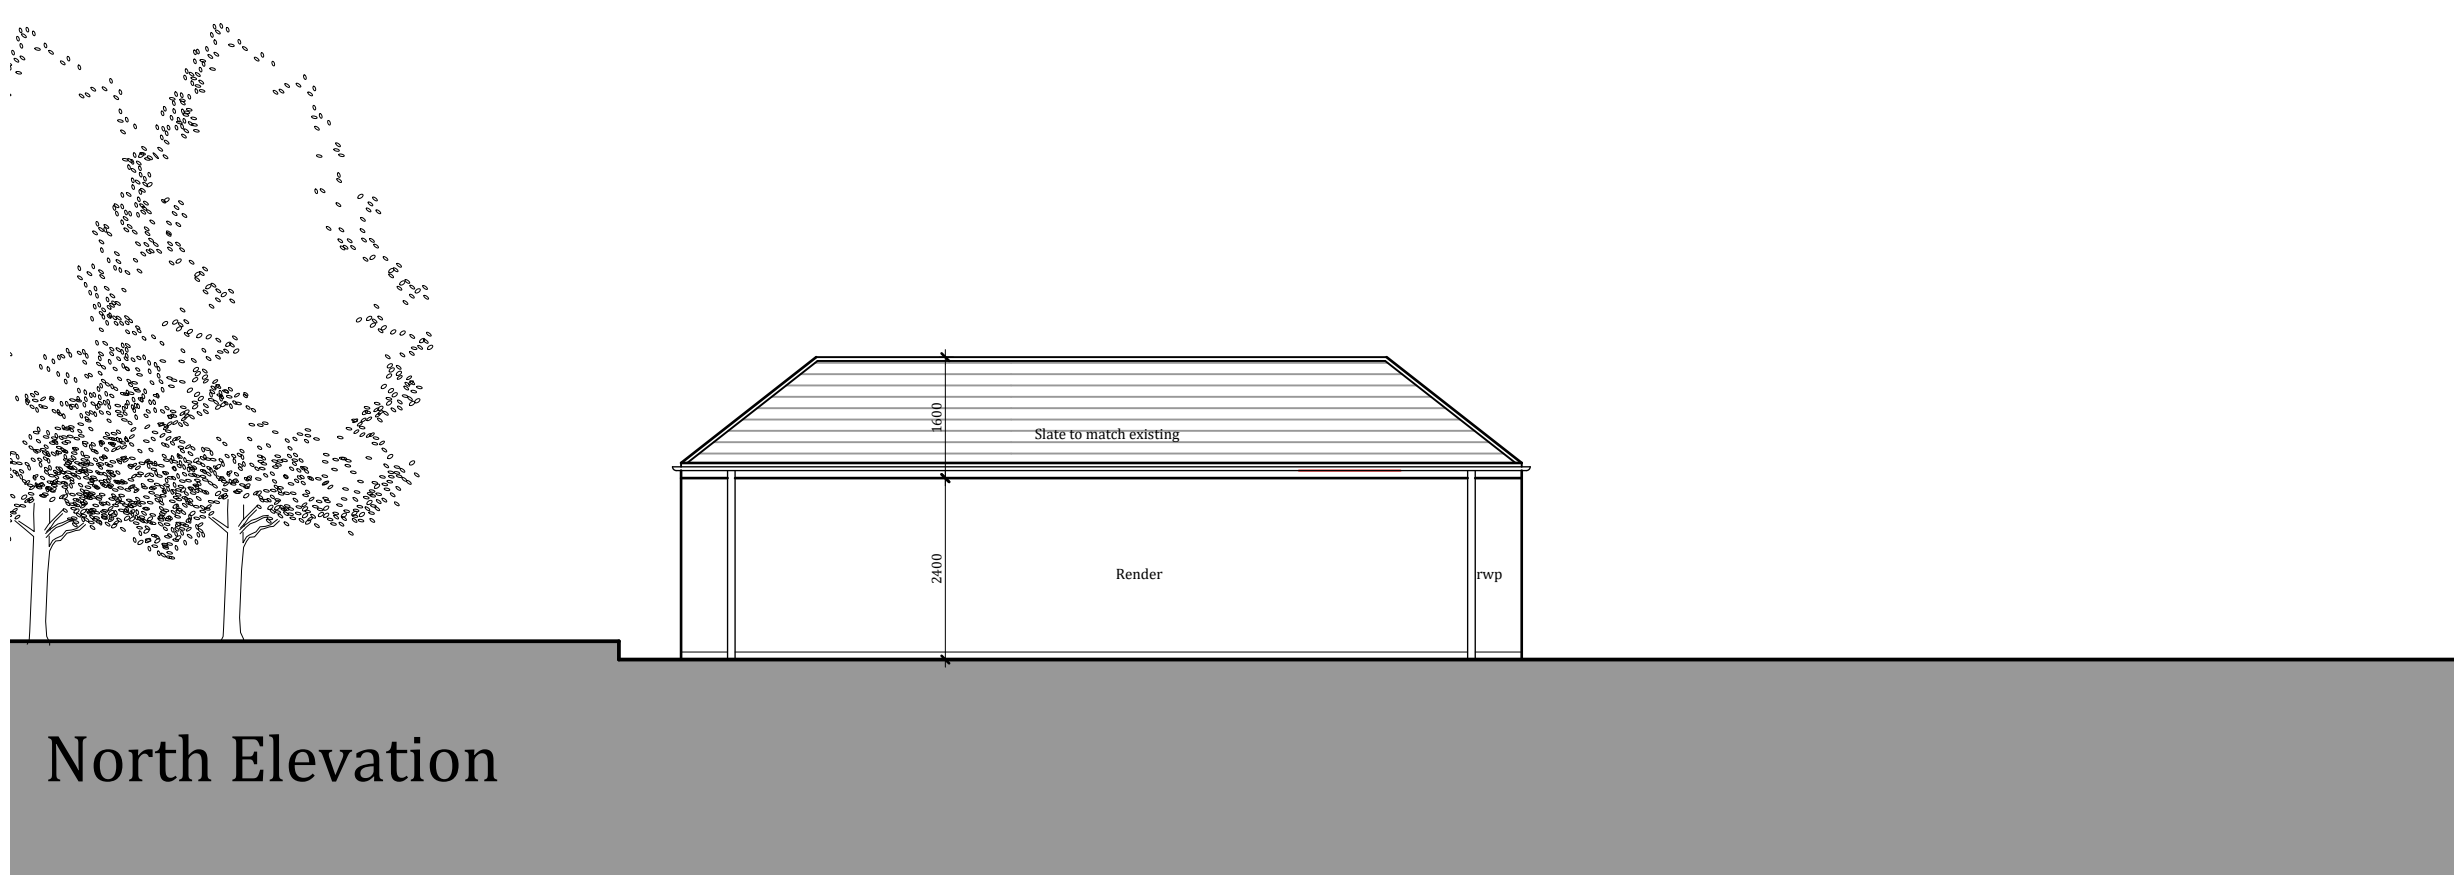


North Elevation

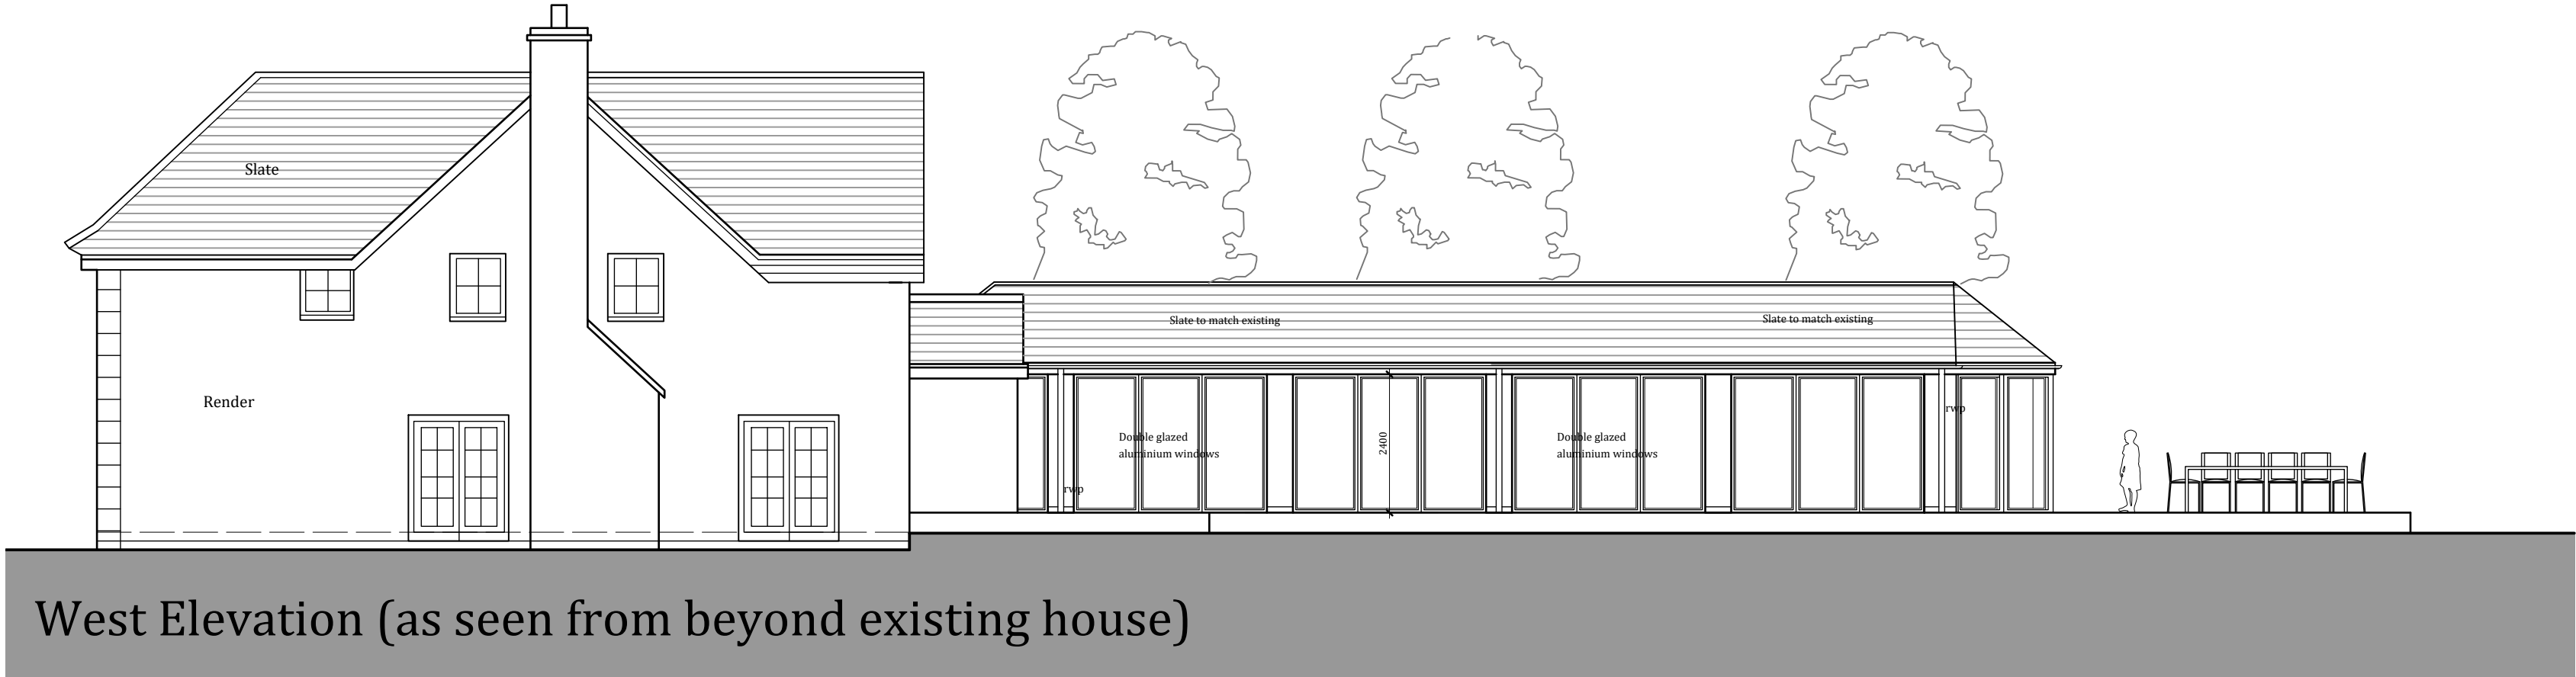


West Elevation (as seen from beyond existing house)

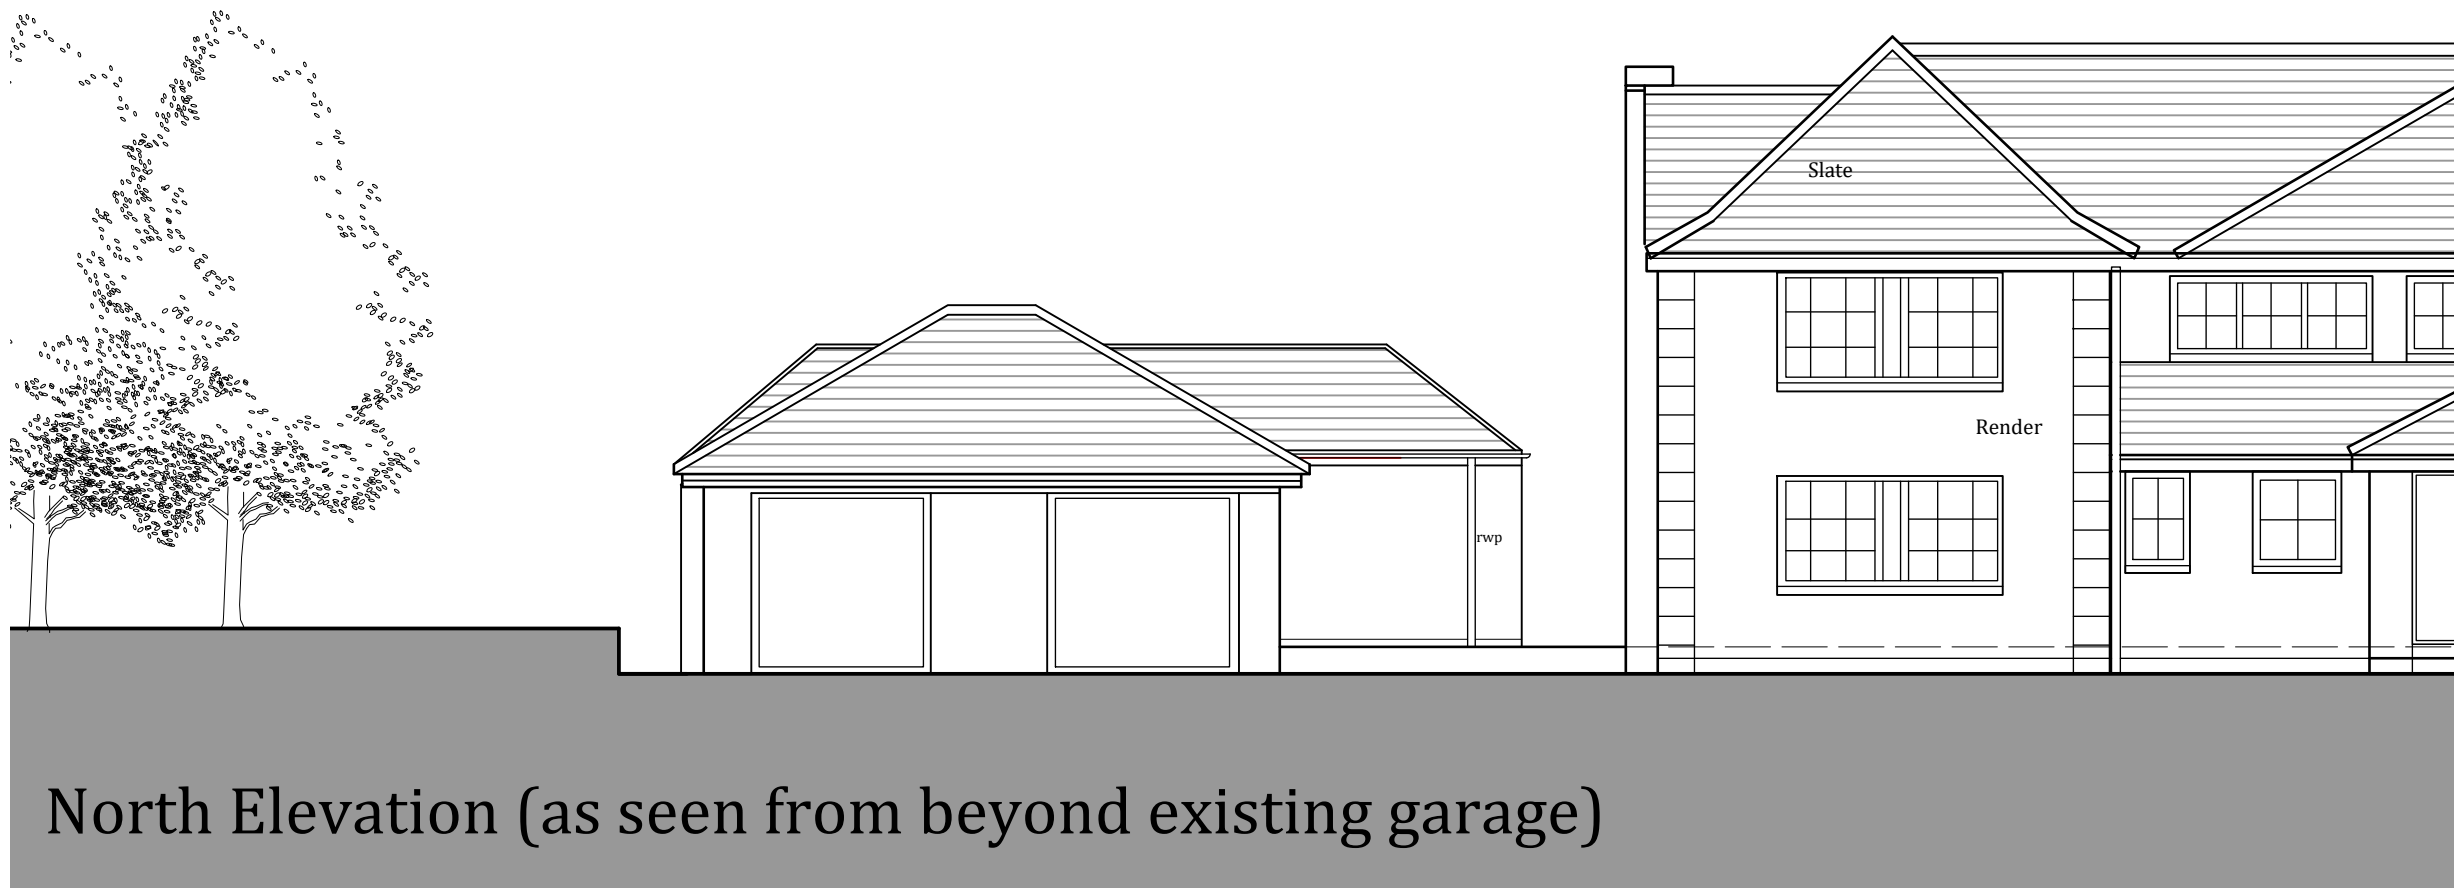

North Elevation (as seen from beyond existing garage)

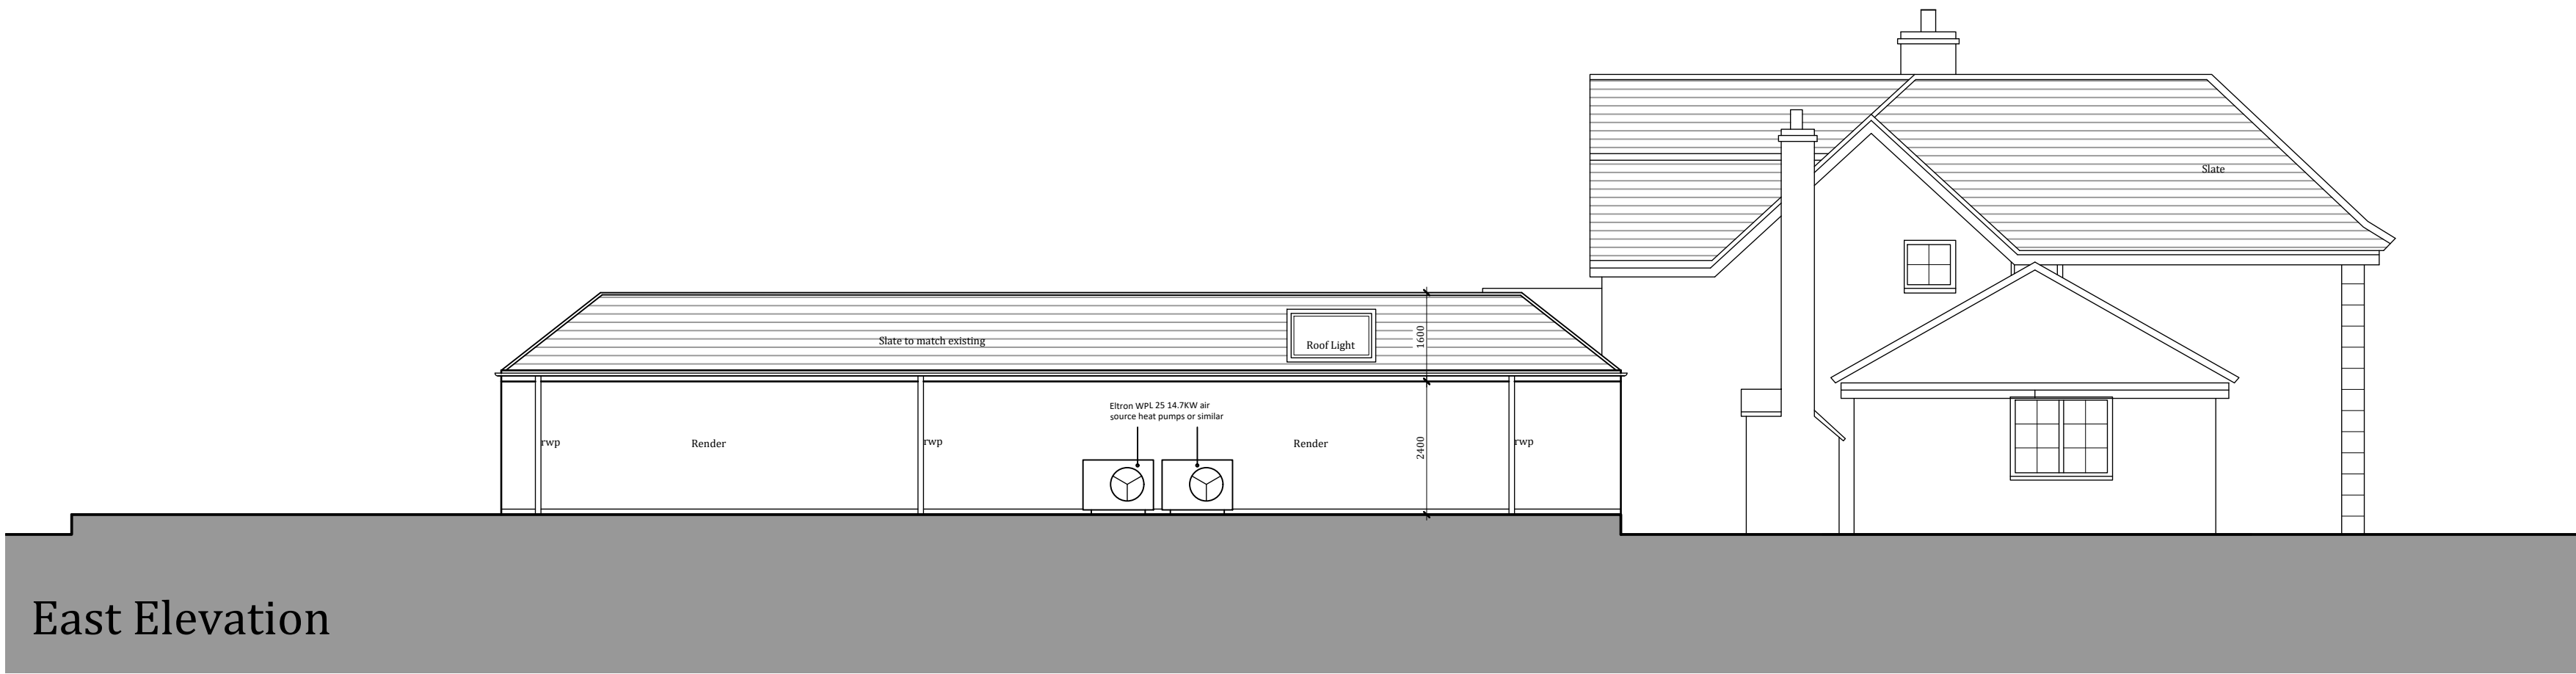


East Elevation

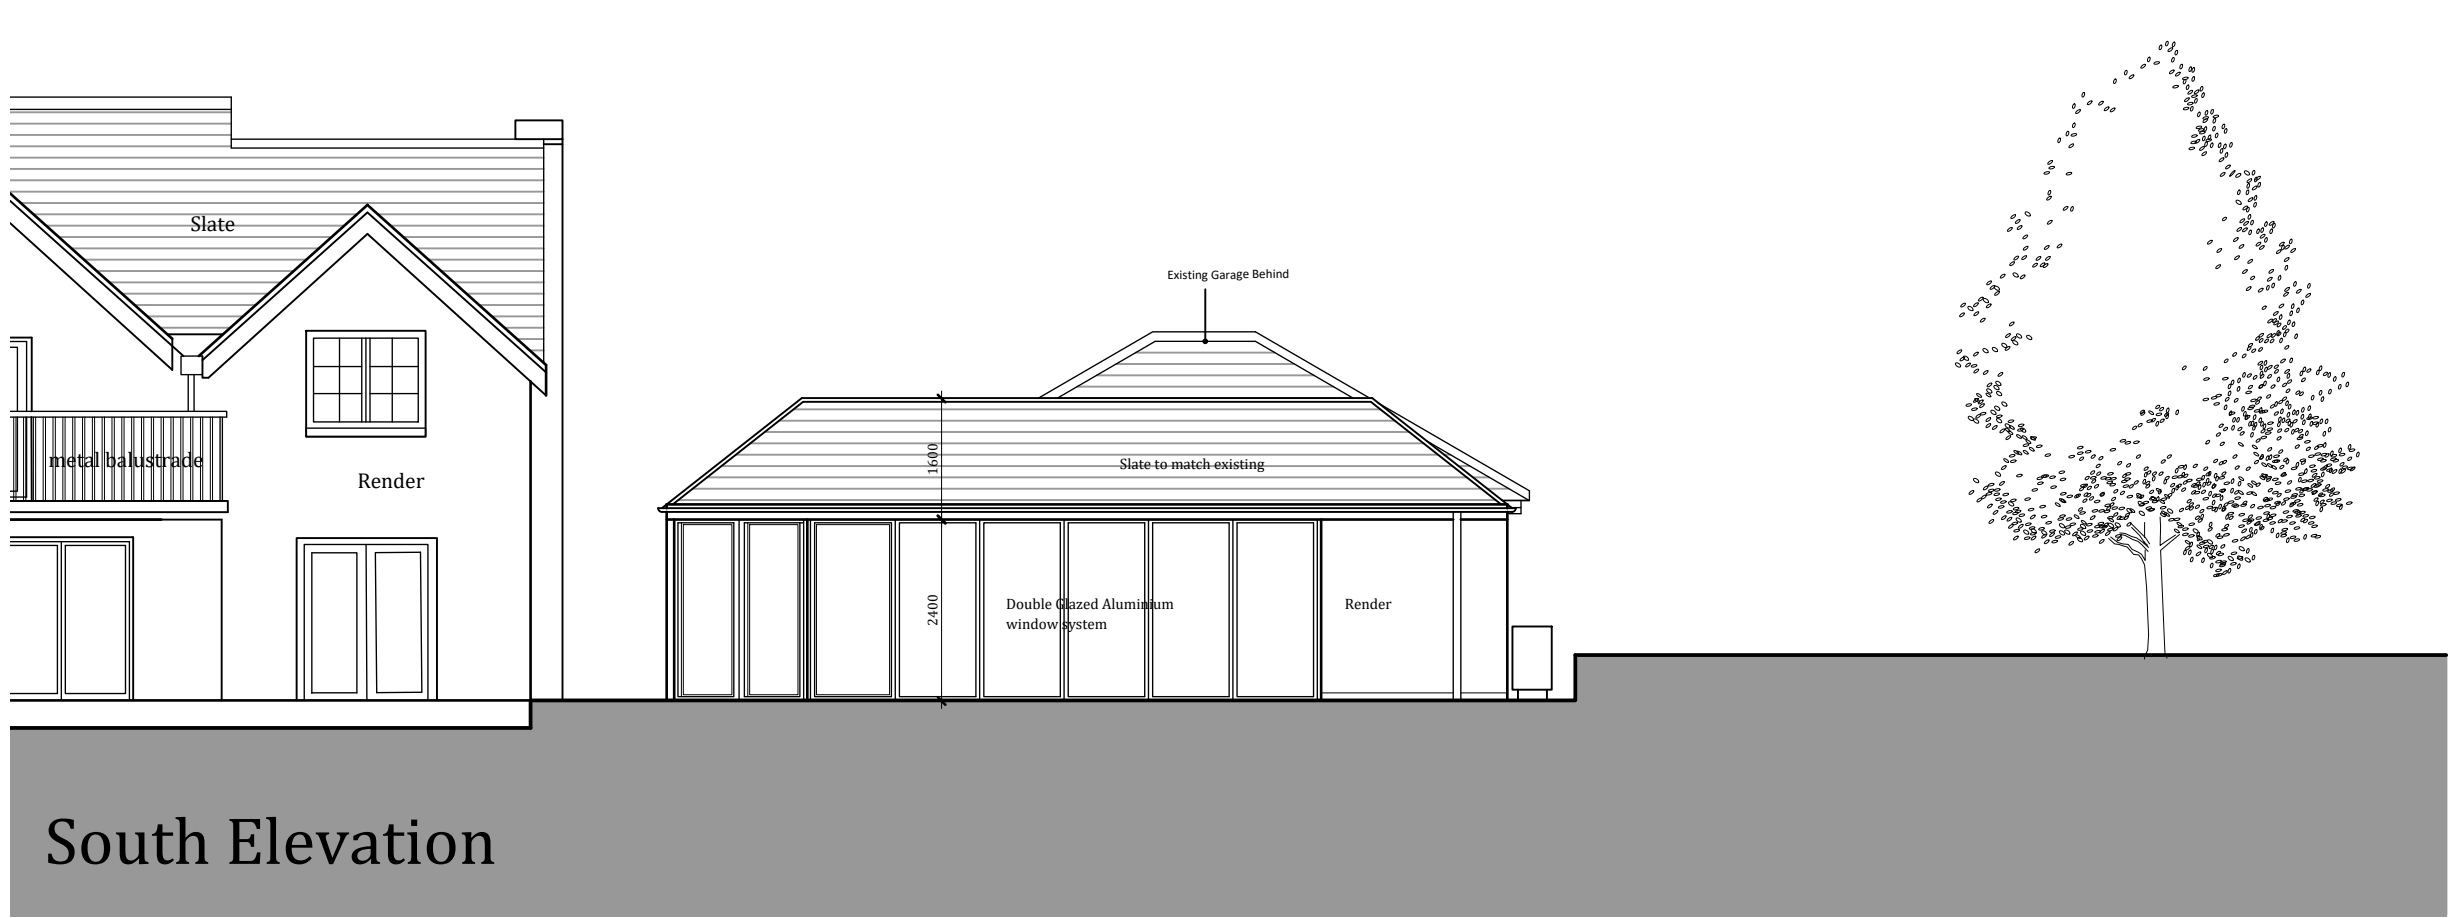

South Elevation

RevNo	Revision note	Date	Signature	Checked	Copyright 2024 one-world design ltd. One-world design shall have no responsibility for any use made of this document other than that which it was prepared and issued.

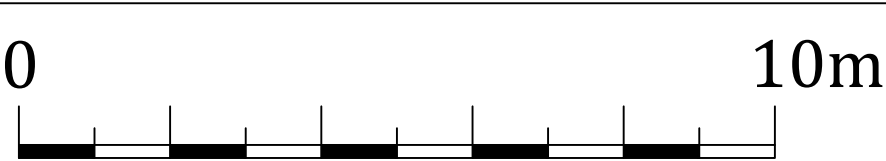

Drawn by CM	Checked by CM	Date 18/08/2024	File Name 400-21-05	A3 Scale 1:200	A1 Scale 1:100
one-world design architects www.one-worlddesign.co.uk			Highwood House Proposed Elevations		
Edition -			Sheet 1/1		