


All dimensions are to be checked on site before work commences.
Figured dimensions to be taken in preference to scaled dimensions.
If in doubt please ask.
© Copyright reserved.

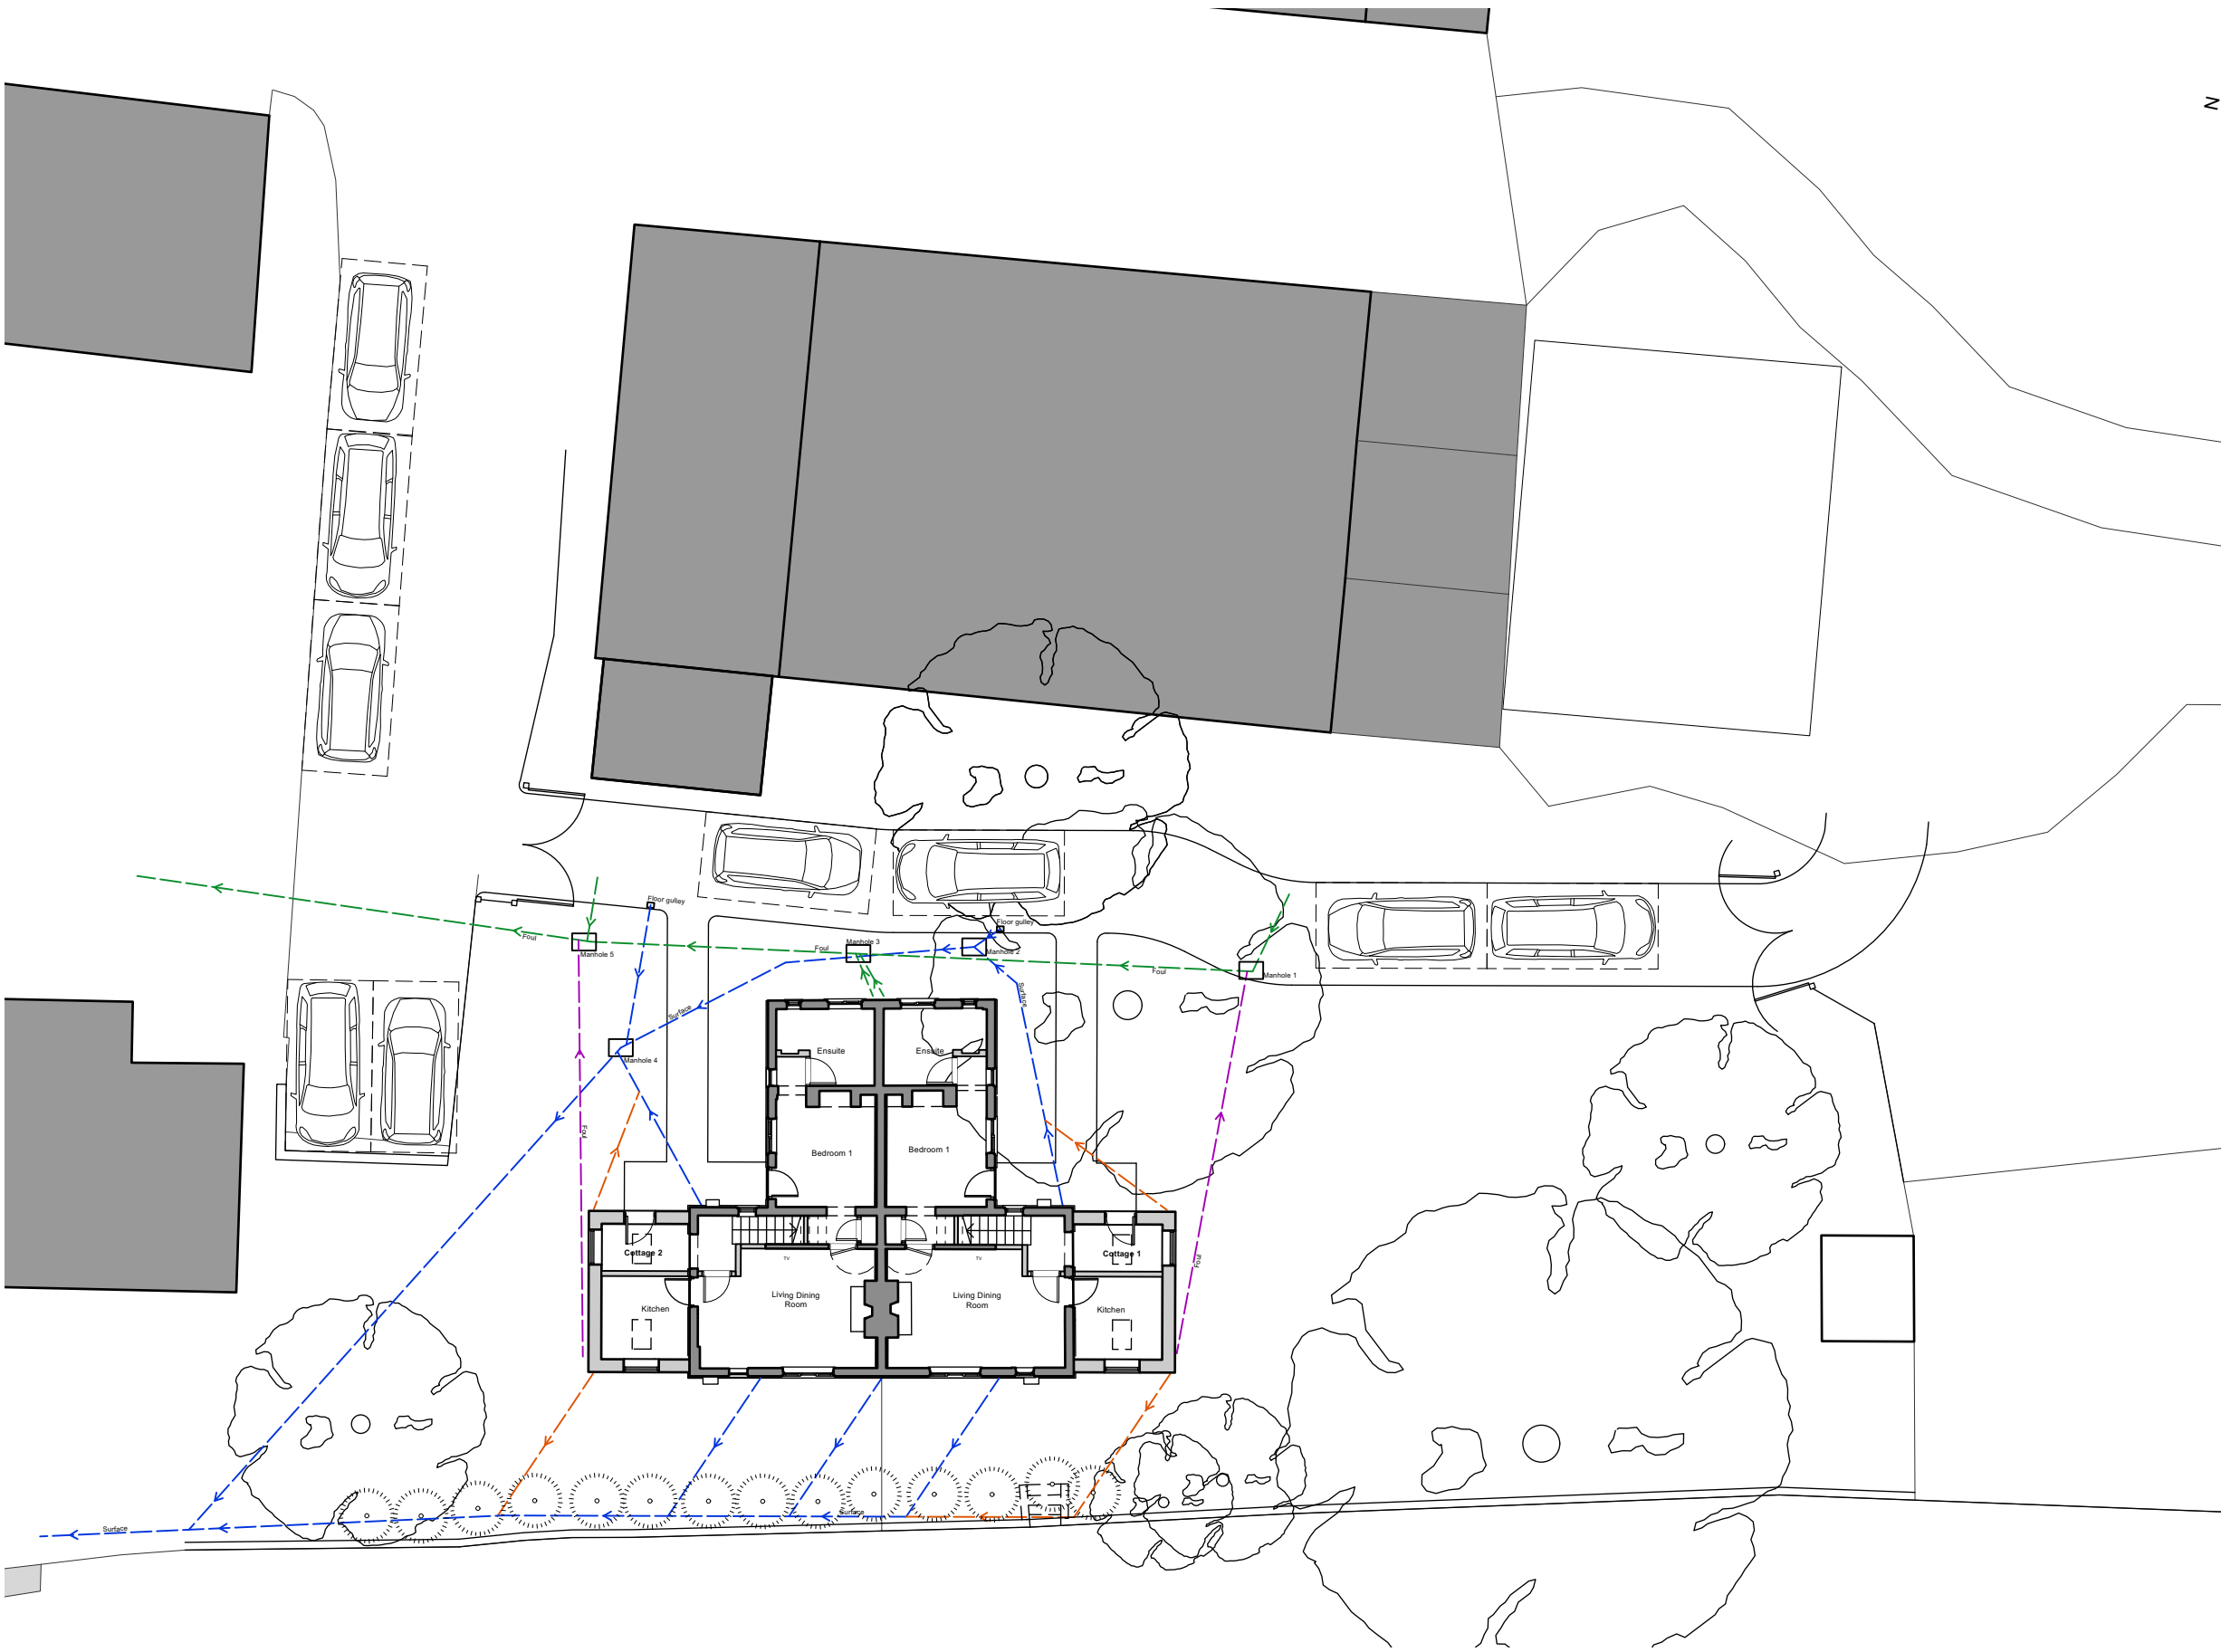

Notes:
Green: Existing Foul runs
Blue: Existing Surface runs
Purple: New Foul runs
Orange: New Surface runs
Red: Removed runs

2no. new foul connections are proposed within existing manholes.
4no. new surface water connections are proposed as Y connections along the existing runs.

P1	Issued for comment	12/09/24	LN
Rev	Notes	Date	Initial
Status			
Planning			
HOLTHAM+NEWMAN			
ARCHITECTS			
The Design Studio, Lockey Farm, Sindlesham Road, Arborfield, Reading, Berkshire RG2 9JH		T: 07971 316497 E: hello@hnarchitects.co.uk	
Project: Cottages, Stanlake Park Twyford, RG10 0BN			
Client Mr D. Goss-Custard			
Drawing Title: Drainage Layout			
Scale: 1:200 @A3		Dwg. No.:	Rev.:
Drawn by: LN		2405 - P010	P1
Date: Jan 2024			

Drainage Layout