



Proposed South-West Elevation

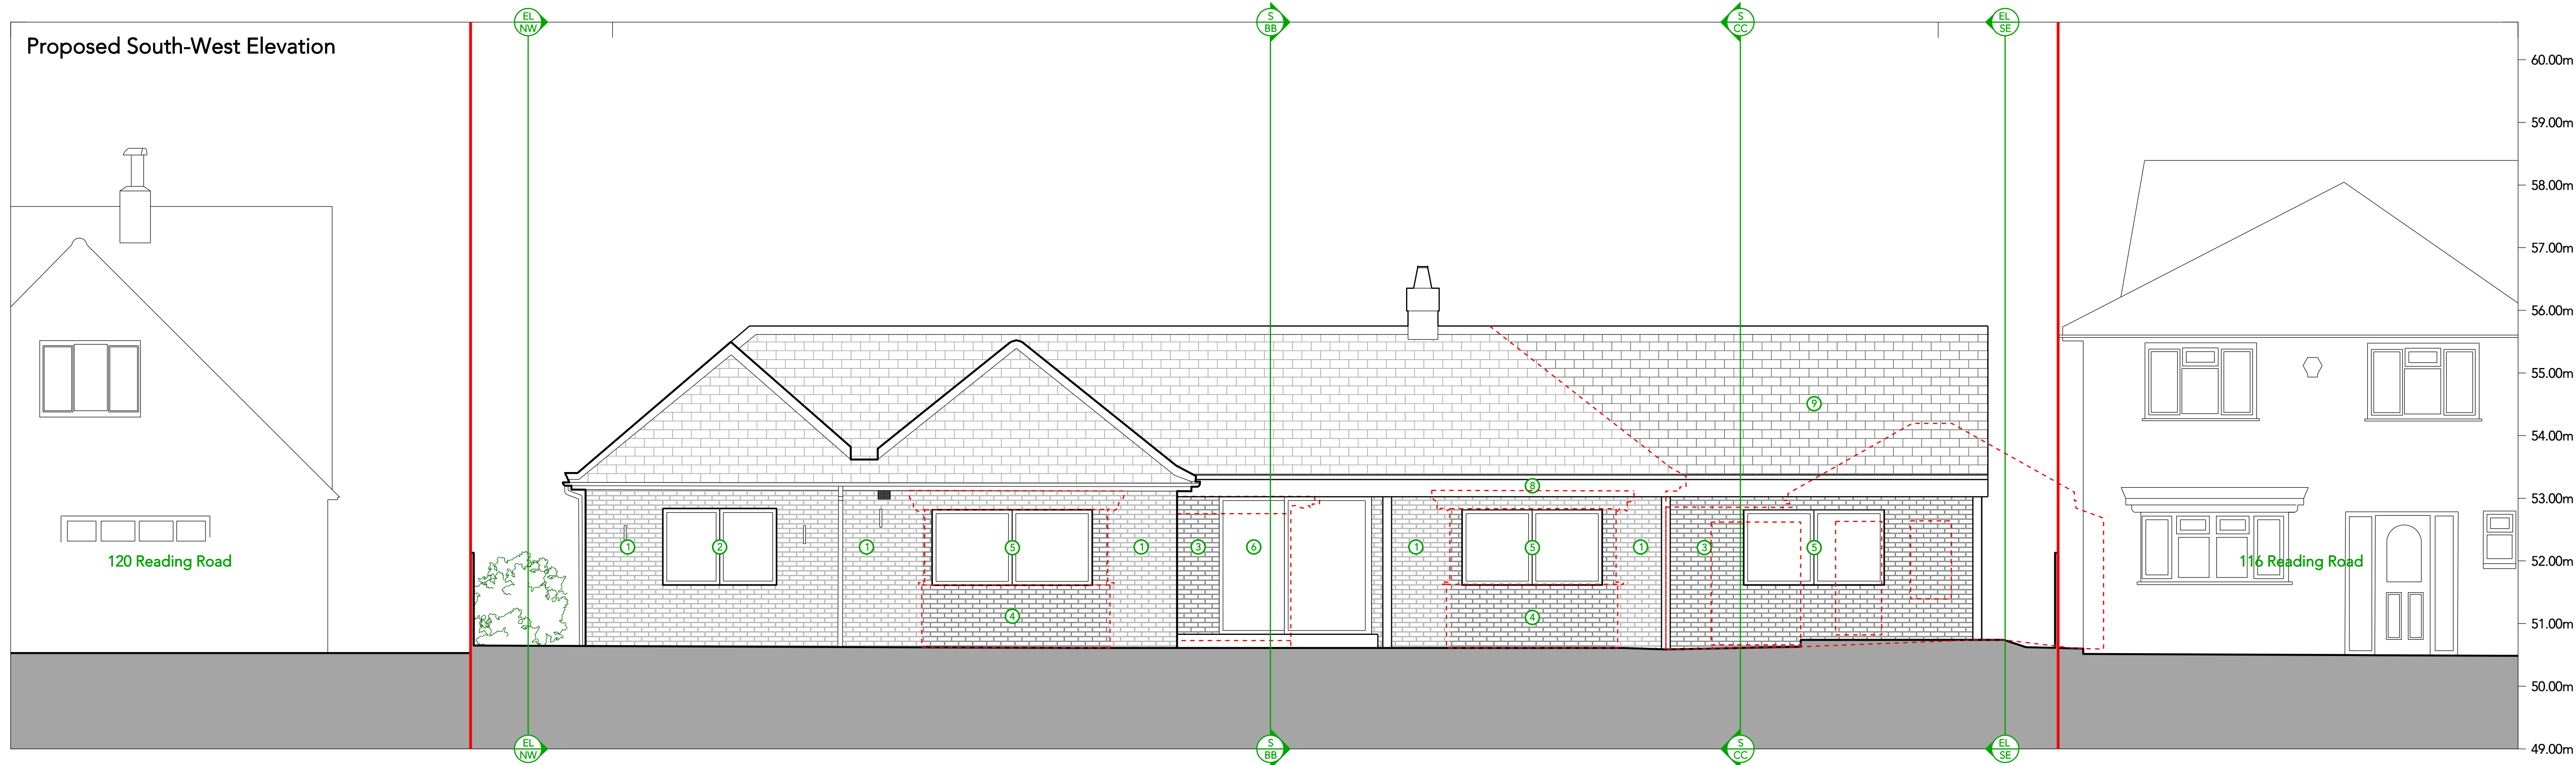

Proposed South-East Elevation

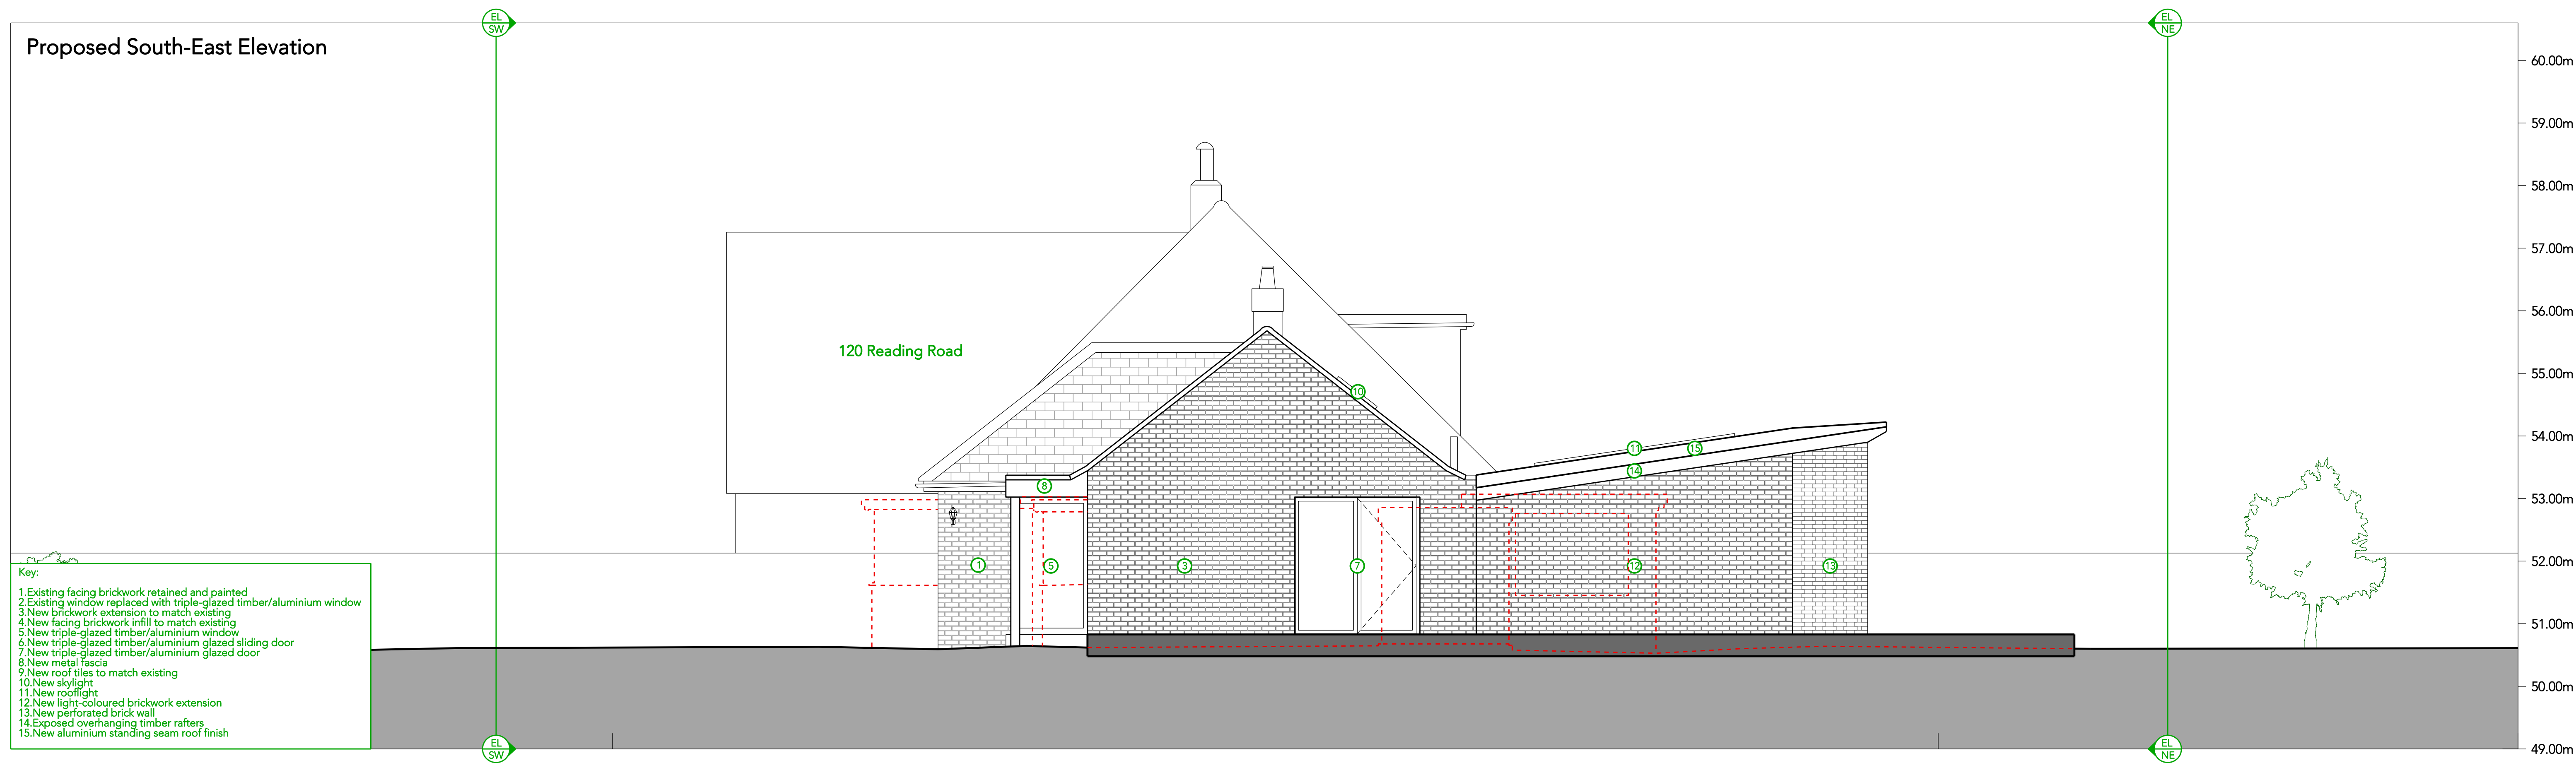

Rev	Description	Date
	Notes 1. Do not scale unless for planning purposes. 2. Contractors to check dimensions of all issued drawings on site. 3. All information is copyright Gutfeld Architecture	
	- - - - DEMOLITIONS  EXISTING ROOF TILE	
	 SITE BOUNDARY  PROPOSED ROOF TILE	
	 EXISTING BRICKWORK	
	 PROPOSED BRICKWORK	
	 	

Project 118 Reading Road, Finchampstead, RG40 4RA	
Client Mr & Mrs Noronha	No. 081 P EL SW SE Rev
Title Proposed Elevations SW & SE	Scale 1:50 @ A1 / 1:100 @ A3
Status Planning	Date April 2026
www.gutfeldarchitecture.co.uk mail@gutfeldarchitecture.co.uk +44 (0)118 907 6355	



**GUTFELD
ARCHITECTURE**