



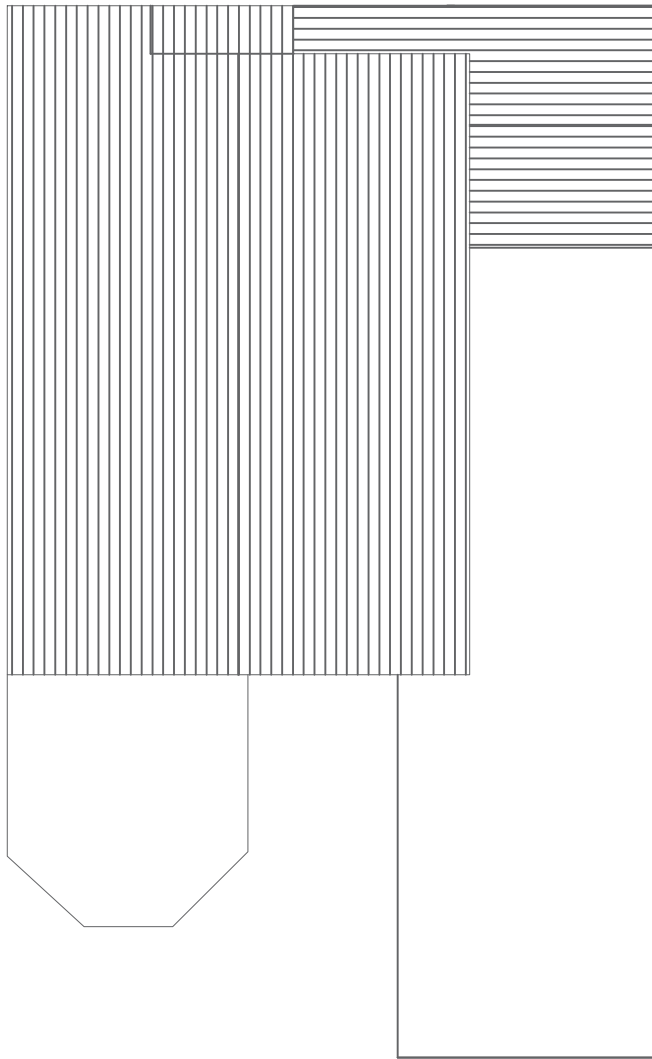


Existing Roof Plan
Scale 1:100

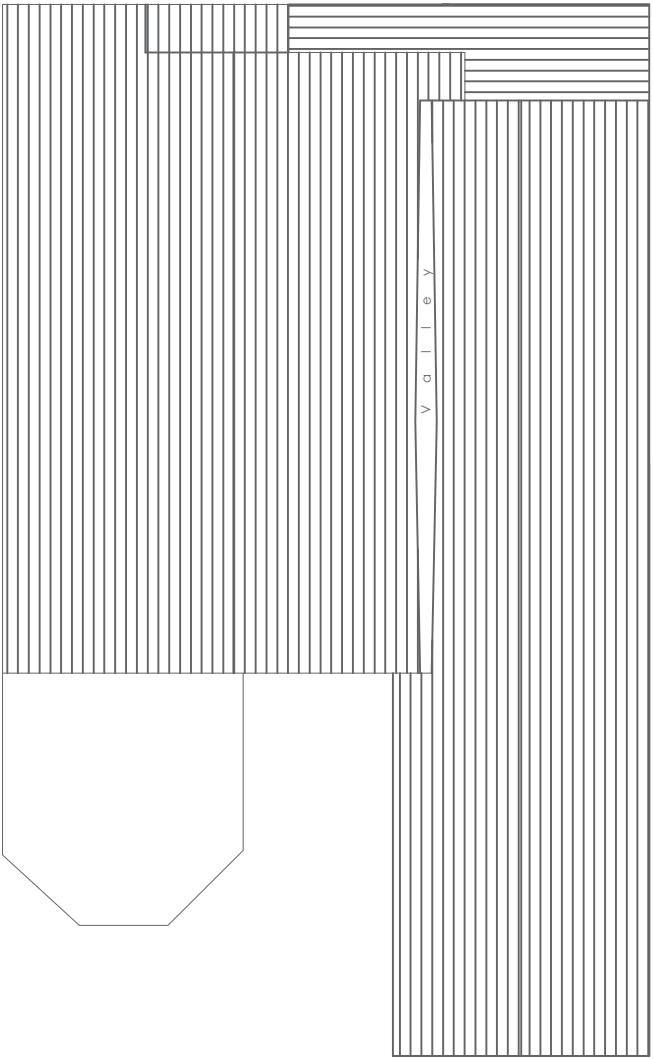

Proposed Roof Plan
Scale 1:100

CLIENT	DATE	DRAWING TITLE	SITE ADDRESS
Mr B Sheppard	April'26	Existing & Proposed Roof Plan	45 Larkwood Drive
JOB NO.	SCALE		
0402606	As Noted @ A3		
JOB TITLE	DRAWING NO.		
45 Larkwood Drive	P03		

REVISION
** ** **

 

THAME-SURVEYORS
100 Wellington Street, Thame
Oxfordshire, OX9 3BN
07813 993 904, sean@thame-surveyors.com
Drawing remains copyright of the Designer.
Dimensional discrepancies to be referred to the Designer.