





Existing Front Elevation
Scale 1:100

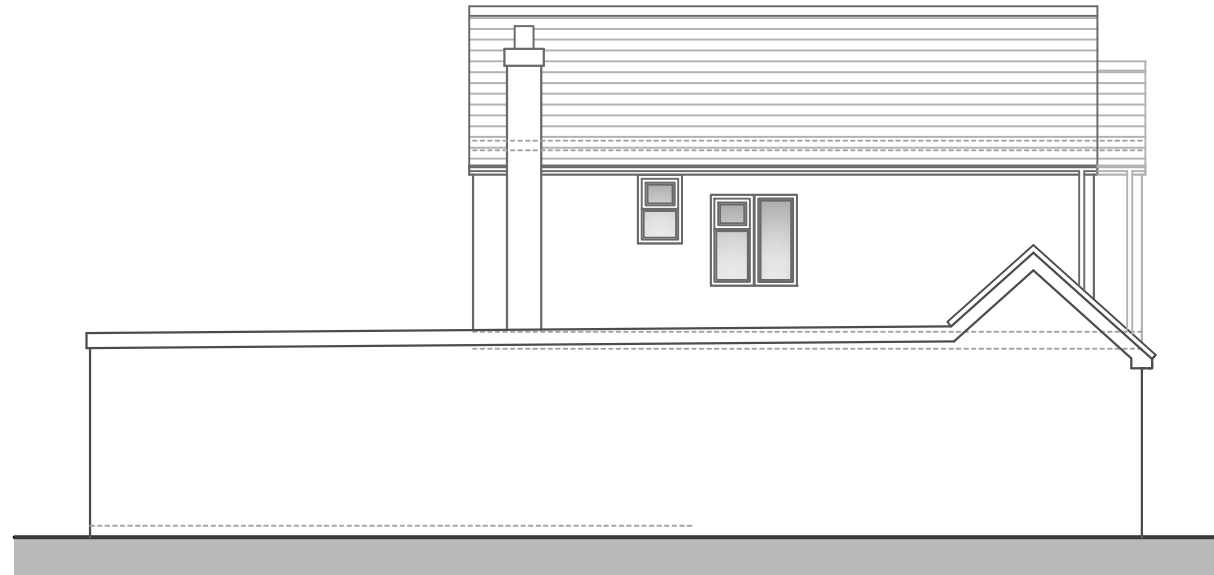

Existing Side Elevation
Scale 1:100




Existing Rear Elevation
Scale 1:100

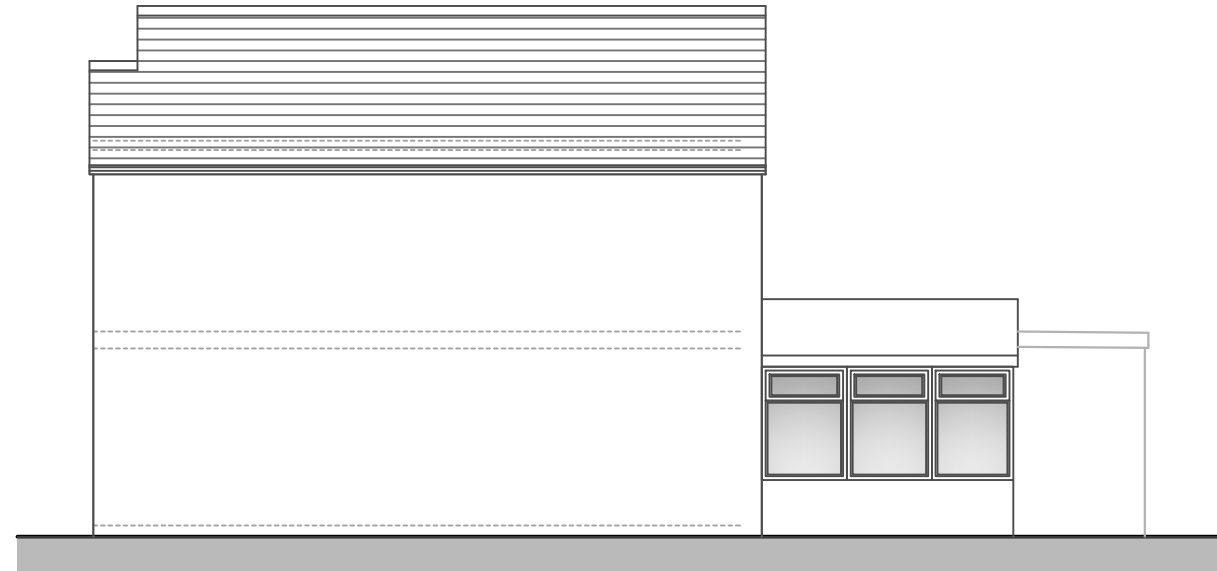

Existing Side Elevation
Scale 1:100

CLIENT Mr B Sheppard	DATE April'26	DRAWING TITLE Existing Elevations	SITE ADDRESS 45 Larkwood Drive
JOB NO. 0402606	SCALE 1:100 @ A3		
JOB TITLE 45 Larkwood Drive	DRAWING NO. E02		

REVISION
** ** **

 

THAME-SURVEYORS
100 Wellington Street, Thame
Oxfordshire, OX9 3BN
07813 993 904, sean@thame-surveyors.com

Drawing remains copyright of the Designer.
Dimensional discrepancies to be referred to the Designer.