

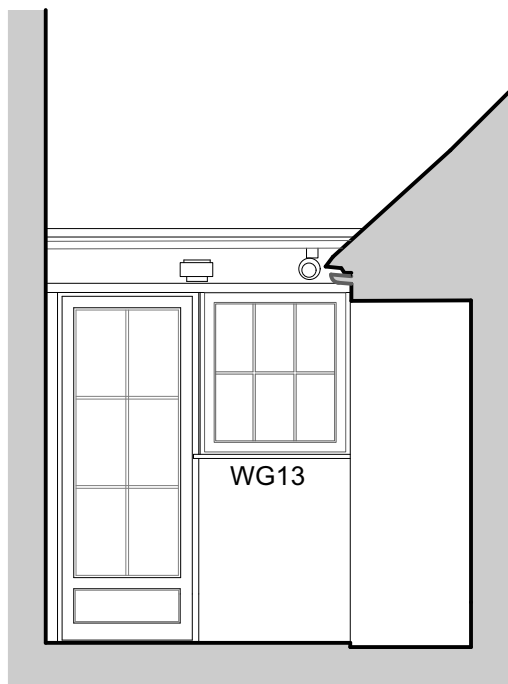


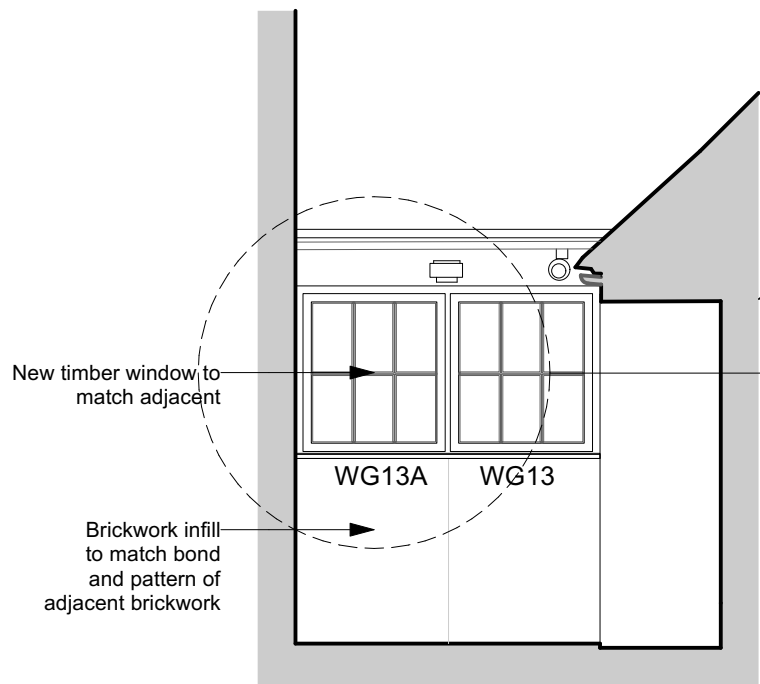


EXISTING ELEVATION OF
UTILITY LINK JOINERY
Scale 1:50 @ A1

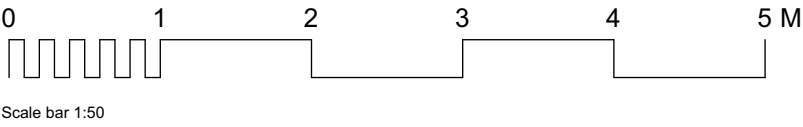


PROPOSED ELEVATION OF
UTILITY LINK JOINERY
Scale 1:50 @ A1

NOTE: PREVIOUSLY
APPROVED - REFER
TO APPLICATIONS
242202 & 242203

SIDE HUNG CASEMENT WINDOWS
WG13A

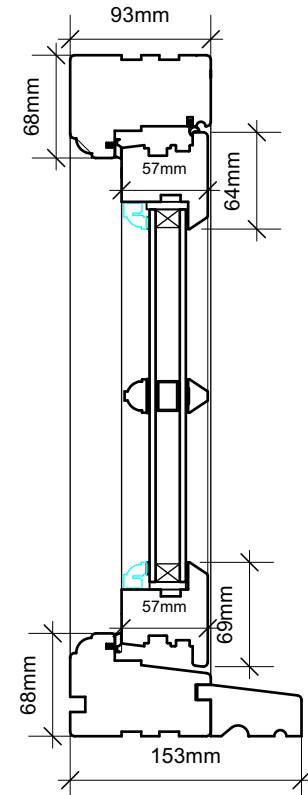


WG13Q HEAD & SILL DETAILS
Scale 1:5 @ A1

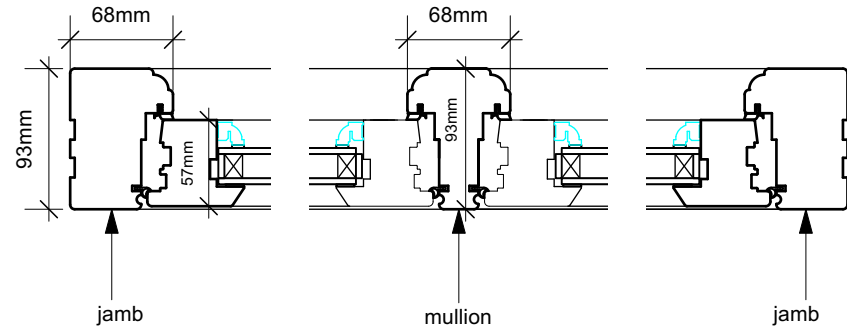


WG13A JAMB & MULLION DETAILS
Scale 1:5 @ A3


VERTICAL SLIDING BOX SASH
WINDOW WF20

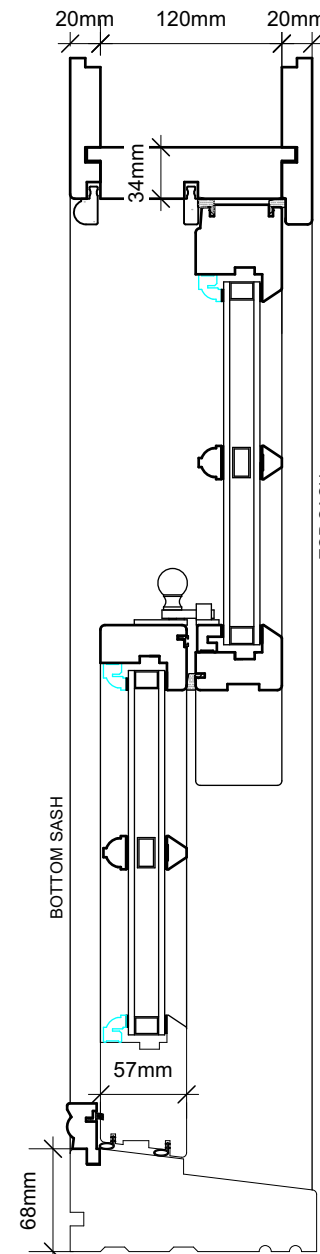



SILL, MID-RAIL & HEAD DETAILS
Scale 1:5 @ A1

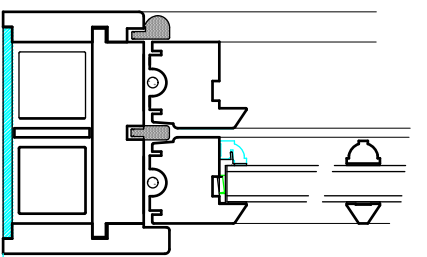

JAMB DETAIL
Scale 1:5 @ A3

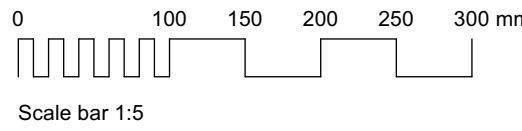

EXISTING PART NORTH-WEST ELEVATION
Scale 1:50 @ A3

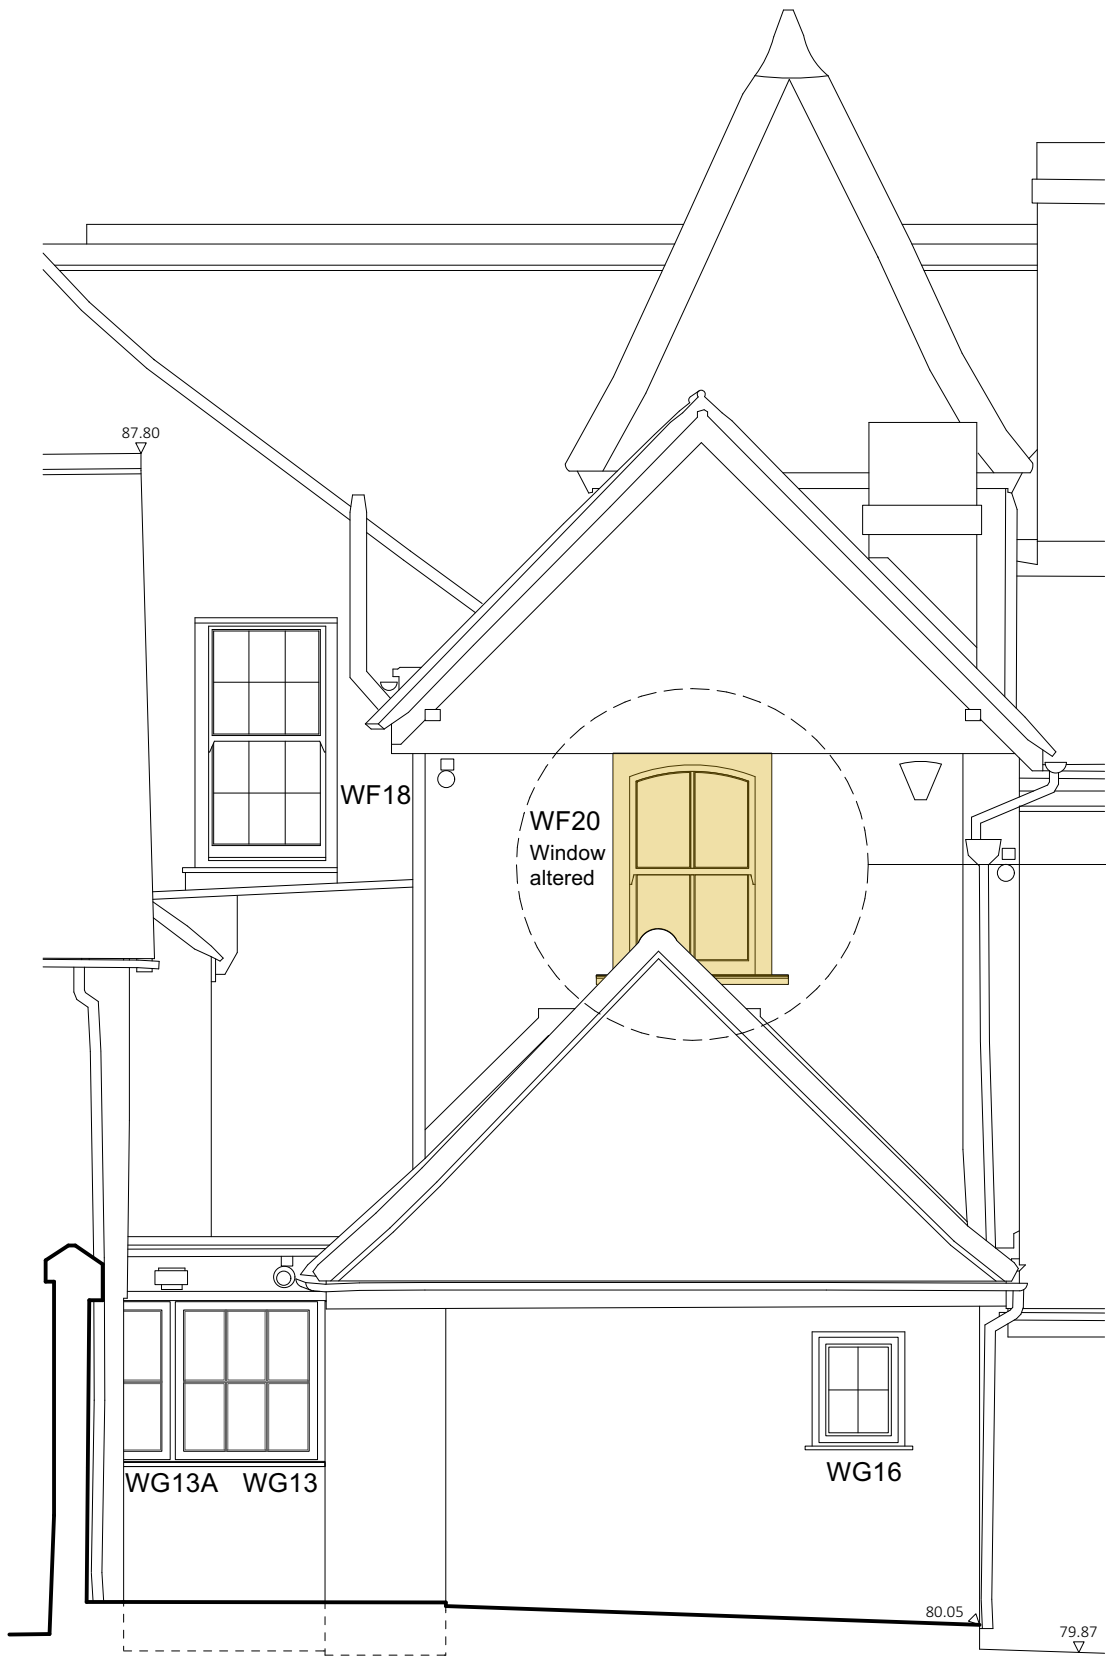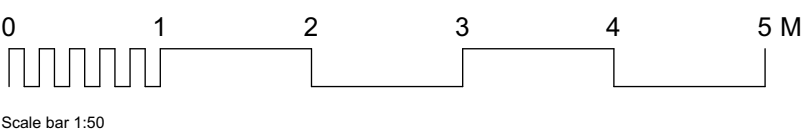

PROPOSED PART NORTH-WEST ELEVATION
UTILITY LINK
Scale 1:50 @ A3

KEY

Replacement external
joinery/alterations to existing openings

Rev A 17/09/24 Planning amendments
Rev B 13/04/26 Planning amendments

EAST COURT, FINCHAMPSTEAD
MAIN HOUSE WORKS

JOINERY DETAILS WG13A & WF20

Andy Paterson Architects	Check all dimensions and verify on site. Report any errors or omissions			
first issued JUL 23	drawn by BT	drawing sheet size A3	scale 1:50 & 1:5	revision
job number 2203	drawing number A	drawing number 02	revision B	

Andy Paterson Architects

telephone 07871 420368
email ben@andypatersonarchitects.co.uk