


All dimensions are to be checked on site before work commences.
Figured dimensions to be taken in preference to scaled dimensions.
If in doubt please ask.
© Copyright reserved.




FRONT ELEVATION As Proposed
Scale 1:100



SIDE ELEVATION As Proposed

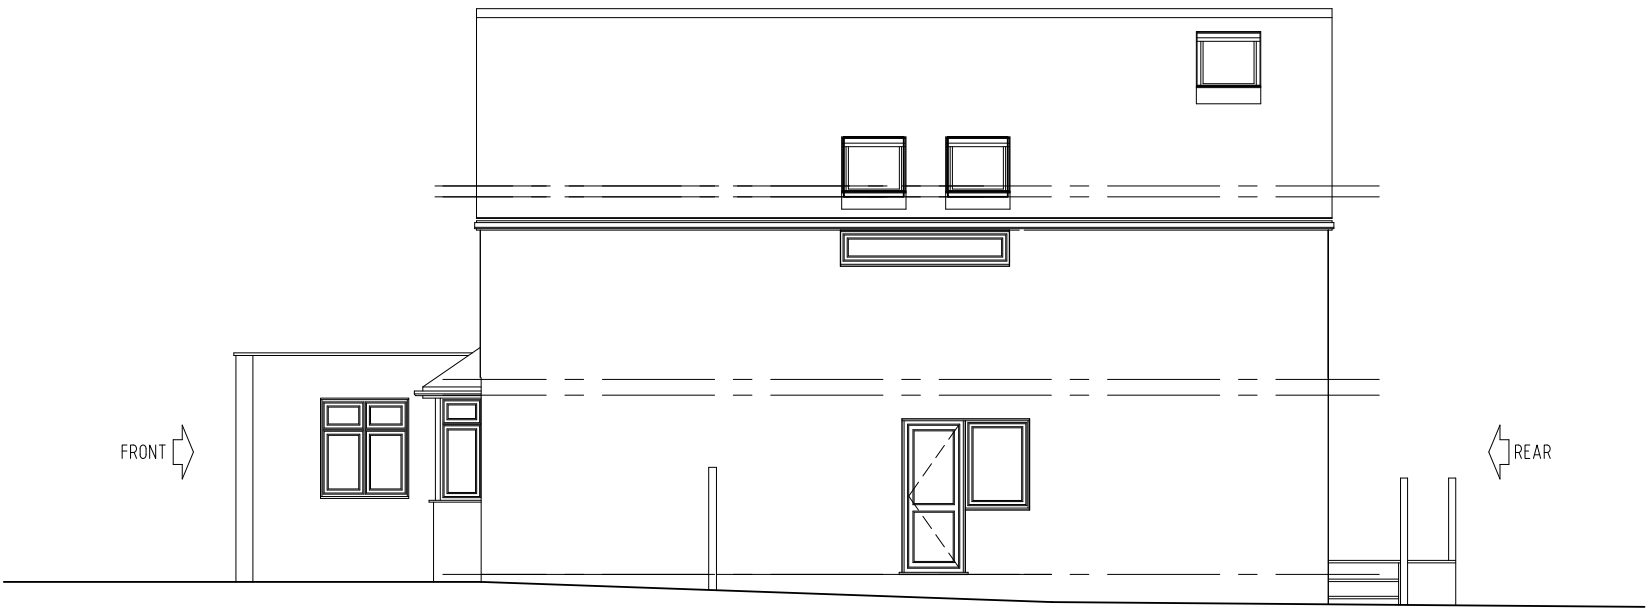

SIDE ELEVATION As Proposed

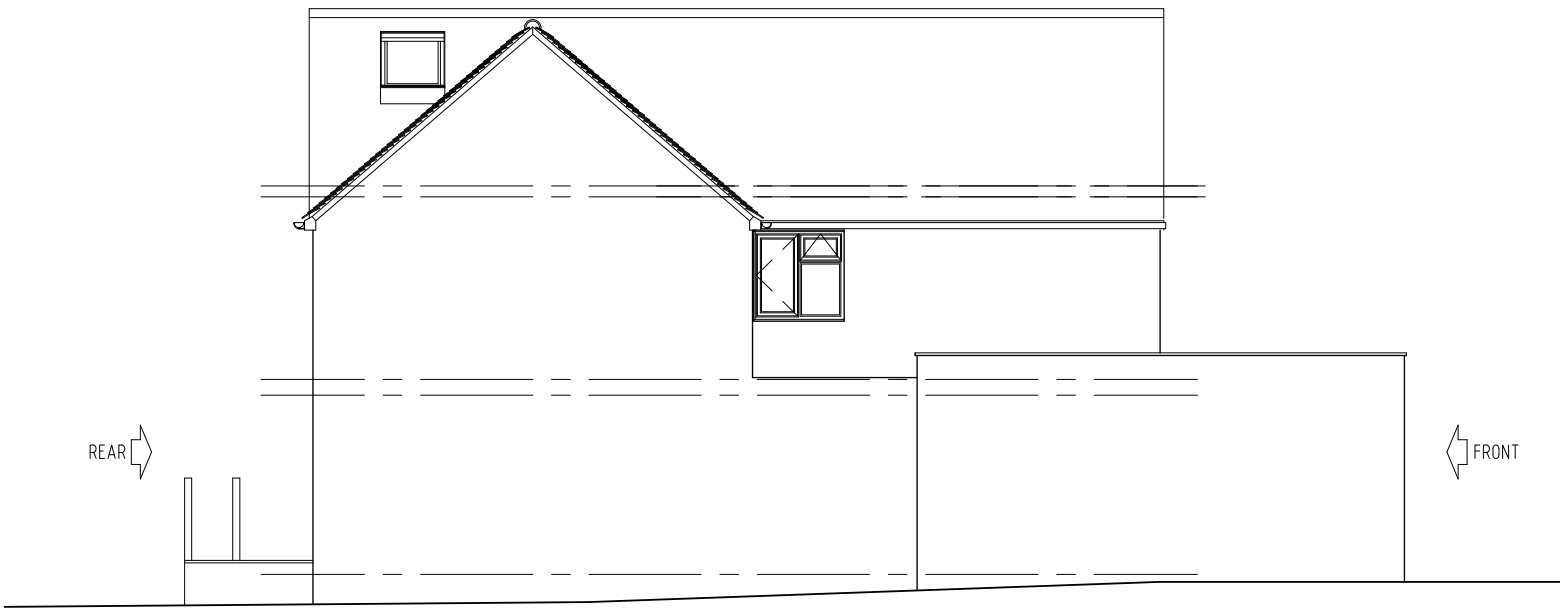


REAR ELEVATION As Proposed




FRONT ELEVATION As Existing
Scale 1:100



SIDE ELEVATION As Existing

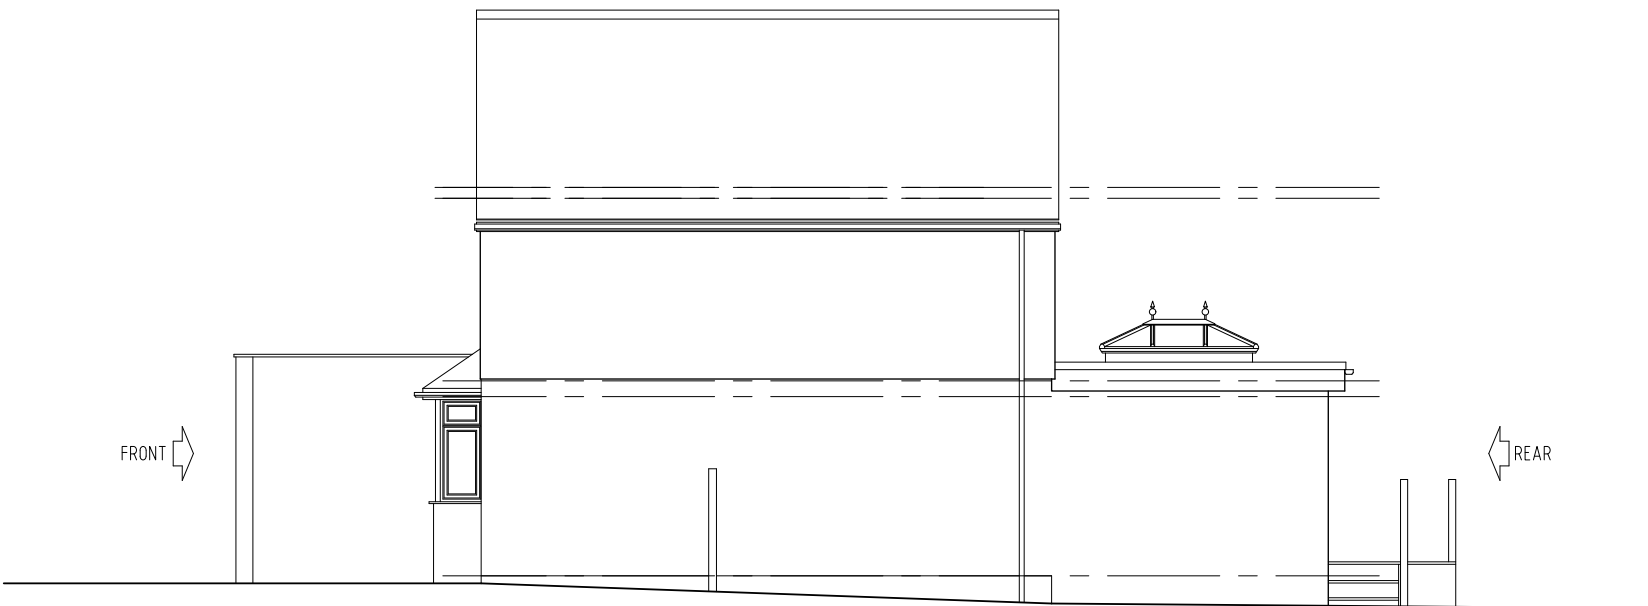


SIDE ELEVATION As Existing

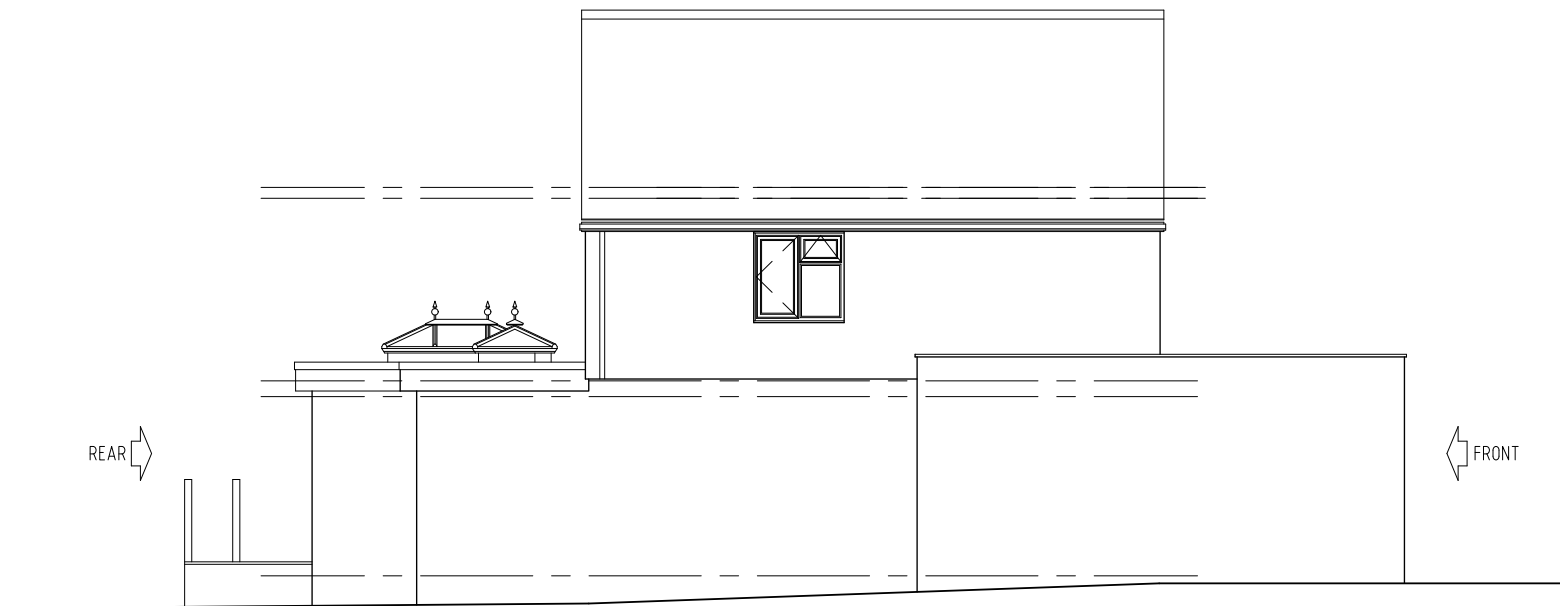

REAR ELEVATION As Existing



STREET ELEVATION As Proposed
Scale 1:100

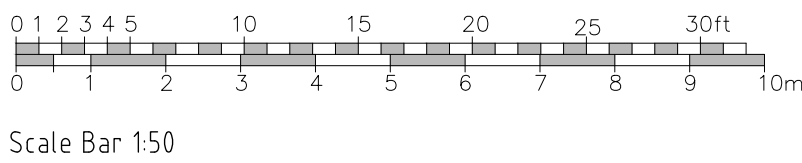

Scale Bar 1:50

Rev	Description	Date	Initials
FOR PLANNING SUBMISSION			
HOLTHAM+NEWMAN ARCHITECTS The Old Dairy 282a Hyde End Road, Spencer's Wood, Reading, Berkshire RG7 1DN T: 07971 316499 E: hello@hnarchitects.co.uk			
Project: 44, Bearwood Road Wokingham Berkshire RG41 4SY			
Client Daniel Fortella and Hannah Vickers			
Drawing Title: External Elevations Front, Rear and Side Views - As Existing and Proposed			
Scale: 1:100 @ A1		Dwg. No.: 2510-P102	
-		P2	
Drawn by: DH			
Date: July 2025			