



TOTAL EXISTING FOOTPRINT AREA = 54.3 m²

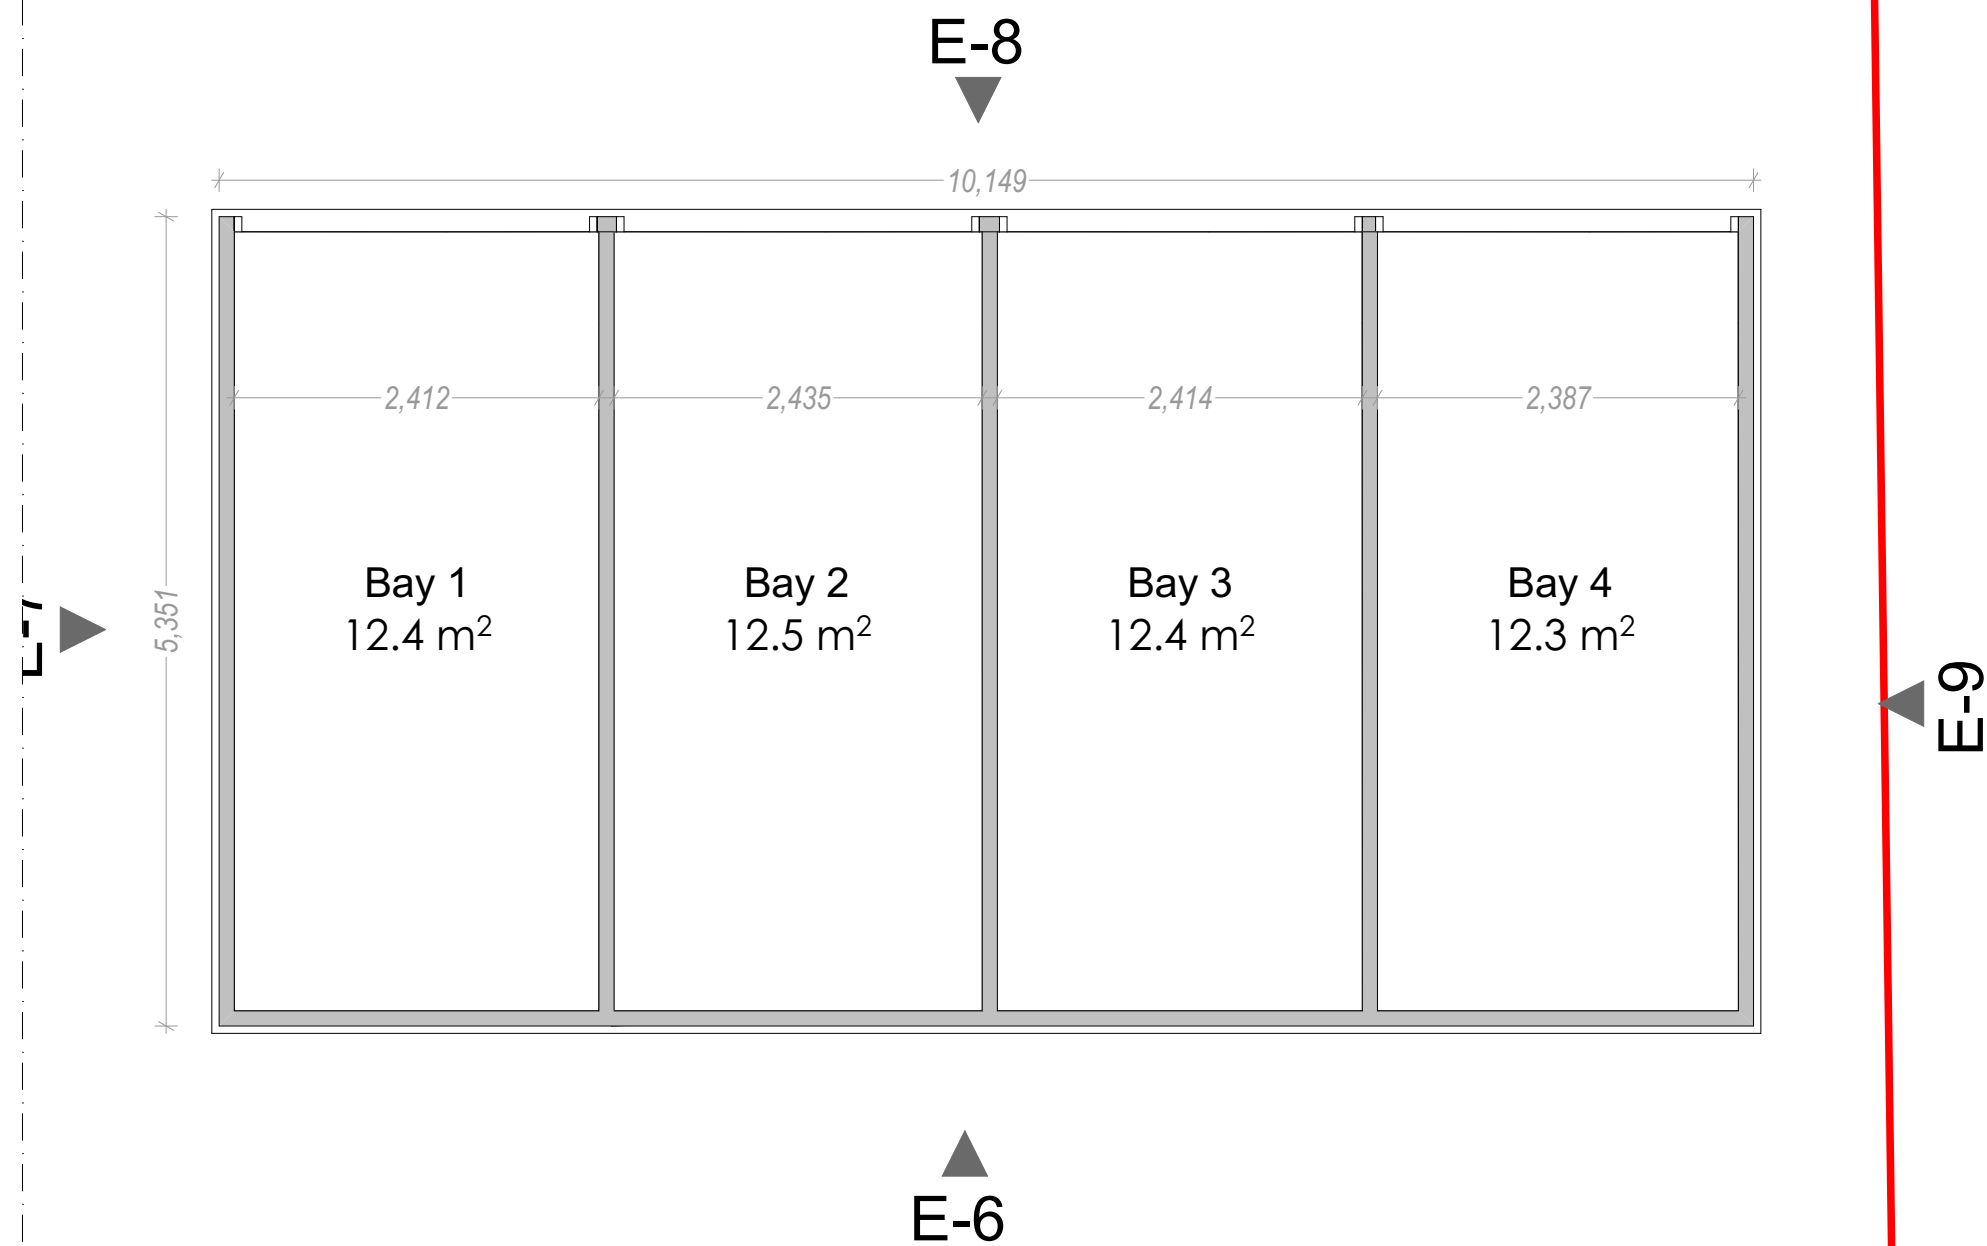

1:50

Ground Floor

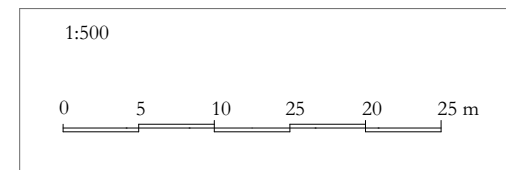

Drawing:
Existing Ground Floor Plan

Job: 1098
Scale: 1:50@A3
Revision:

Project:
Land at Headly Road East,
Woodley, Reading, RG5 4JG
Drawing:
Existing Block Plan With
Trees

Date:
03 April 2026
Status:
Planning

Drawn By:
MW
Checked By:
COLONY



Colony Architects Ltd.
The Wine Store, Brewery
Court, Theale, Reading, RG7 5AJ
+44 (0)118 380 0328
hello@colonyarchitects.com
colonyarchitects.com