

Notes

All dimensions and levels on site are to be checked prior to commencement of work.

This drawing is the copyright of Paul Edwards Architecture


SCALE 0 1 2 3 4 5 6 8 10



FRONT ELEVATION

MATERIALS

- ROOF : NATURAL GREY SLATES WITH GREY HALF ROUND RIDGE AND HIP TILES.
- WALLS : RED MULTI-STOCK FACE BRICKWORK WITH CONTRASTING FACE BRICK ALUNTH AND STONE DETAILING AND WHITE RENDERED REAR GABLES.
- WINDOWS : WHITE SLIDING SASH EDWARDIAN STYLE WINDOWS.
- EAVES : WHITE UPVC FASCIA SOFFIT AND BARGE BOARD.

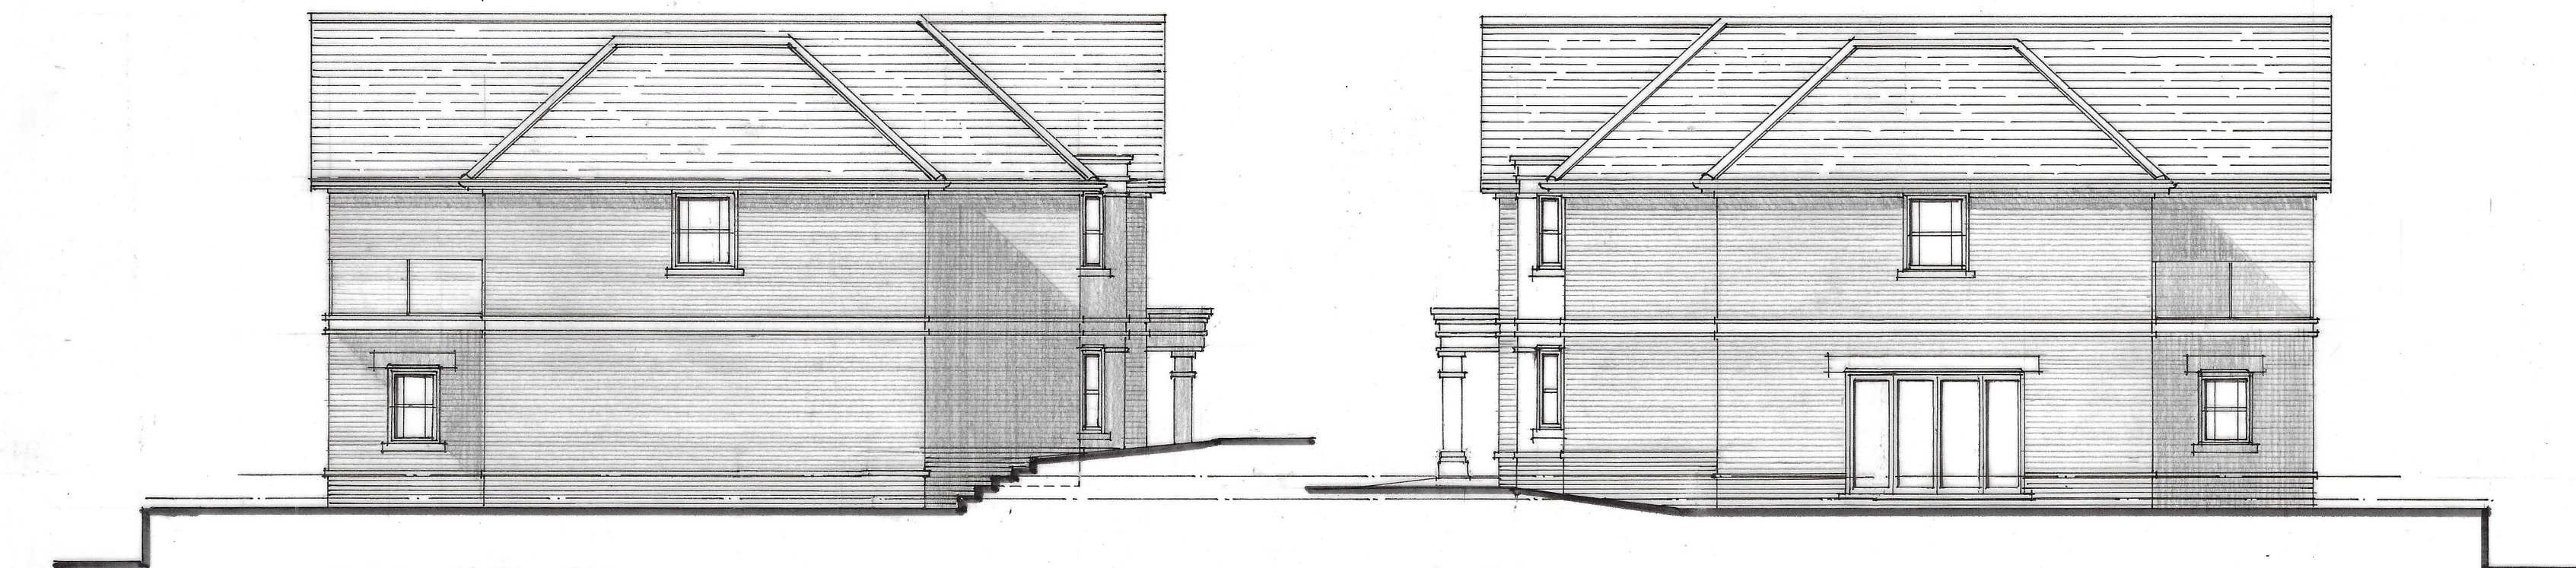

SIDE ELEVATION

SIDE ELEVATION

A. HEIGHT OF POOL BUILDING REDUCED 27.8:25 AND MATERIALS AMENDED.

Project	Replacement dwelling Lindisfarne Henley Road WARGRAVE Berks
Client	Mr and Mrs J Horseman
Drawing	

PROPOSED ELEVATIONS

Scale 1:100 at A2 Date July 2025



REAR ELEVATION



Paul Edwards Architecture

12 Sandy Lane, Barkham, Wokingham, Berks RG41 4DB
Tel: 01189772925 Mob: 07831837415 E-mail: paul@pauledwardsarchitecture.co.uk

Job 2662 Dwg. 11 A