



Dimmensions

The Contractor is responsible for checking all dimensions before works start

Statutory Approval


All works are to be carried out in accordance with with relevant regulations and to satisfy Local Authorities
These drawings are for the purpose of planning only



Proposed Front Elevation




Existing Front Elevation

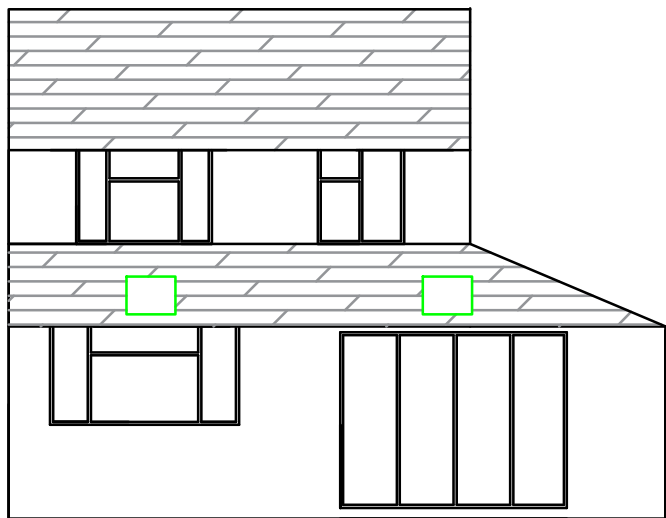

Proposed Rear Elevation



Existing Rear Elevation

 

Jack Surveyors Limited
50 Butler Drive
Bracknell
RG12 8DA

Client:
Nadia Khan

Project:
Single Storey Rear Extension
Garage Conversion

Site:
5 Ashridge Road
Wokingham
Berkshire
RG40 1PP

Drawing:
Floor Plans and Elevations

Scale: 1:100

Date: 09.08.25

Drawing Nr: Rev.A

Drawn By: CEW