






**NORTH ELEVATION**

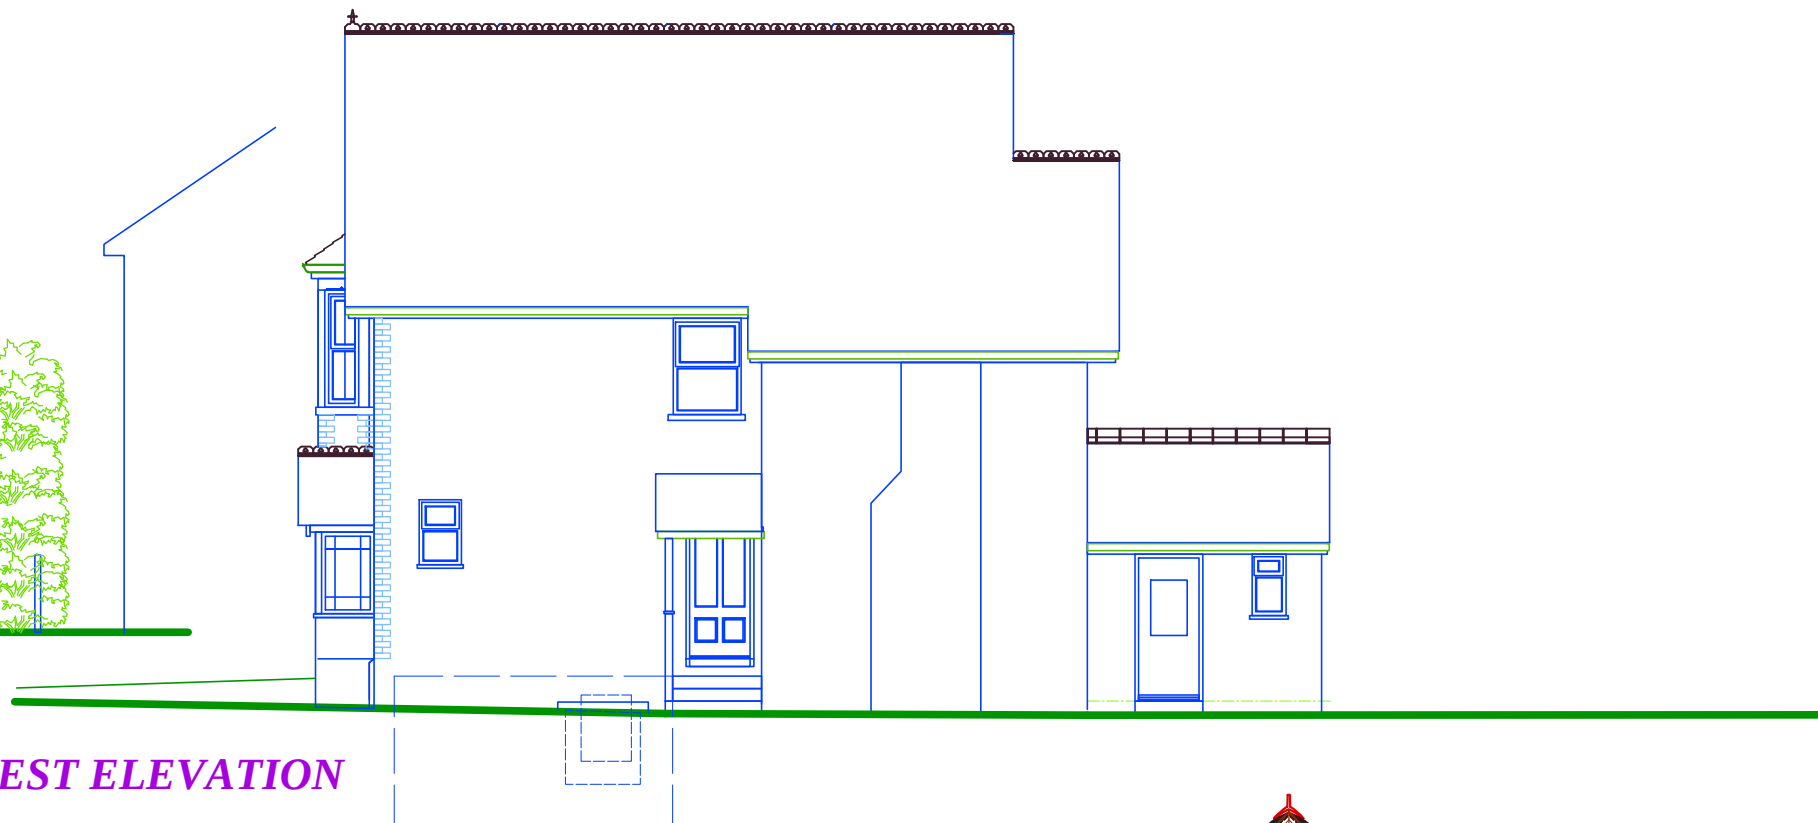


**WEST ELEVATION**

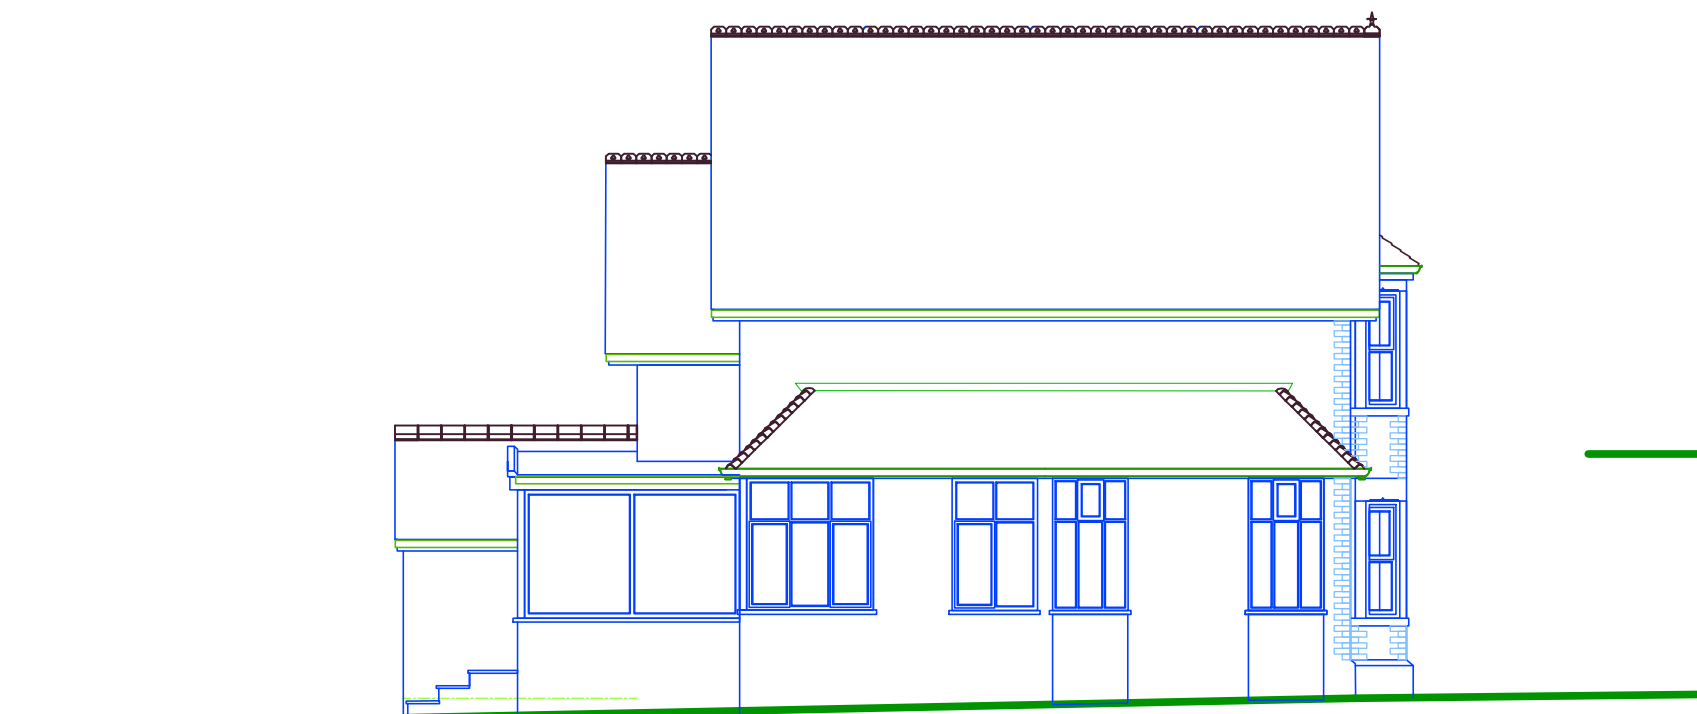

**EAST ELEVATION**

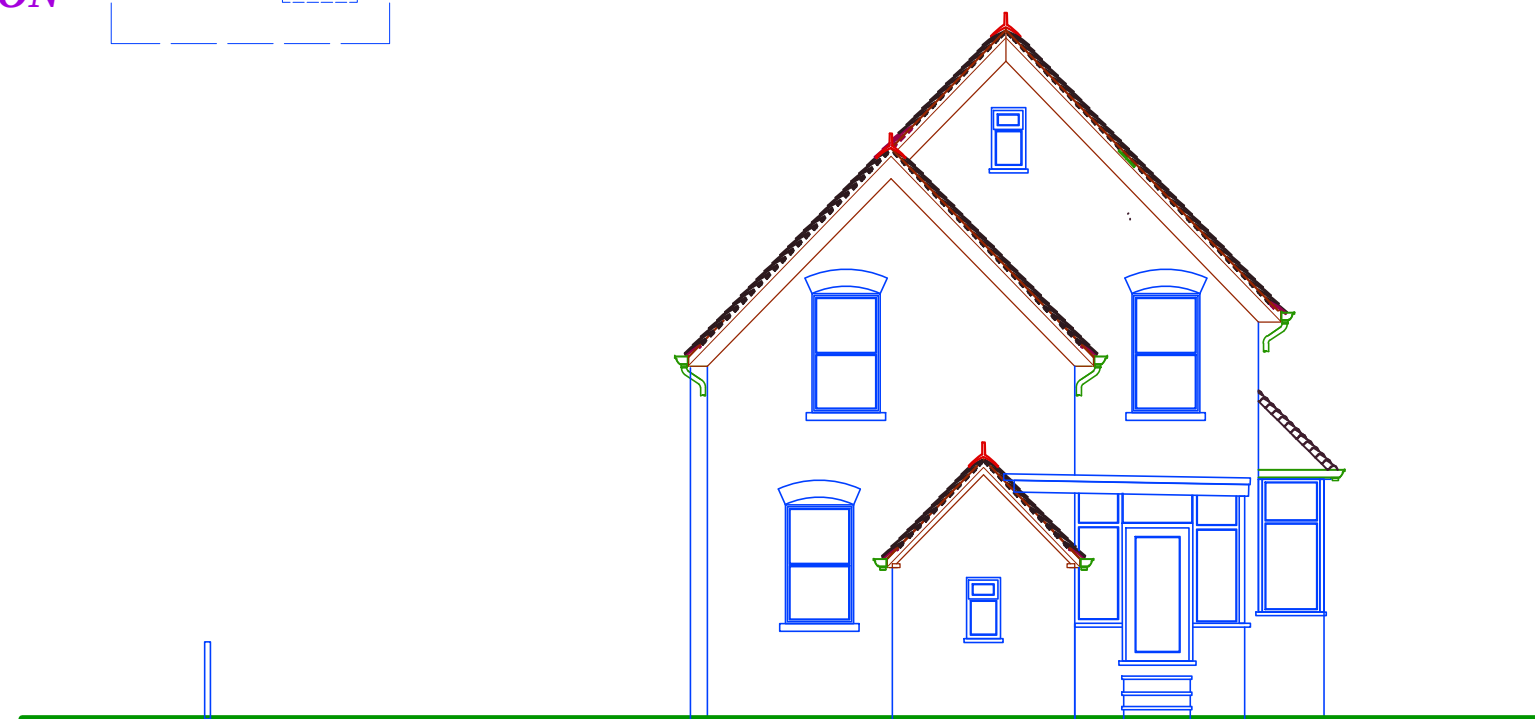

**SOUTH ELEVATION**

 

1:100 scale on A3 size paper . Print at 1:1 scale.

Location  
**Milverton. 38 New Road, Twyford, Reading, Berkshire. RG10 9PT**

Project  
**Two Storey Side and Rear Extensions**

Drawing  
**As Existing Elevations**

Drawing No **D1345-03**  
**Colin Dawson Associates**

Architectural Design and Building Surveying

Malvern House,  
1 Malvern Way  
Twyford Reading Berkshire RG10 9PY  
07764837082  
cdadesign@malvernhse.uk

Date May 2025

Scale 1:100

Drawing No