


NORTH ELEVATION

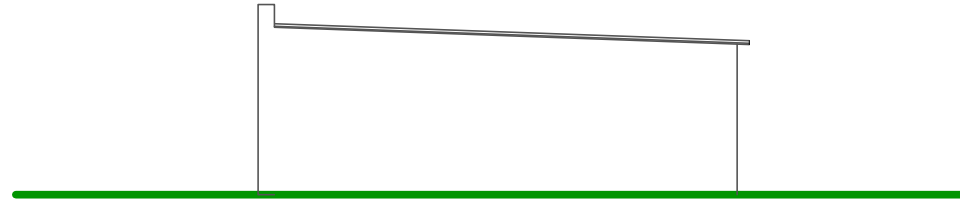


WEST ELEVATION




EAST ELEVATION

SOUTH ELEVATION

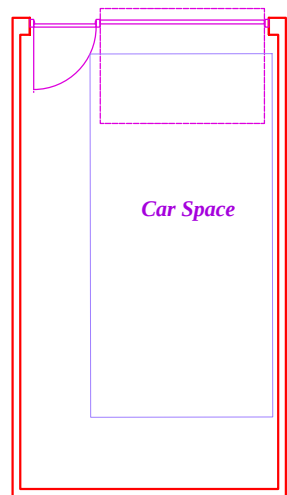

FLOOR PLAN

Gross internal floor area
GF 20.54m²

 

1:100 scale on A3 size paper . Print at 1:1 scale.

Location
Milverton. 38 New Road, Twyford, Reading, Berkshire. RG10 9PT

Project
Two Storey Side and Rear Extensions

Drawing
As Existing Garage

Date May 2025

Scale 1:100

Drawing No **D1345-04**

Colin Dawson Associates
Architectural Design and Building Surveying

Malvern House,
1 Malvern Way
Twyford Reading Berkshire RG10 9PY
07764837082
cdadesign@malvernhse.uk