


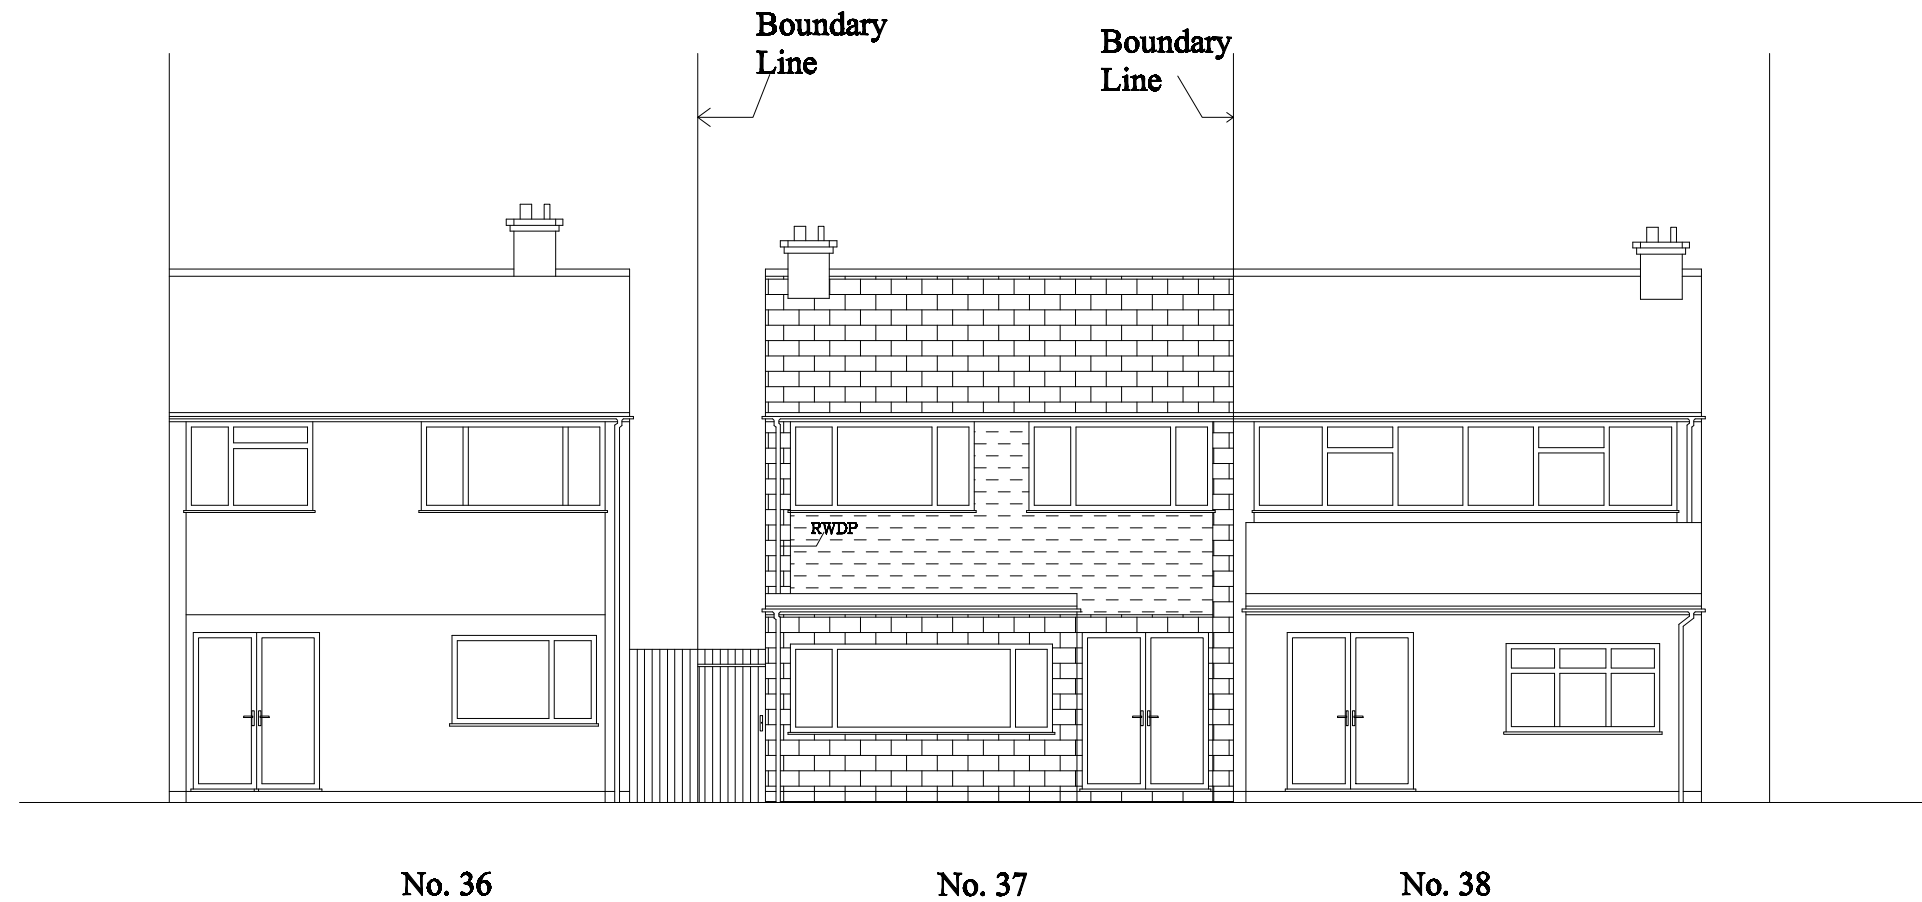

Existing Rear Elevation 1:100 @ A3

Scale Bar 0 5m

Project: Front Porch Construction 37 Wedderburn Close, Workingham RG41 5NY				
The copyright of this drawing and design is retained by Apex Design & Construction Management Ltd. It must not be copied or reproduced without consent in writing.				
Existing Rear Elevation	Dwg No. RG41PP4	Scale: 1:100	Date: 26/06/25	Drawnby: J Zi
Apex Design & Construction Management Ltd 15 Harriott Close, London SE10 0JP Tel: 07838830995 Email: apex.jackzi1@gmail.com				