
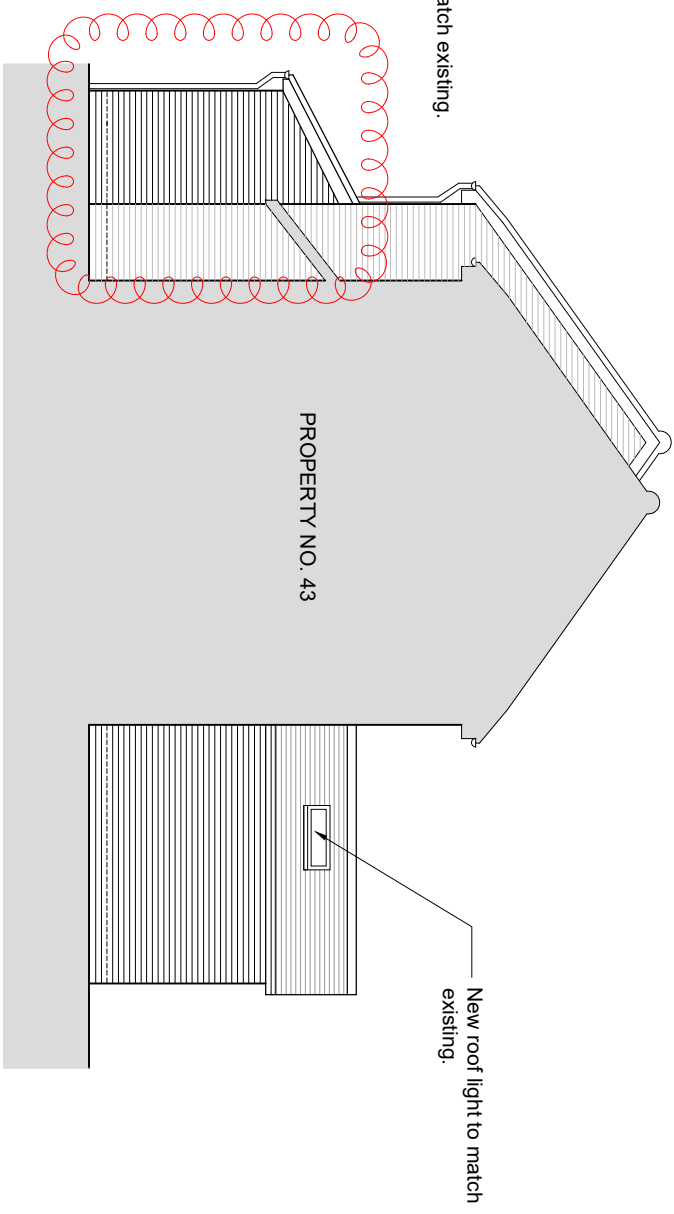
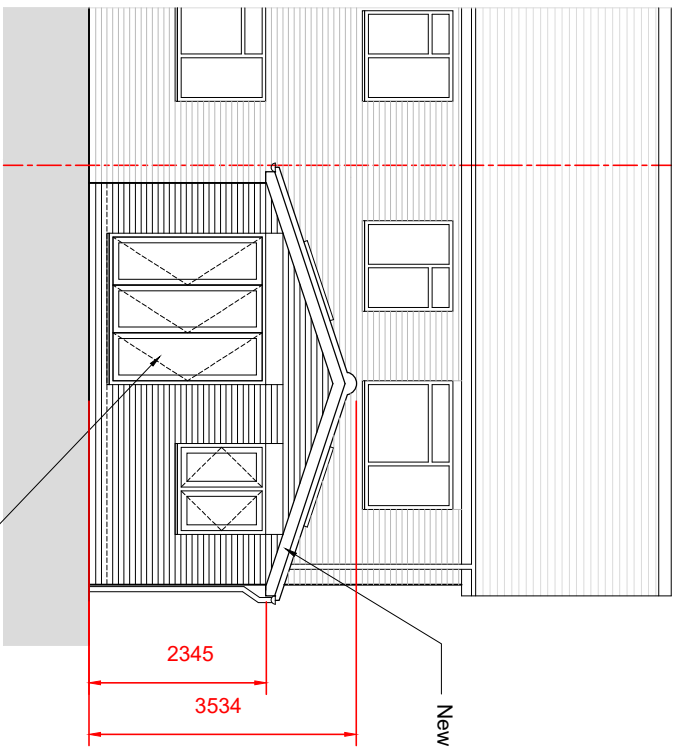
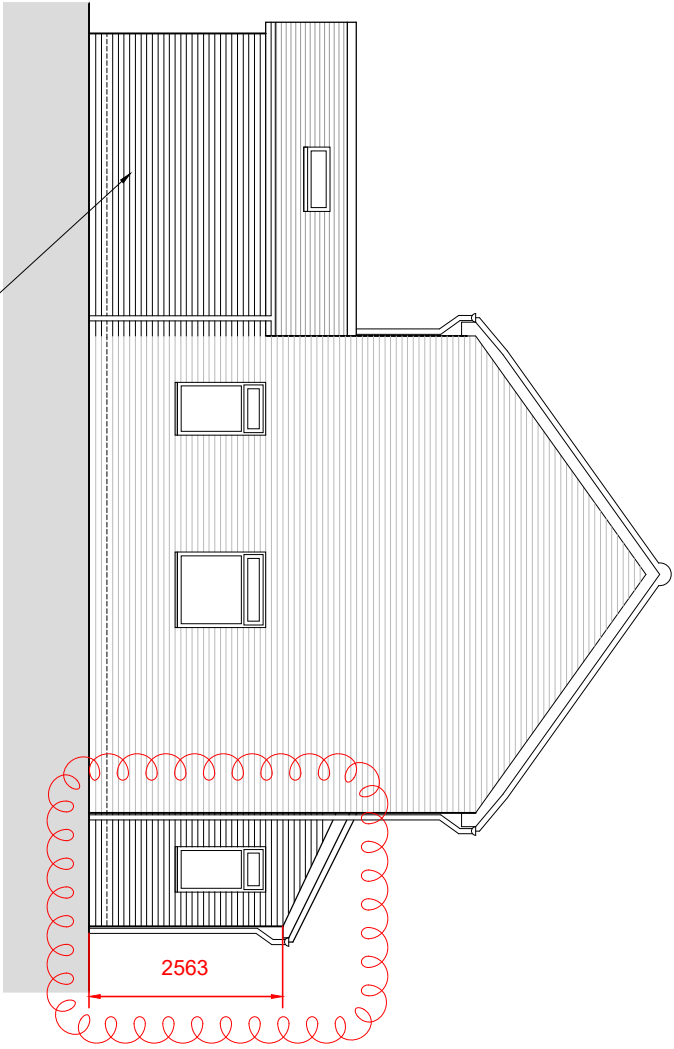


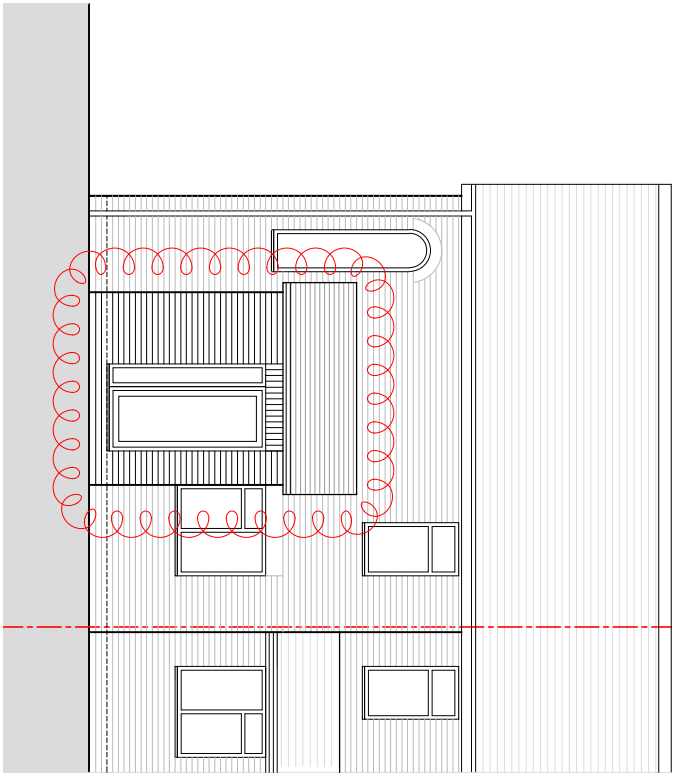

PROPOSED WEST ELEVATION

SCALE 1 : 100

PROPOSED NORTH ELEVATION


SCALE 1 : 100

PROPOSED EAST ELEVATION

SCALE 1 : 100

PROPOSED SOUTH ELEVATION

SCALE 1 : 100

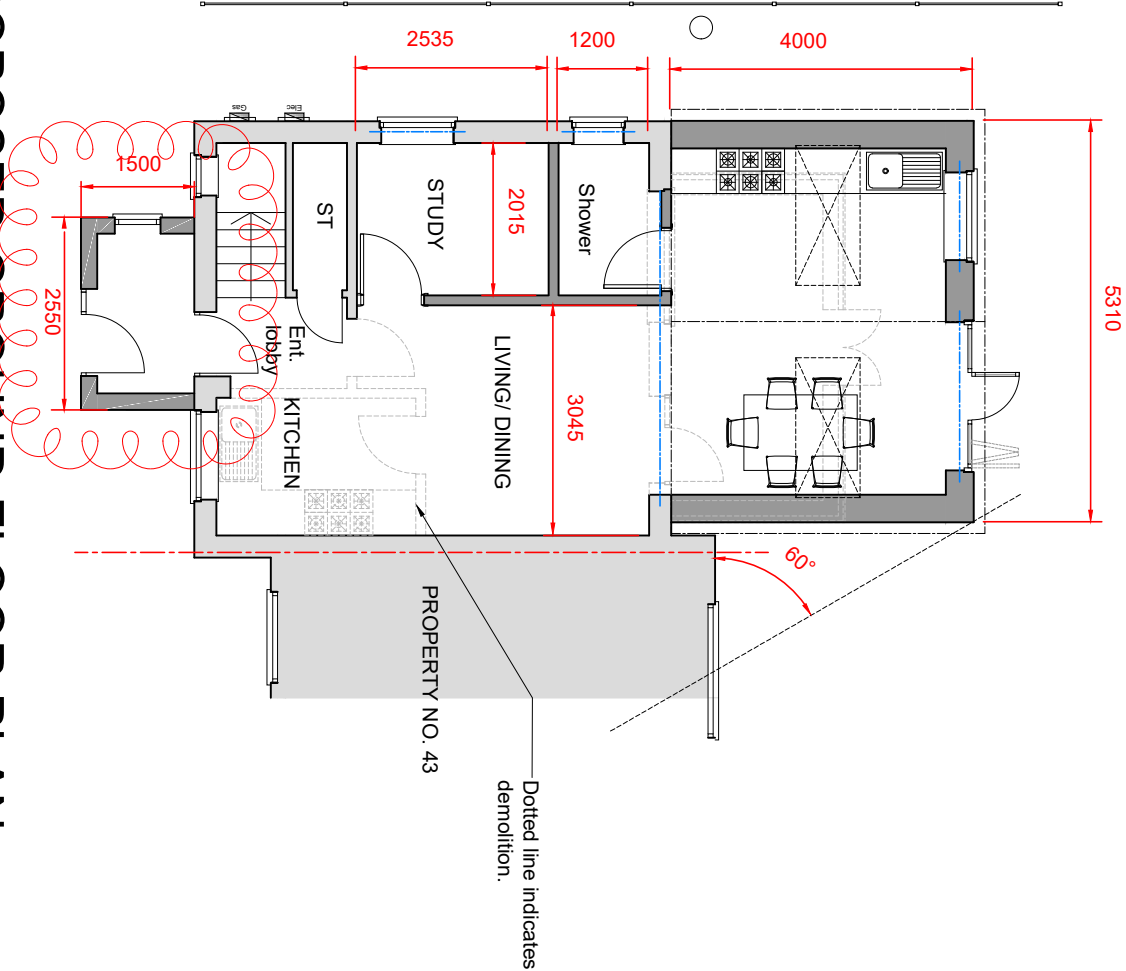

NOTES

CHANGING SIZE OF FRONT EXTENTION FROM 2200MM LONG X 1000MM WIDE TO 2550MM LONG X 1500MM WIDE.
AMENDMENTS ARE HIGHLIGHTED WITH REVISION CLOUDS.

THIS DRAWING IS TO BE READ IN CONJUNCTION WITH ALL OTHER DRAWINGS AND DOCUMENTS PROVIDED. THE CONTRACTOR MUST CHECK ALL DIMENSIONS ON SITE BEFORE PLACING ORDERS FOR MATERIALS OR SHOP FABRICATIONS OR COMMENCING WORKS ON SITE.
ANY DISCREPANCIES SHOULD BE NOTIFIED BEFORE PROCEEDING.

PROPOSED GROUND FLOOR PLAN

SCALE 1 : 100

0m 5m

Client:
Ms CHUNG YU ELLEN LAW

Project:
Single storey rear extension & front Porch conversion.

Location:
41 Beaconsfield Way, Earley , Reading RG6 5UX

Drawing Title:
PROPOSED PLAN AND ELEVATIONS

Date:
JUNE 2025

Sheet Size:
A2

Drawn:
LL

Drawing No.:
P1382-03

Revision:
B