




PLOT HANDINGS:
PLOTS 1070 & 1068 - AS
PLOTS 1069 & 1067 - OPP

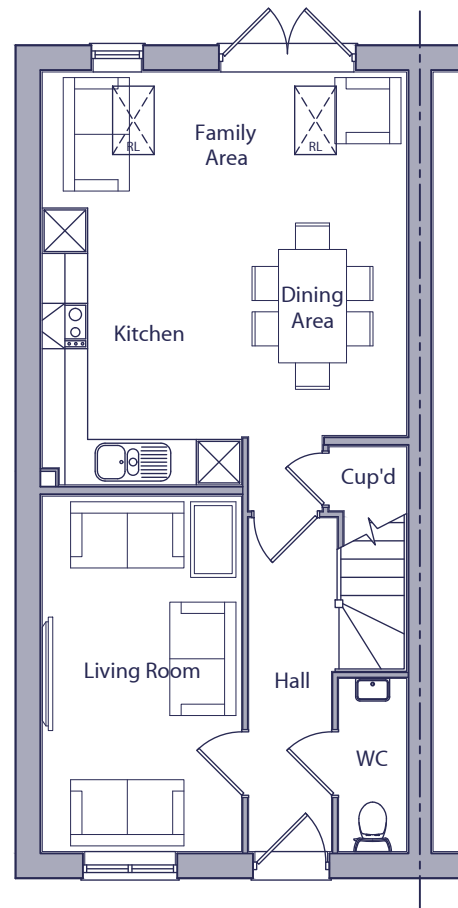


GROUND FLOOR PLAN

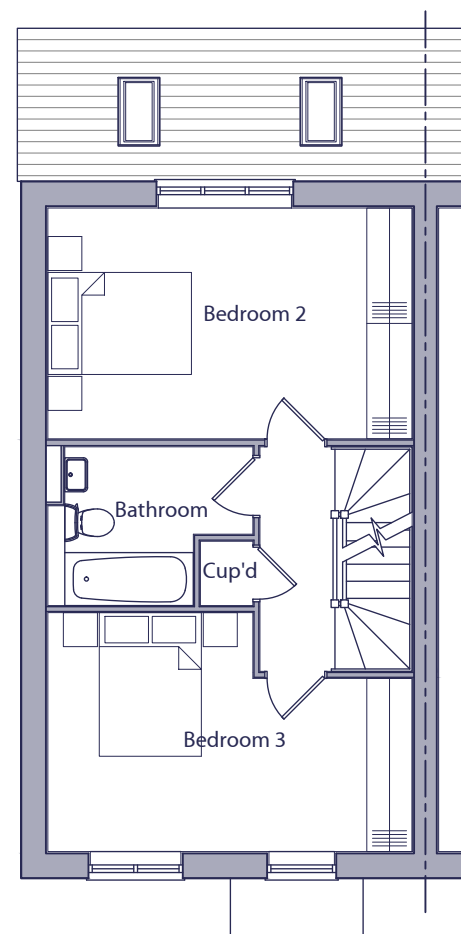

FIRST FLOOR PLAN

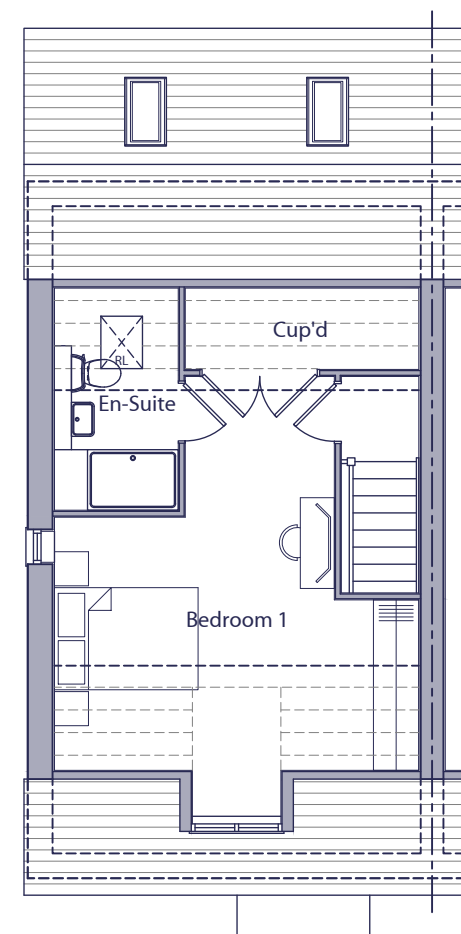


SECOND FLOOR PLAN

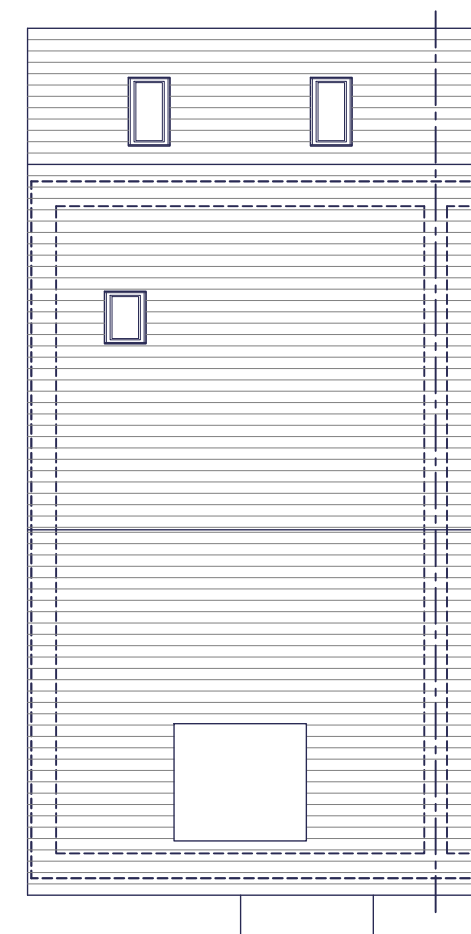

ROOF PLAN

HOUSE TYPE L368 - 3 BED / 6 PERSON HOUSE		
SPACE STANDARDS	REQUIRED	ACTUAL
FLOOR AREA	108.00 m ²	118.10 m ²
STORAGE	2.50 m ²	4.20 m ²
BEDROOM 1	11.50 m ²	17.47 m ²
BEDROOM 2	11.50 m ²	14.71 m ²
BEDROOM 3	11.50 m ²	13.40 m ²

 

Rev.	Date	Description	Drawn	Checked
Client		Scale 1:100 @ A3	Drawn MCN	Checked DGP
Project	South Wokingham, Phase R10.	Date Jan 2025	File P1914.L368.01	
Drawing Title	L368 Type - Style 1 Floor & Roof Plans	Drg.No. P1914.L368.101	Rev. -	Drawing Status PLANNING

AAP Architecture Ltd
Unit A, Monument Business Centre, Monument Way East, Woking, Surrey GU21 5LG
T 01483 727345 **E** projects@aap-arc.co.uk **W** aap-arc.co.uk

Under the Intellectual Property Act 2014, this drawing is the copyright of AAP Architecture Ltd.