





FRONT ELEVATION



SIDE ELEVATION

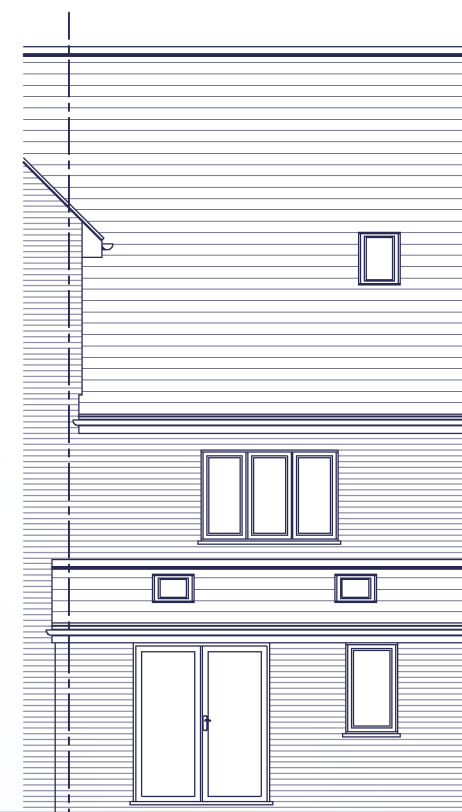

REAR ELEVATION

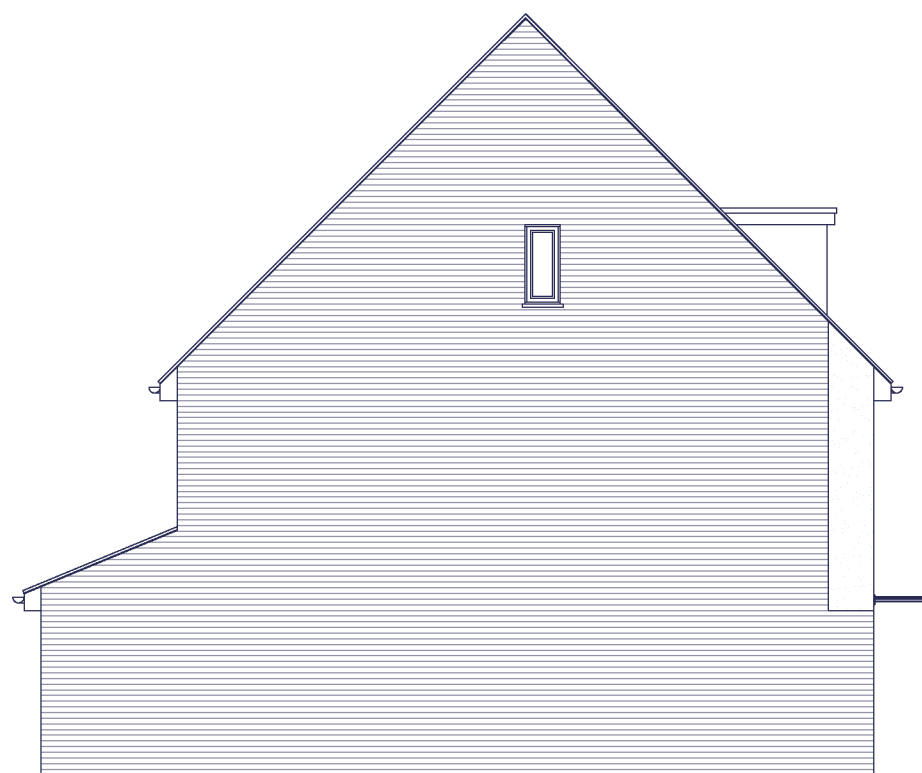

SIDE ELEVATION

PLOT HANDINGS:
PLOT 1085 - AS
PLOT 1086 - OPP

FOR MATERIAL COLOURS, PLEASE REFER TO
STREETSCENES AND LAYOUTS.

0 1 2 3 4 5m
1:100

Rev.	Date	Description	Drawn	Checked
			MCN	DGP
Client Miller Homes				
Project South Wokingham, Phase R10.			Scale 1:100 @ A3	
Drawing Title L368 Type - Style 1 Elevations - Render			Date Jan 2025	
			File P1914.L368.01	
			Drg.No. P1914.L368.106	
			Rev. -	
			Drawing Status PLANNING	

aap
architecture

AAP Architecture Ltd
Unit A, Monument Business Centre, Monument Way East, Woking, Surrey GU21 5LG
T 01483 727345 E projects@aap-arc.co.uk W aap-arc.co.uk

Under the Intellectual Property Act 2014, this drawing is the copyright of AAP Architecture Ltd.