



FRONT ELEVATION




SIDE ELEVATION



REAR ELEVATION

PLOT HANDINGS:
PLOT 1141 - AS

FOR MATERIAL COLOURS, PLEASE REFER TO
STREETSCENES AND LAYOUTS.

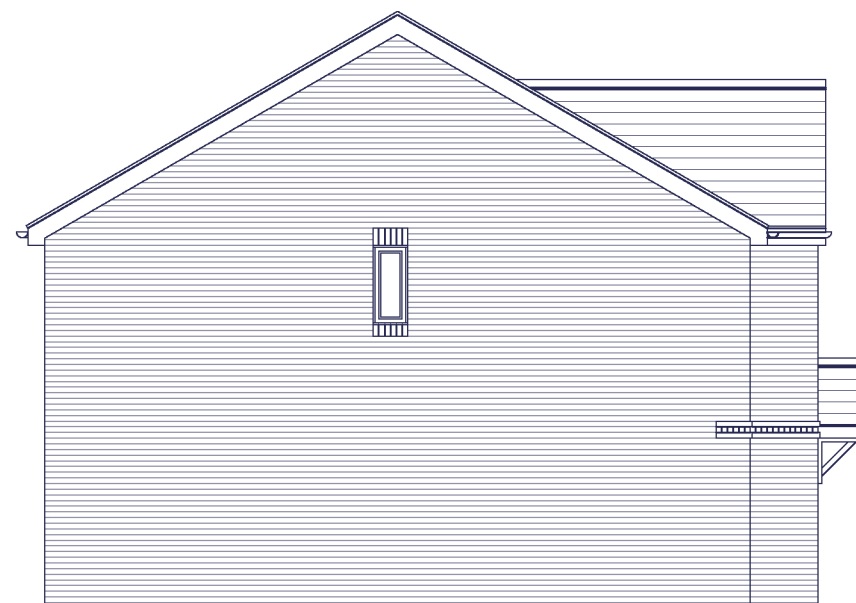

SIDE ELEVATION

0 1 2 3 4 5m
1:100

Rev.	Date	Description	Drawn	Checked
			MCN	DGP
Client Miller Homes				
Project South Wokingham, Phase R10.			Scale 1:100 @ A3	
Drawing Title L454 Type - Style 5 Elevations - Brick			Date Jan 2025	File P1914.L454.01
			Drg.No. P1914.L454.105	Rev. -
			Drawing Status PLANNING	

aap
architecture

AAP Architecture Ltd
Unit A, Monument Business Centre, Monument Way East, Woking, Surrey GU21 5LG
T 01483 727345 E projects@aap-arc.co.uk W aap-arc.co.uk

Under the Intellectual Property Act 2014, this drawing is the copyright of AAP Architecture Ltd.