

Drg. No. 884-
01 Existing
02 Ground Floor Plan
03 First and Second Floor Plans
04 Elevations
05 Site Plan & Garage details



Site Plan


1:200
0 4m 8m 12m 16m

Garage

front elevation [west]

side elevations

rear elevation

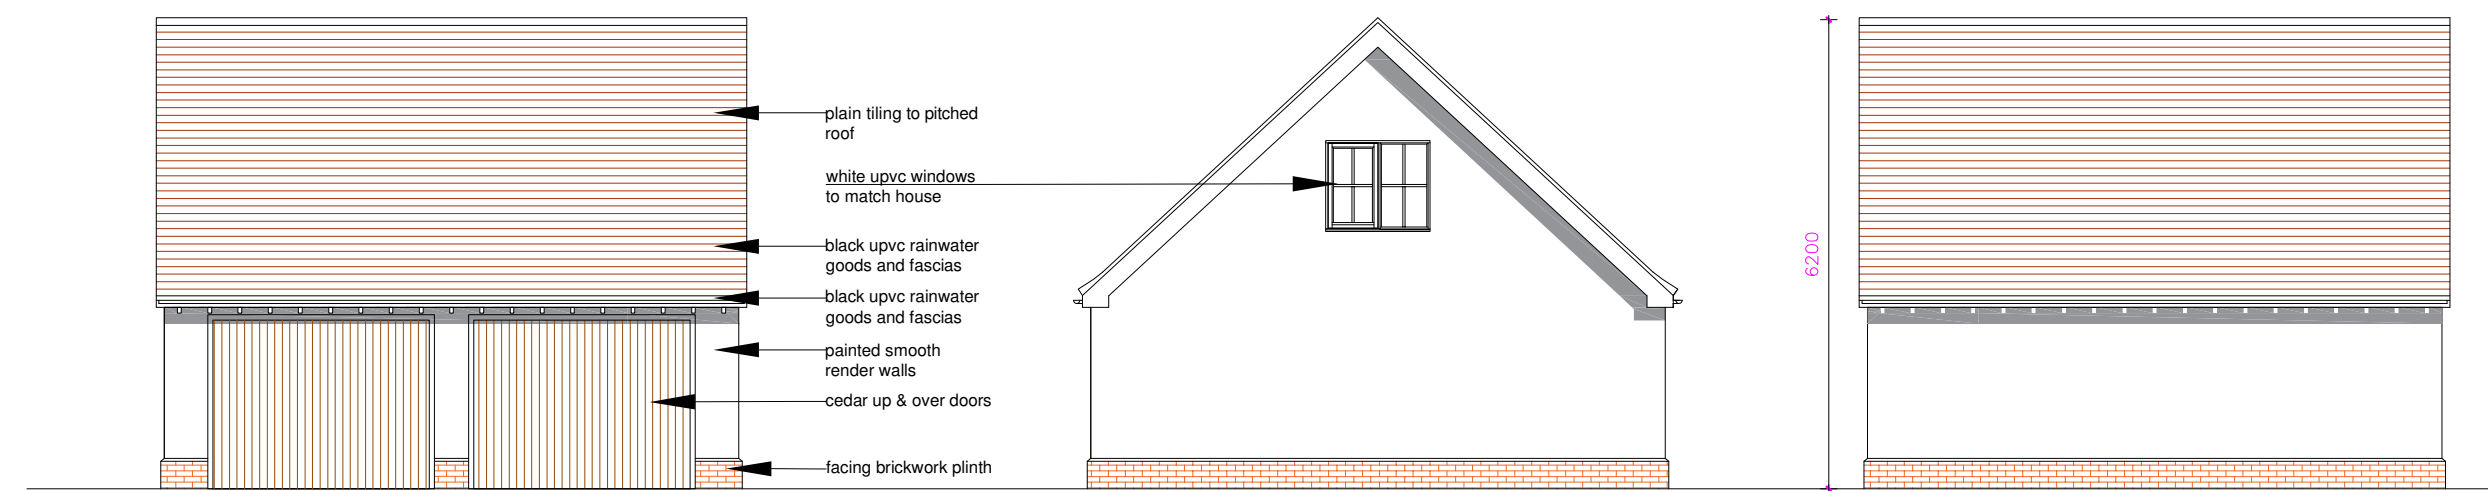

ground floor plan

1:100
0 2m 4m 6m 8m

New Garage details

Stowe House

KEY

All tree details as Argenta Tree
Surveys condition report



Trees to be removed

Existing grass

Site boundary

Electric vehicle charging point 7kw
Mode 3 with Type 2 connector

EV

Site Plan & New Garage details

SITE ADDRESS
Moyle House, Fleet Hill,
Finchampstead, RG40 4LJ

PROJECT
Front porch, First Floor side and
single storey rear extensions

FAIRBANK
CONSULTING
Fairbank House,
Eynsford Road, Farningham
DA4 0BQ
Tel: 01322 879791
info@fairbank-uk.co.uk

SCALE 1:100,200 @ A1, 1:200,400 @ A3
DRG No. 884-05
REVISION B
DATE 22.10.25
DRAWN P.R.
CHECKED
ORIGINAL SIZE A1