


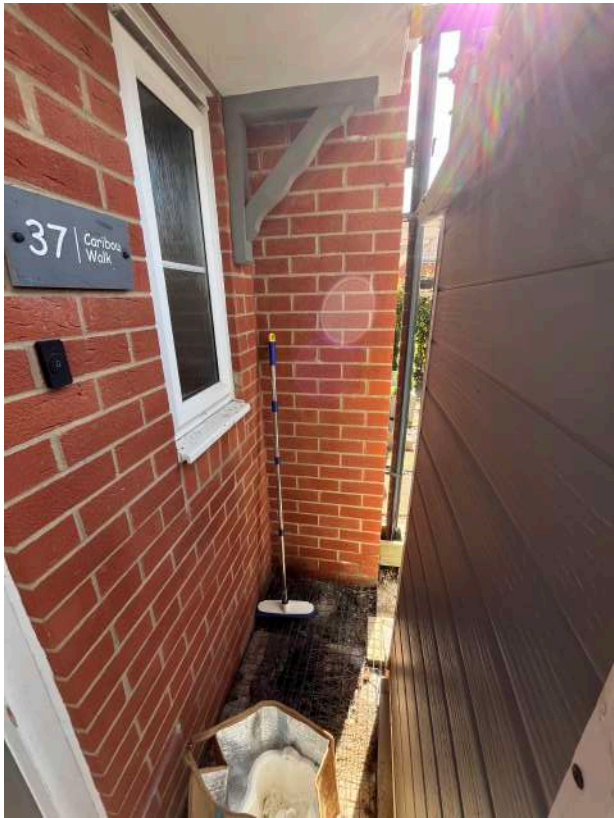


| Drawing Title                                             |                 |
|-----------------------------------------------------------|-----------------|
| <b>Site Photos</b><br>Photos Taken 20.03.2025             |                 |
| Project                                                   | Client          |
| 37 Caribou Walk,<br>Three Mile Cross,<br>Reading, RG7 1WR | Andrea Hamilton |
| Date                                                      |                 |
| April 2025                                                |                 |


| Project no. / Stage /   |  | Drawing no. / Revision |  |
|---|--|------------------------|--|
| 1186- PLA-   |  | 001_A                  |  |
| Revision notes:   |  | Drawn by: LW           |  |
| A - First Issue   |  |                        |  |
| Copyright Whitfield Design Architects © 2025<br>Web: www.whitfield-design.co.uk<br>Email: liam@whitfield-design.co.uk<br>Phone: 07810794436   |  |                        |  |
| NOTES:<br>Print all drawings in full colour at A3 size. All measurements to be confirmed on site by the contractor prior to starting any building work. All structure indicative, see Structural Engineer's drawings for more information. Design to comply with the latest Building Regulations and Approved Documents. |  |                        |  |




Front Elevation

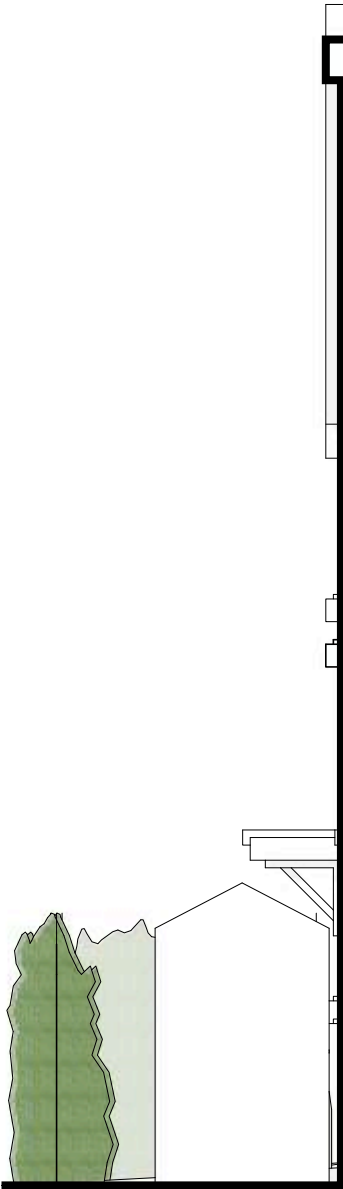

Side Elevation  
(Section Through No. 36)

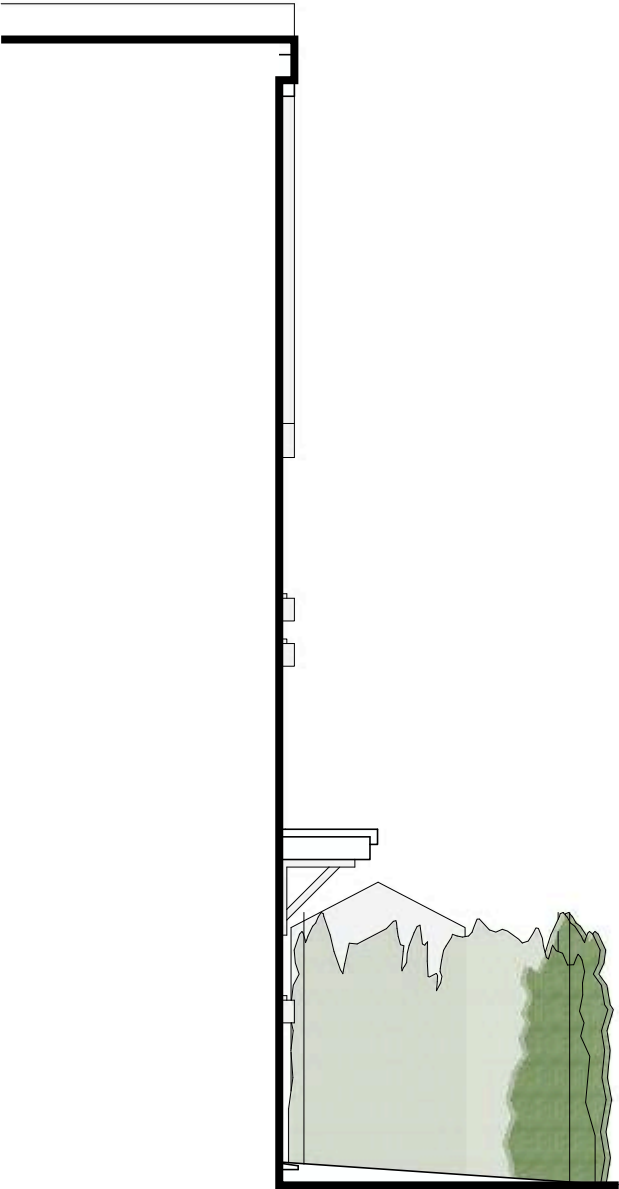

Side Elevation  
(Section Through No. 38)

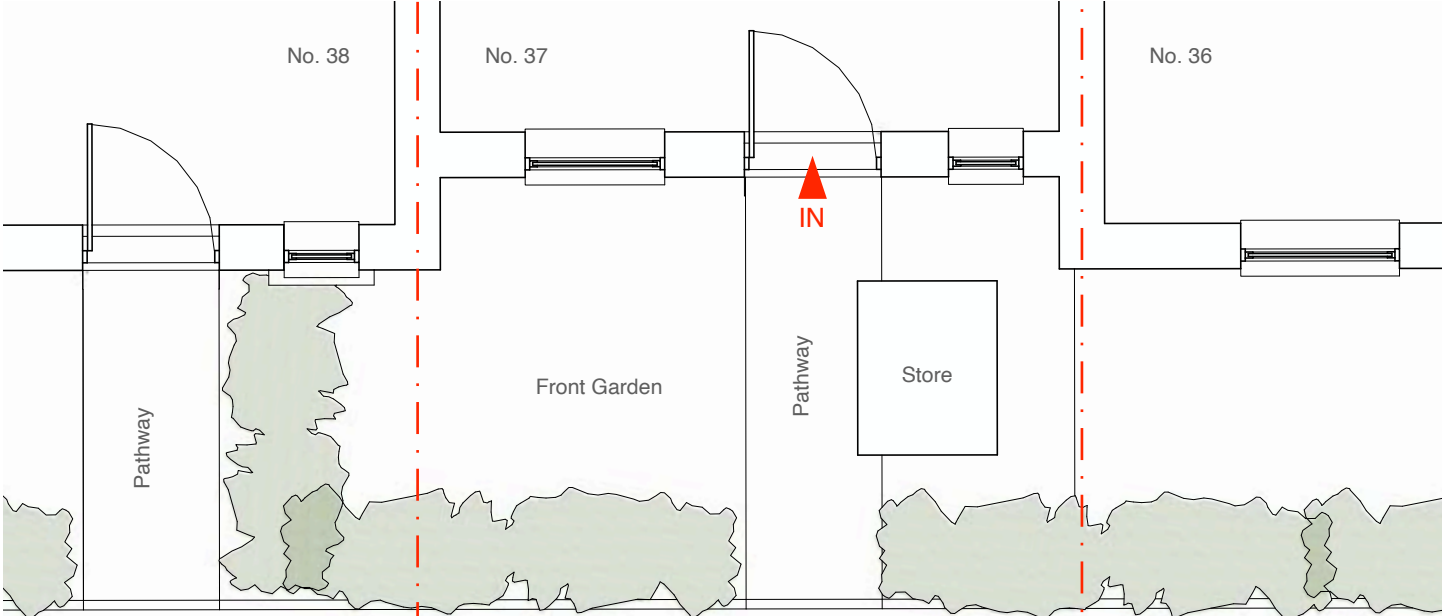

Site Plan



1:50 @ A3

0 1 2 3 4 5m

| Drawing Title                                                        |                           |
|----------------------------------------------------------------------|---------------------------|
| <b>Existing</b><br>GA Plans and Elevations                           |                           |
| Project<br>37 Caribou Walk,<br>Three Mile Cross,<br>Reading, RG7 1WR | Client<br>Andrea Hamilton |
| Date<br>April 2025                                                   |                           |

| Project no. / Stage /   | Drawing no. / Revision |
|---|------------------------|
| 1186- PLA-   | 002_A                  |
| Revision notes:<br>A - First Issue   | Drawn by: LW           |
| <small>Copyright Whitfield Design Architects © 2025<br/>Web: www.whitfield-design.co.uk<br/>Email: liam@whitfield-design.co.uk<br/>Phone: 07810794436</small><br><small>NOTES:<br/>Print all drawings in full colour at A3 size. All measurements to be confirmed on site by the contractor prior to starting any building work. All structure indicative, see Structural Engineer's drawings for more information. Design to comply with the latest Building Regulations and Approved Documents.</small> |                        |

WHITFIELD : DESIGN  
ARCHITECTS