






Front Elevation

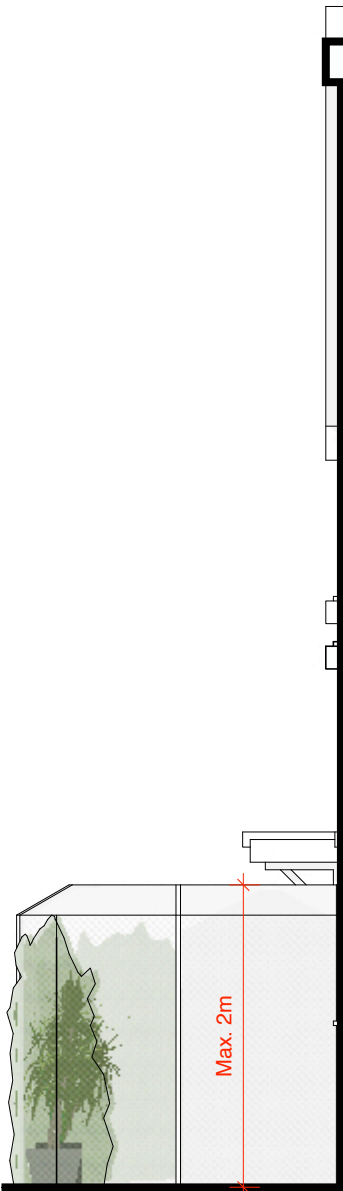


Side Elevation
(Section Through No. 36)

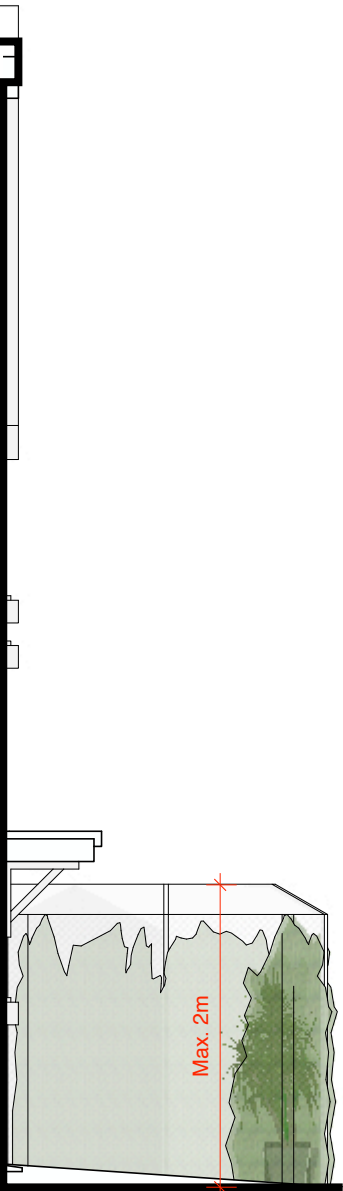

Side Elevation
(Section Through No. 38)

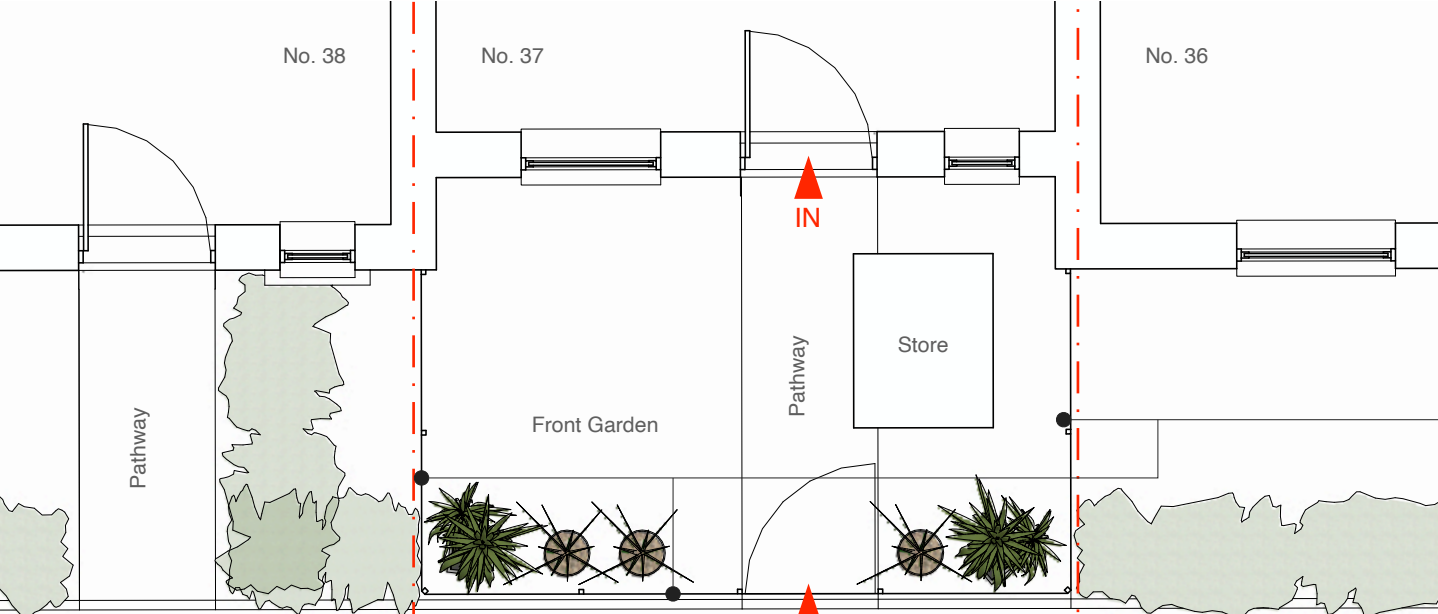

Site Plan

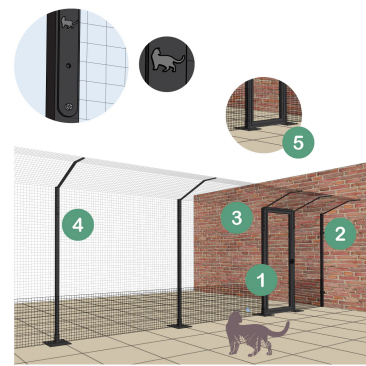

ProtectaPet cat fencing



Drawing Title	
Proposed GA Plans and Elevations	
Project	Client
37 Caribou Walk, Three Mile Cross, Reading, RG7 1WR	Andrea Hamilton
Date	
April 2025	

Project no. / Stage /		Drawing no. / Revision	
1186- PLA-		050_A	
Revision notes:		Drawn by: LW	
A - First Issue			
Copyright Whitfield Design Architects © 2025 Web: www.whitfield-design.co.uk Email: liam@whitfield-design.co.uk Phone: 07810794436			
NOTES: Print all drawings in full colour at A3 size. All measurements to be confirmed on site by the contractor prior to starting any building work. All structure indicative, see Structural Engineer's drawings for more information. Design to comply with the latest Building Regulations and Approved Documents.			

WHITFIELD : DESIGN
ARCHITECTS