




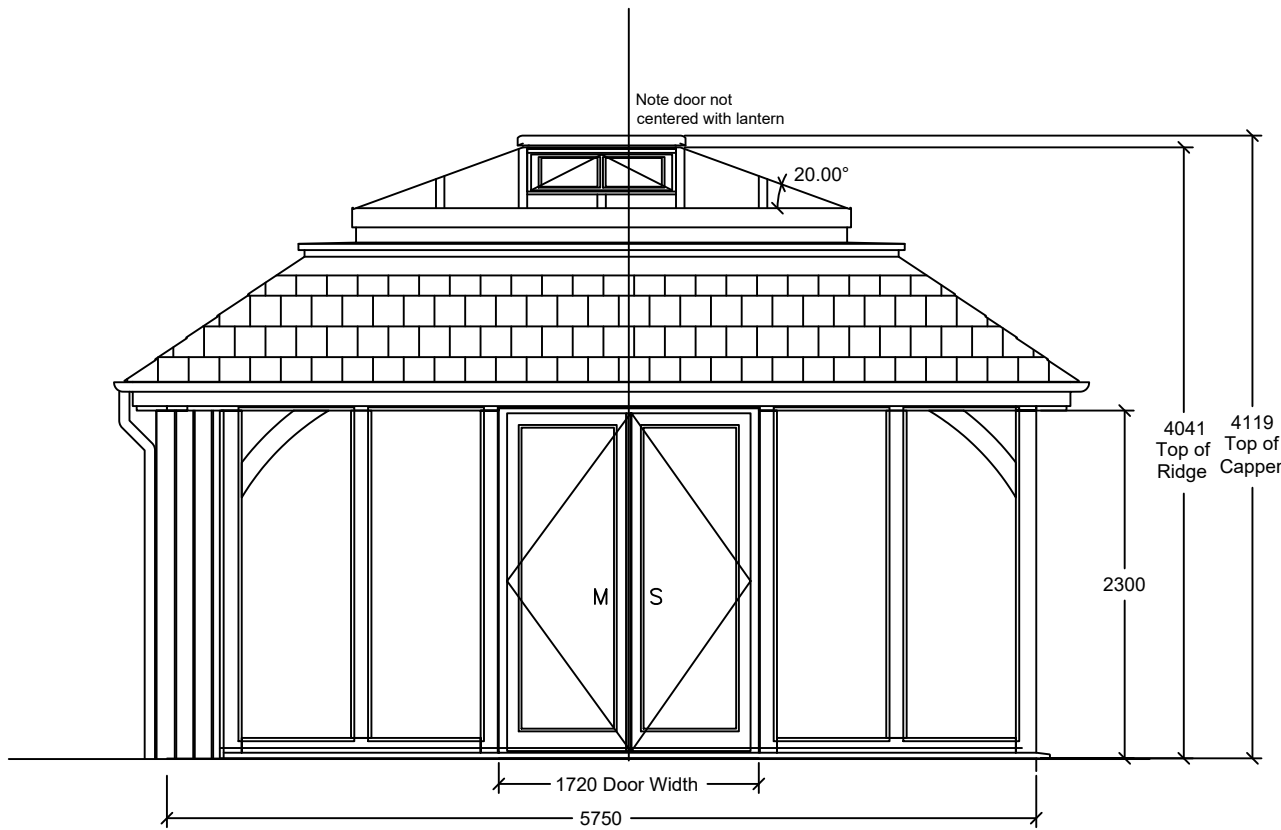


NORTH ELEVATION

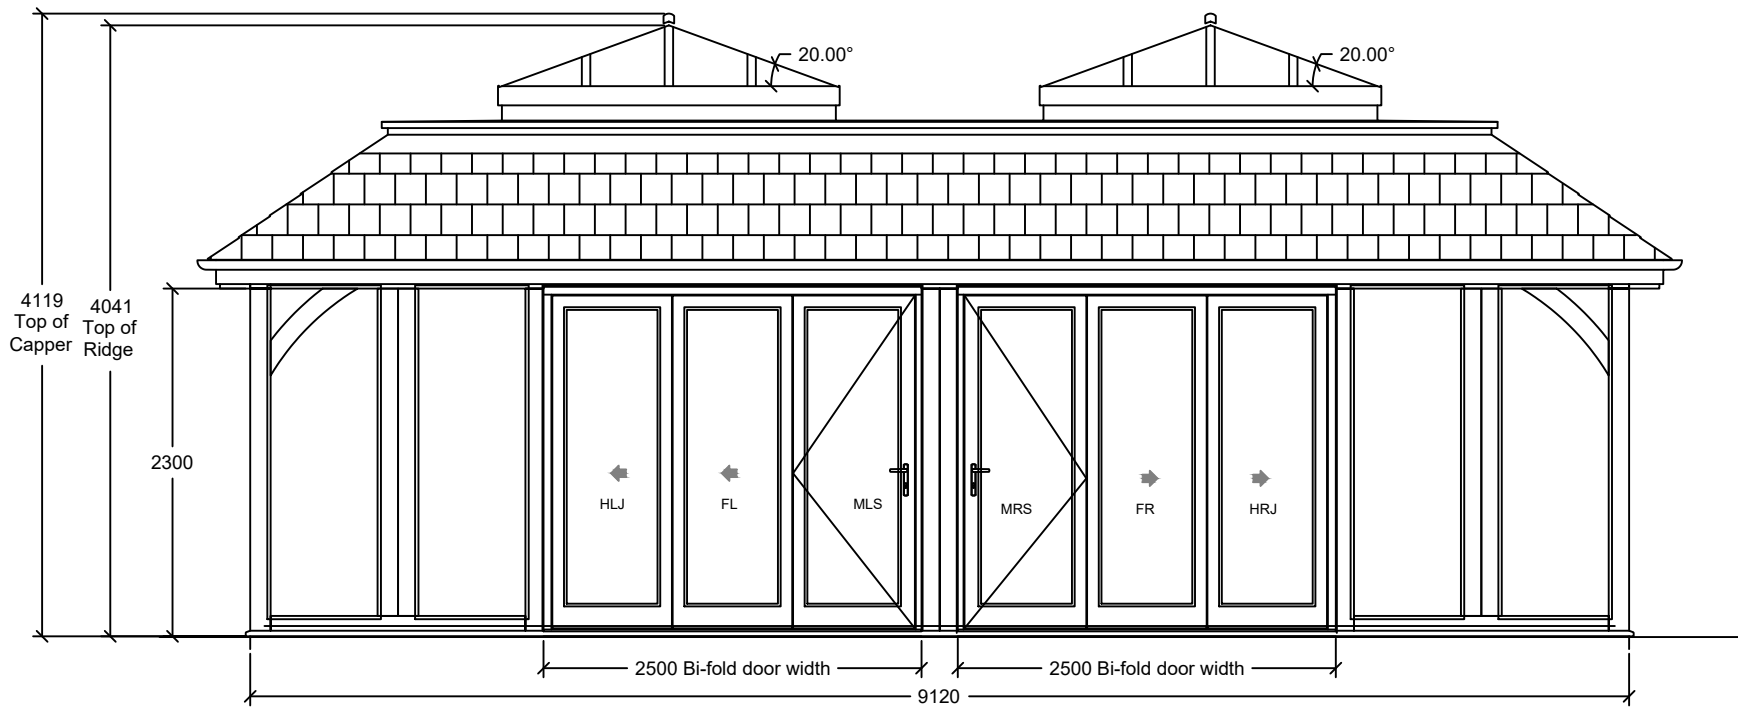

EAST ELEVATION

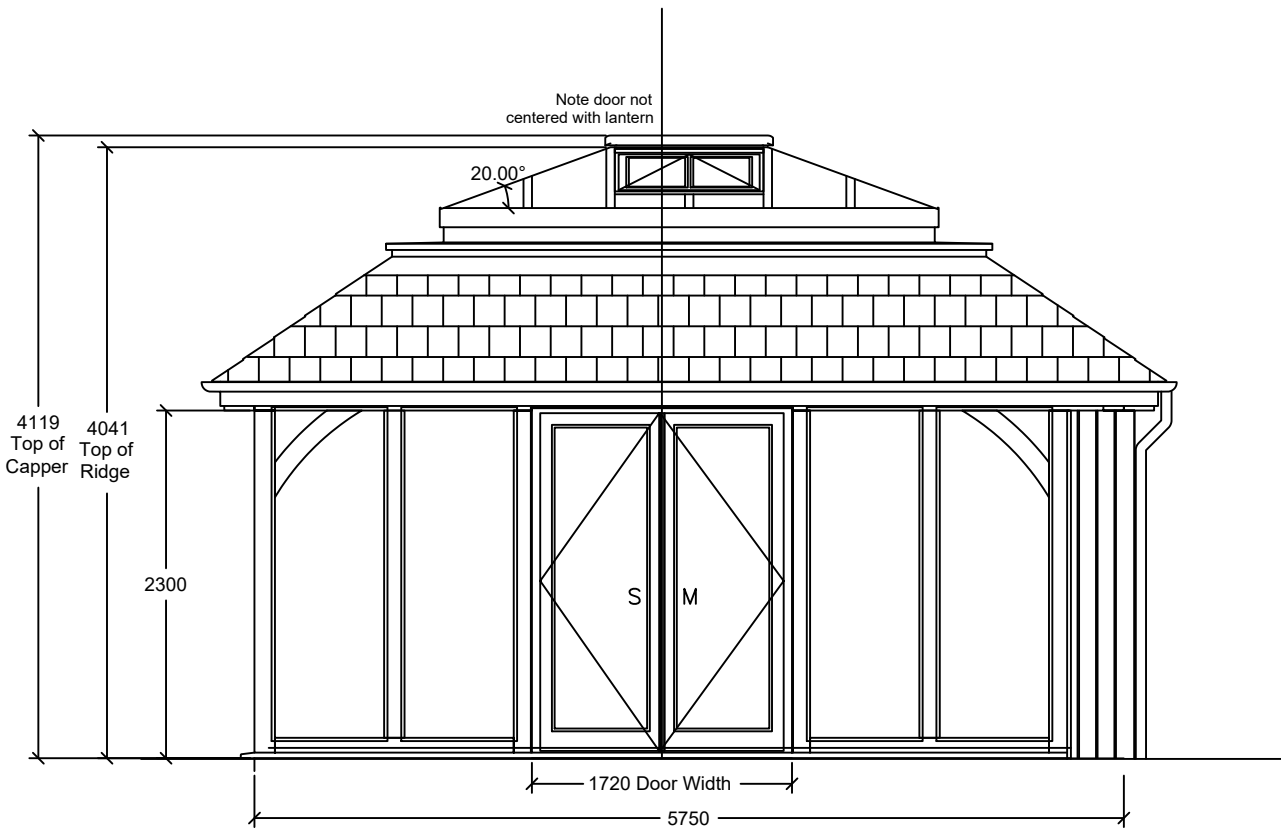

SOUTH ELEVATION

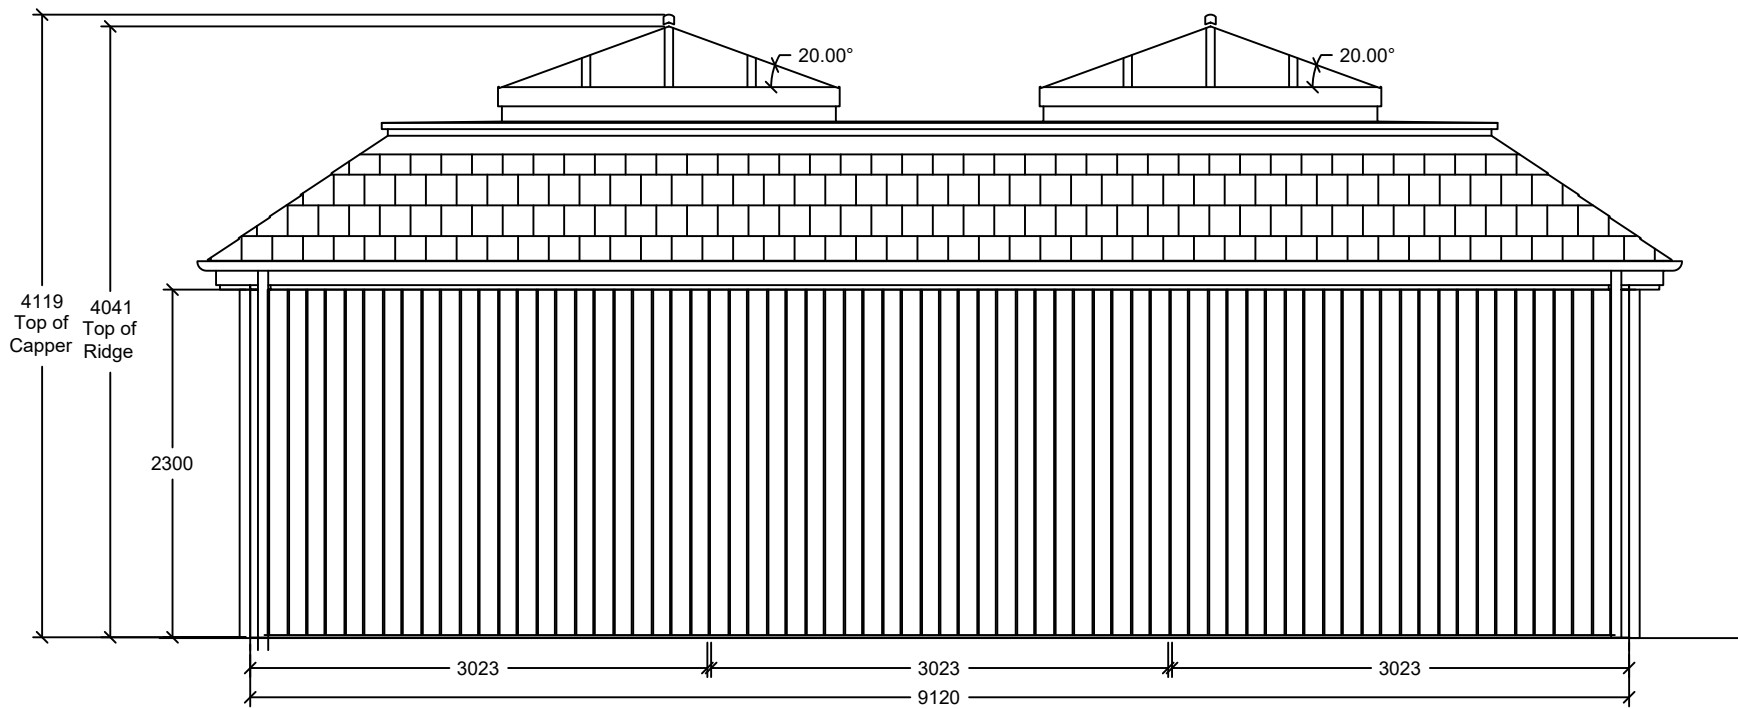

WEST ELEVATION



NOTES:
This drawing should not be scaled.
The contractor is to verify all
dimensions and conditions on site and
report any discrepancies to the
Architect immediately.
This drawing is to be read in
conjunction with all relevant documents
and drawings
Copyright: Neil Tomlinson Architects
2025©
www.ntarc.co.uk



7 ALBERT COURT PRINCE CONSORT ROAD LONDON SW7 2BJ

REV	DATE	DESCRIPTION	DRN	CHK'D

KEY PLAN:

NEIL TOMLINSON
ARCHITECTS
TELEPHONE +44 (0)20 7089 5747
FACSIMILE +44 (0)20 7089 5748
EMAIL INFO@NTARC.CO.UK
WWW.NTARC.CO.UK
27 BLACKFRIARS RD, SOUTH BANK, LONDON, SE1 8NY

DRAWING STATUS:
FOR PLANNING

CLIENT:
CHARLES KENDALL & PARTNERS

PROJECT:
CKG041 WARGRAVE MANOR

DATE: Aug 25 SCALE: 1/50@A2 DRAWN BY: DC CHECKED BY: NT

DRAWING TITLE: EXISTING ELEVATIONS CONFIDENTIAL

DRAWING NUMBER: CKG041-21-FB-001 REVISION: