

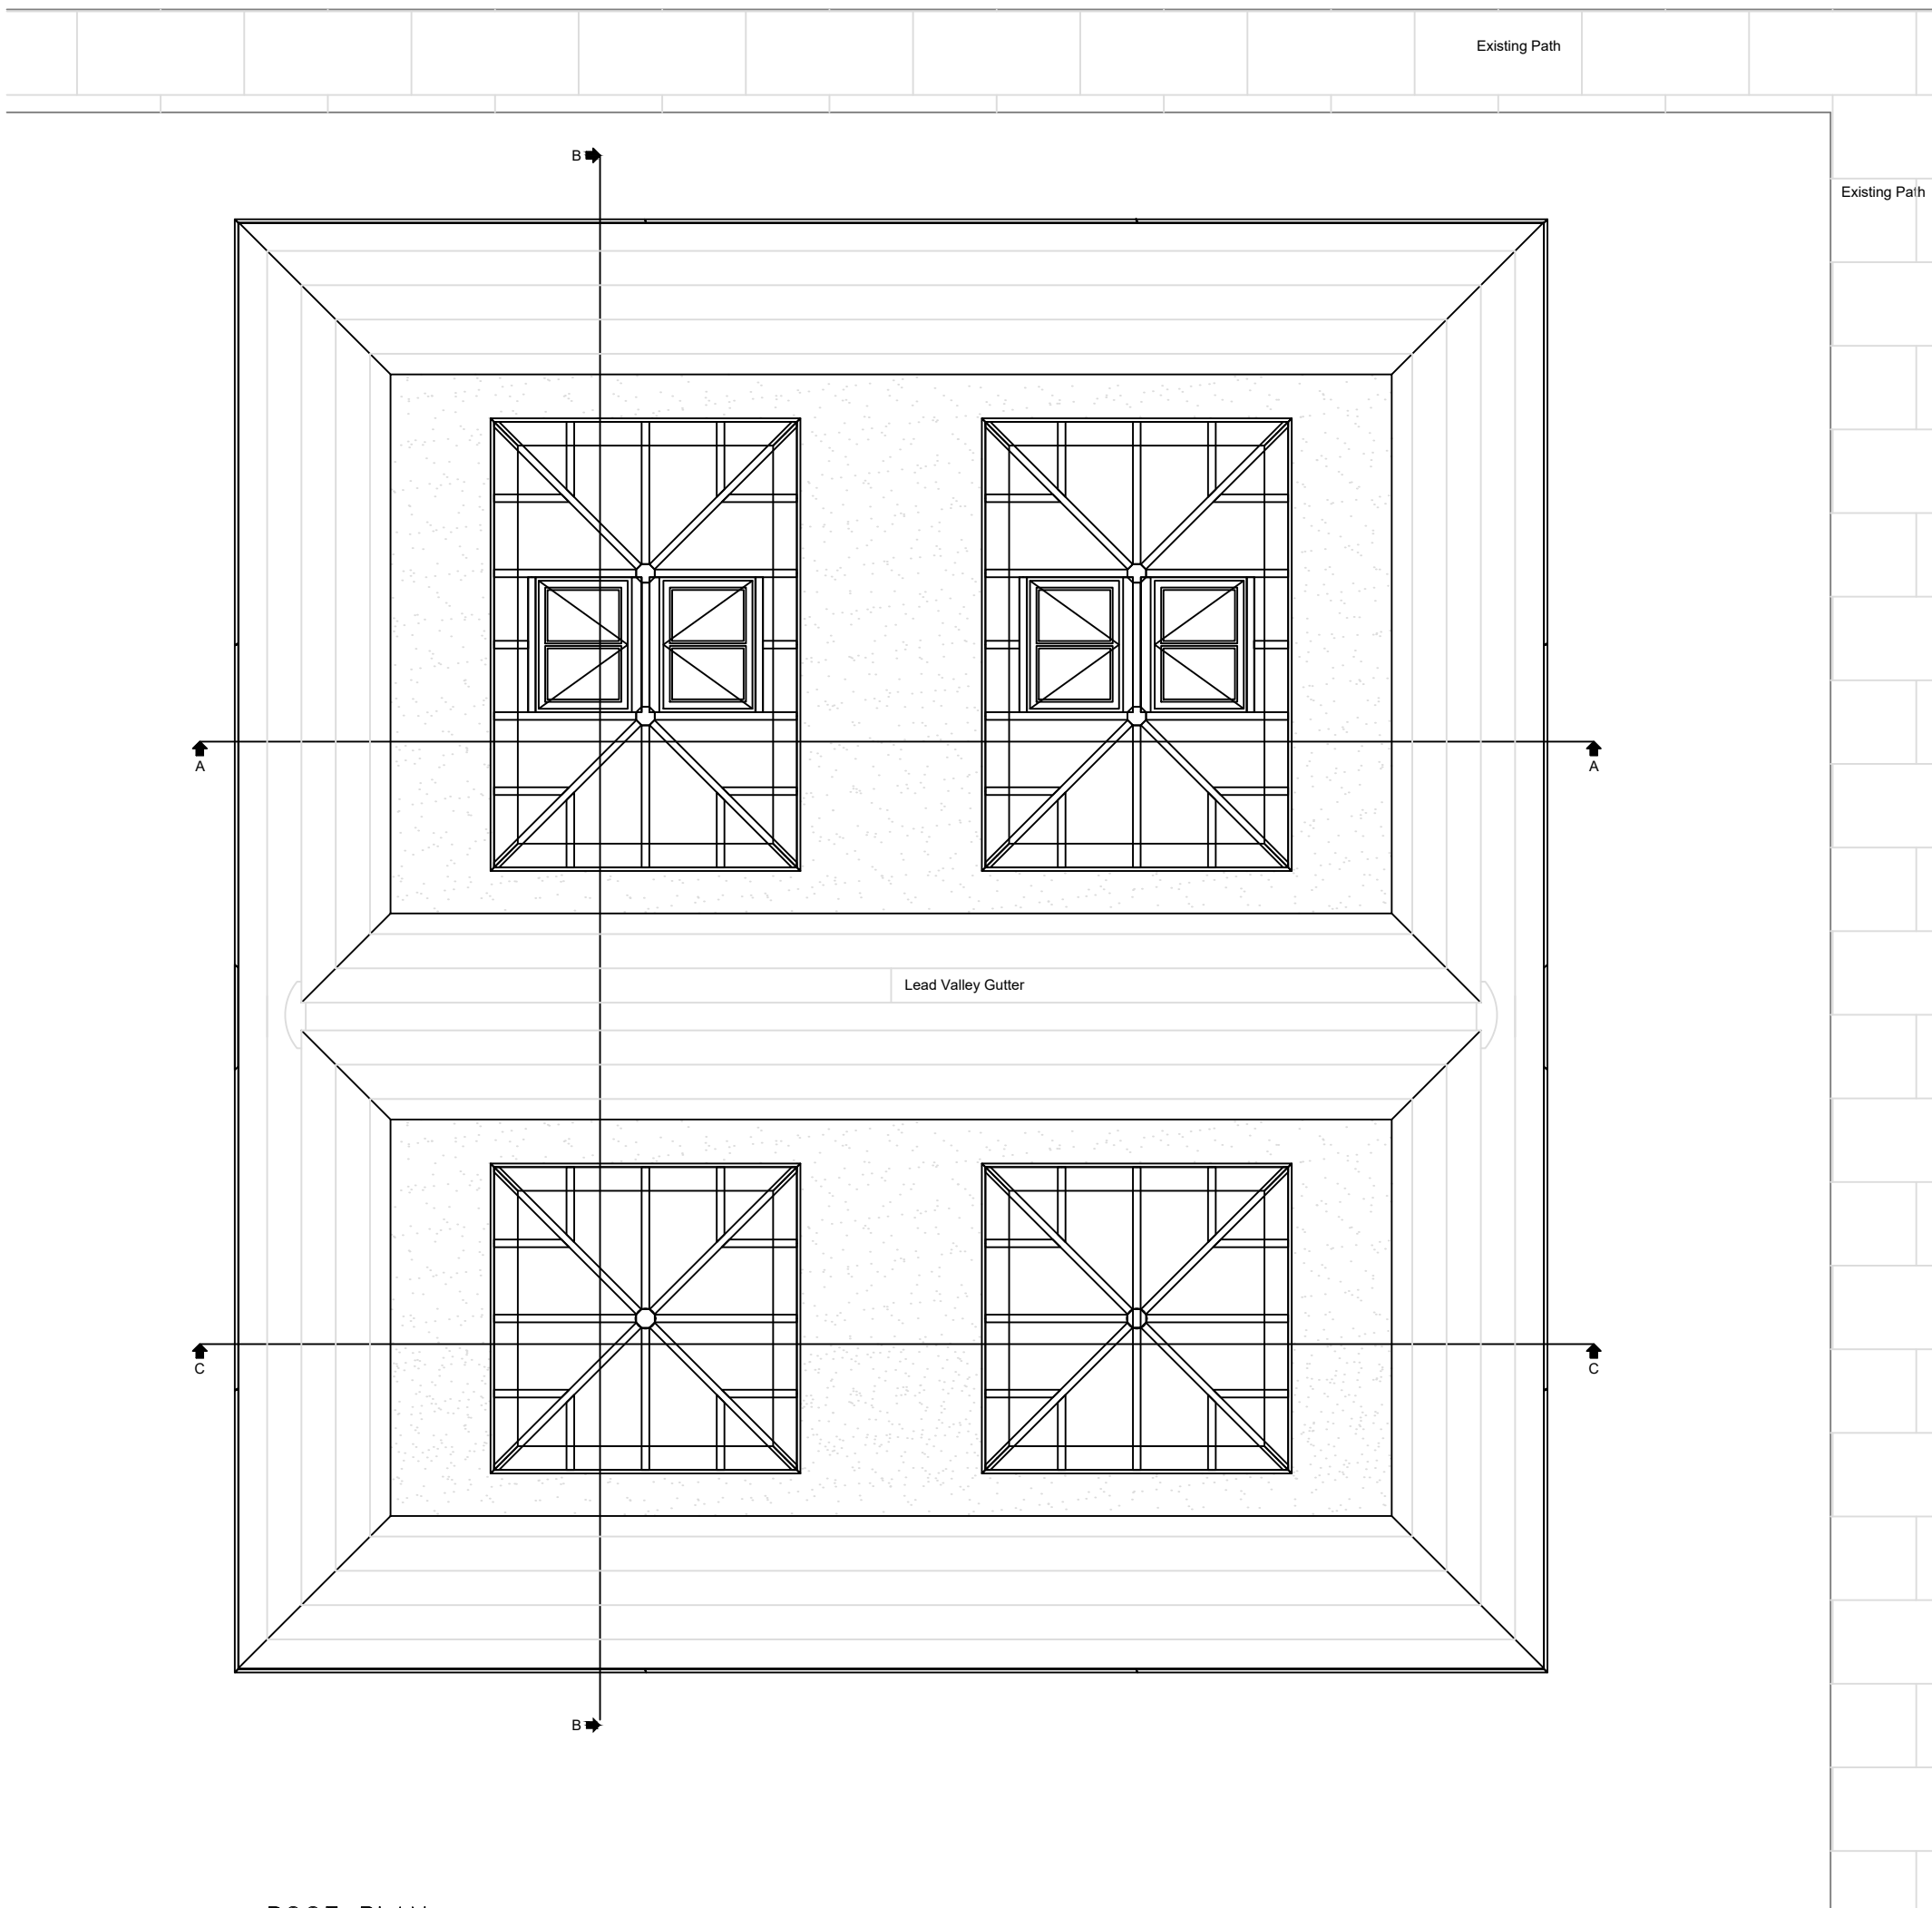
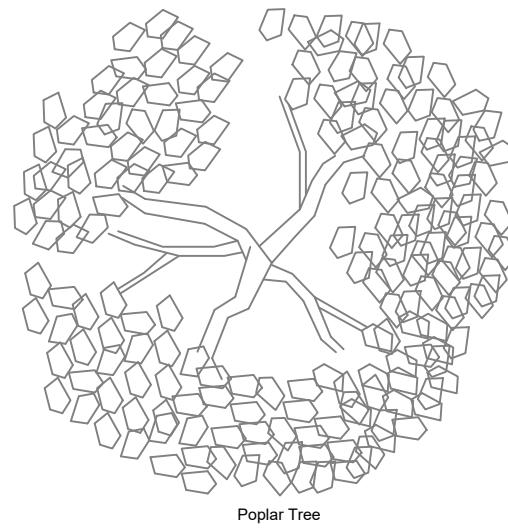
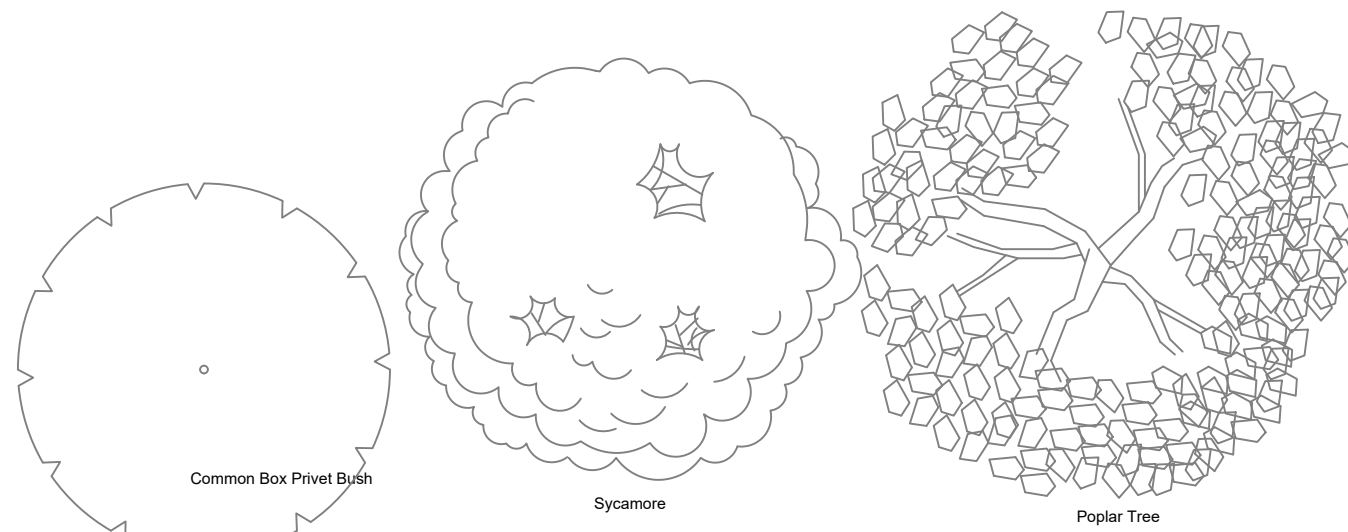
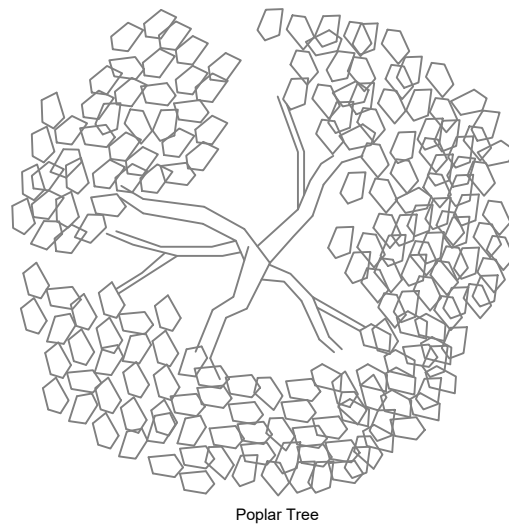



NOTES:
This drawing should not be scaled.
The contractor is to verify all dimensions and conditions on site and report any discrepancies to the Architect immediately.
This drawing is to be read in conjunction with all relevant documents and drawings
Copyright: Neil Tomlinson Architects 2025
www.ntarc.co.uk

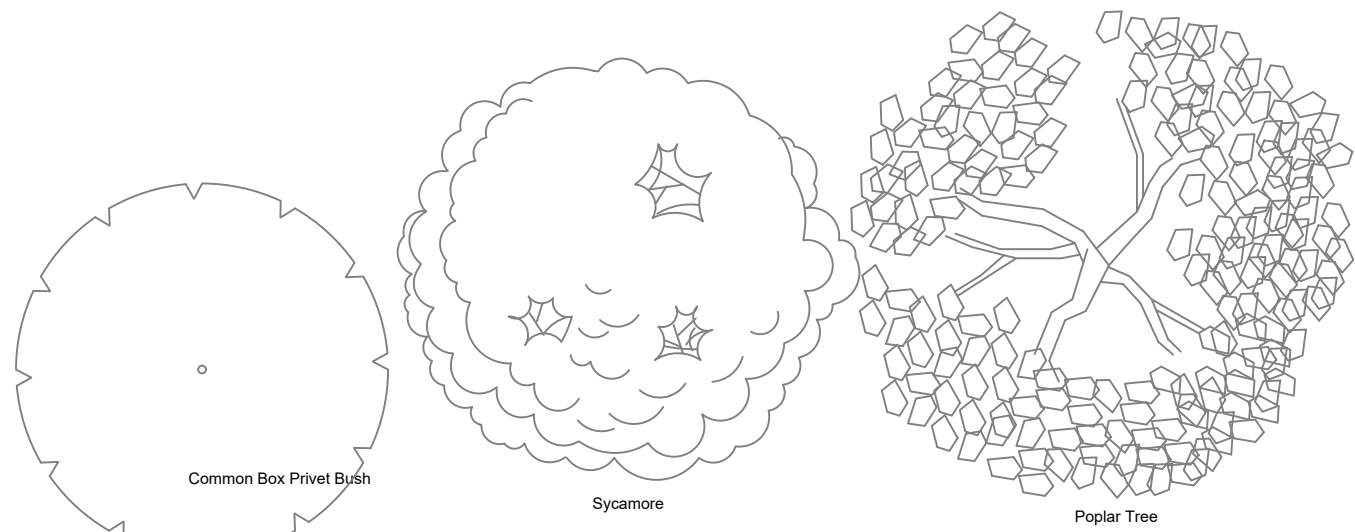

7 ALBERT COURT PRINCE CONSORT ROAD LONDON SW7 2BU

 

ROOF PLAN

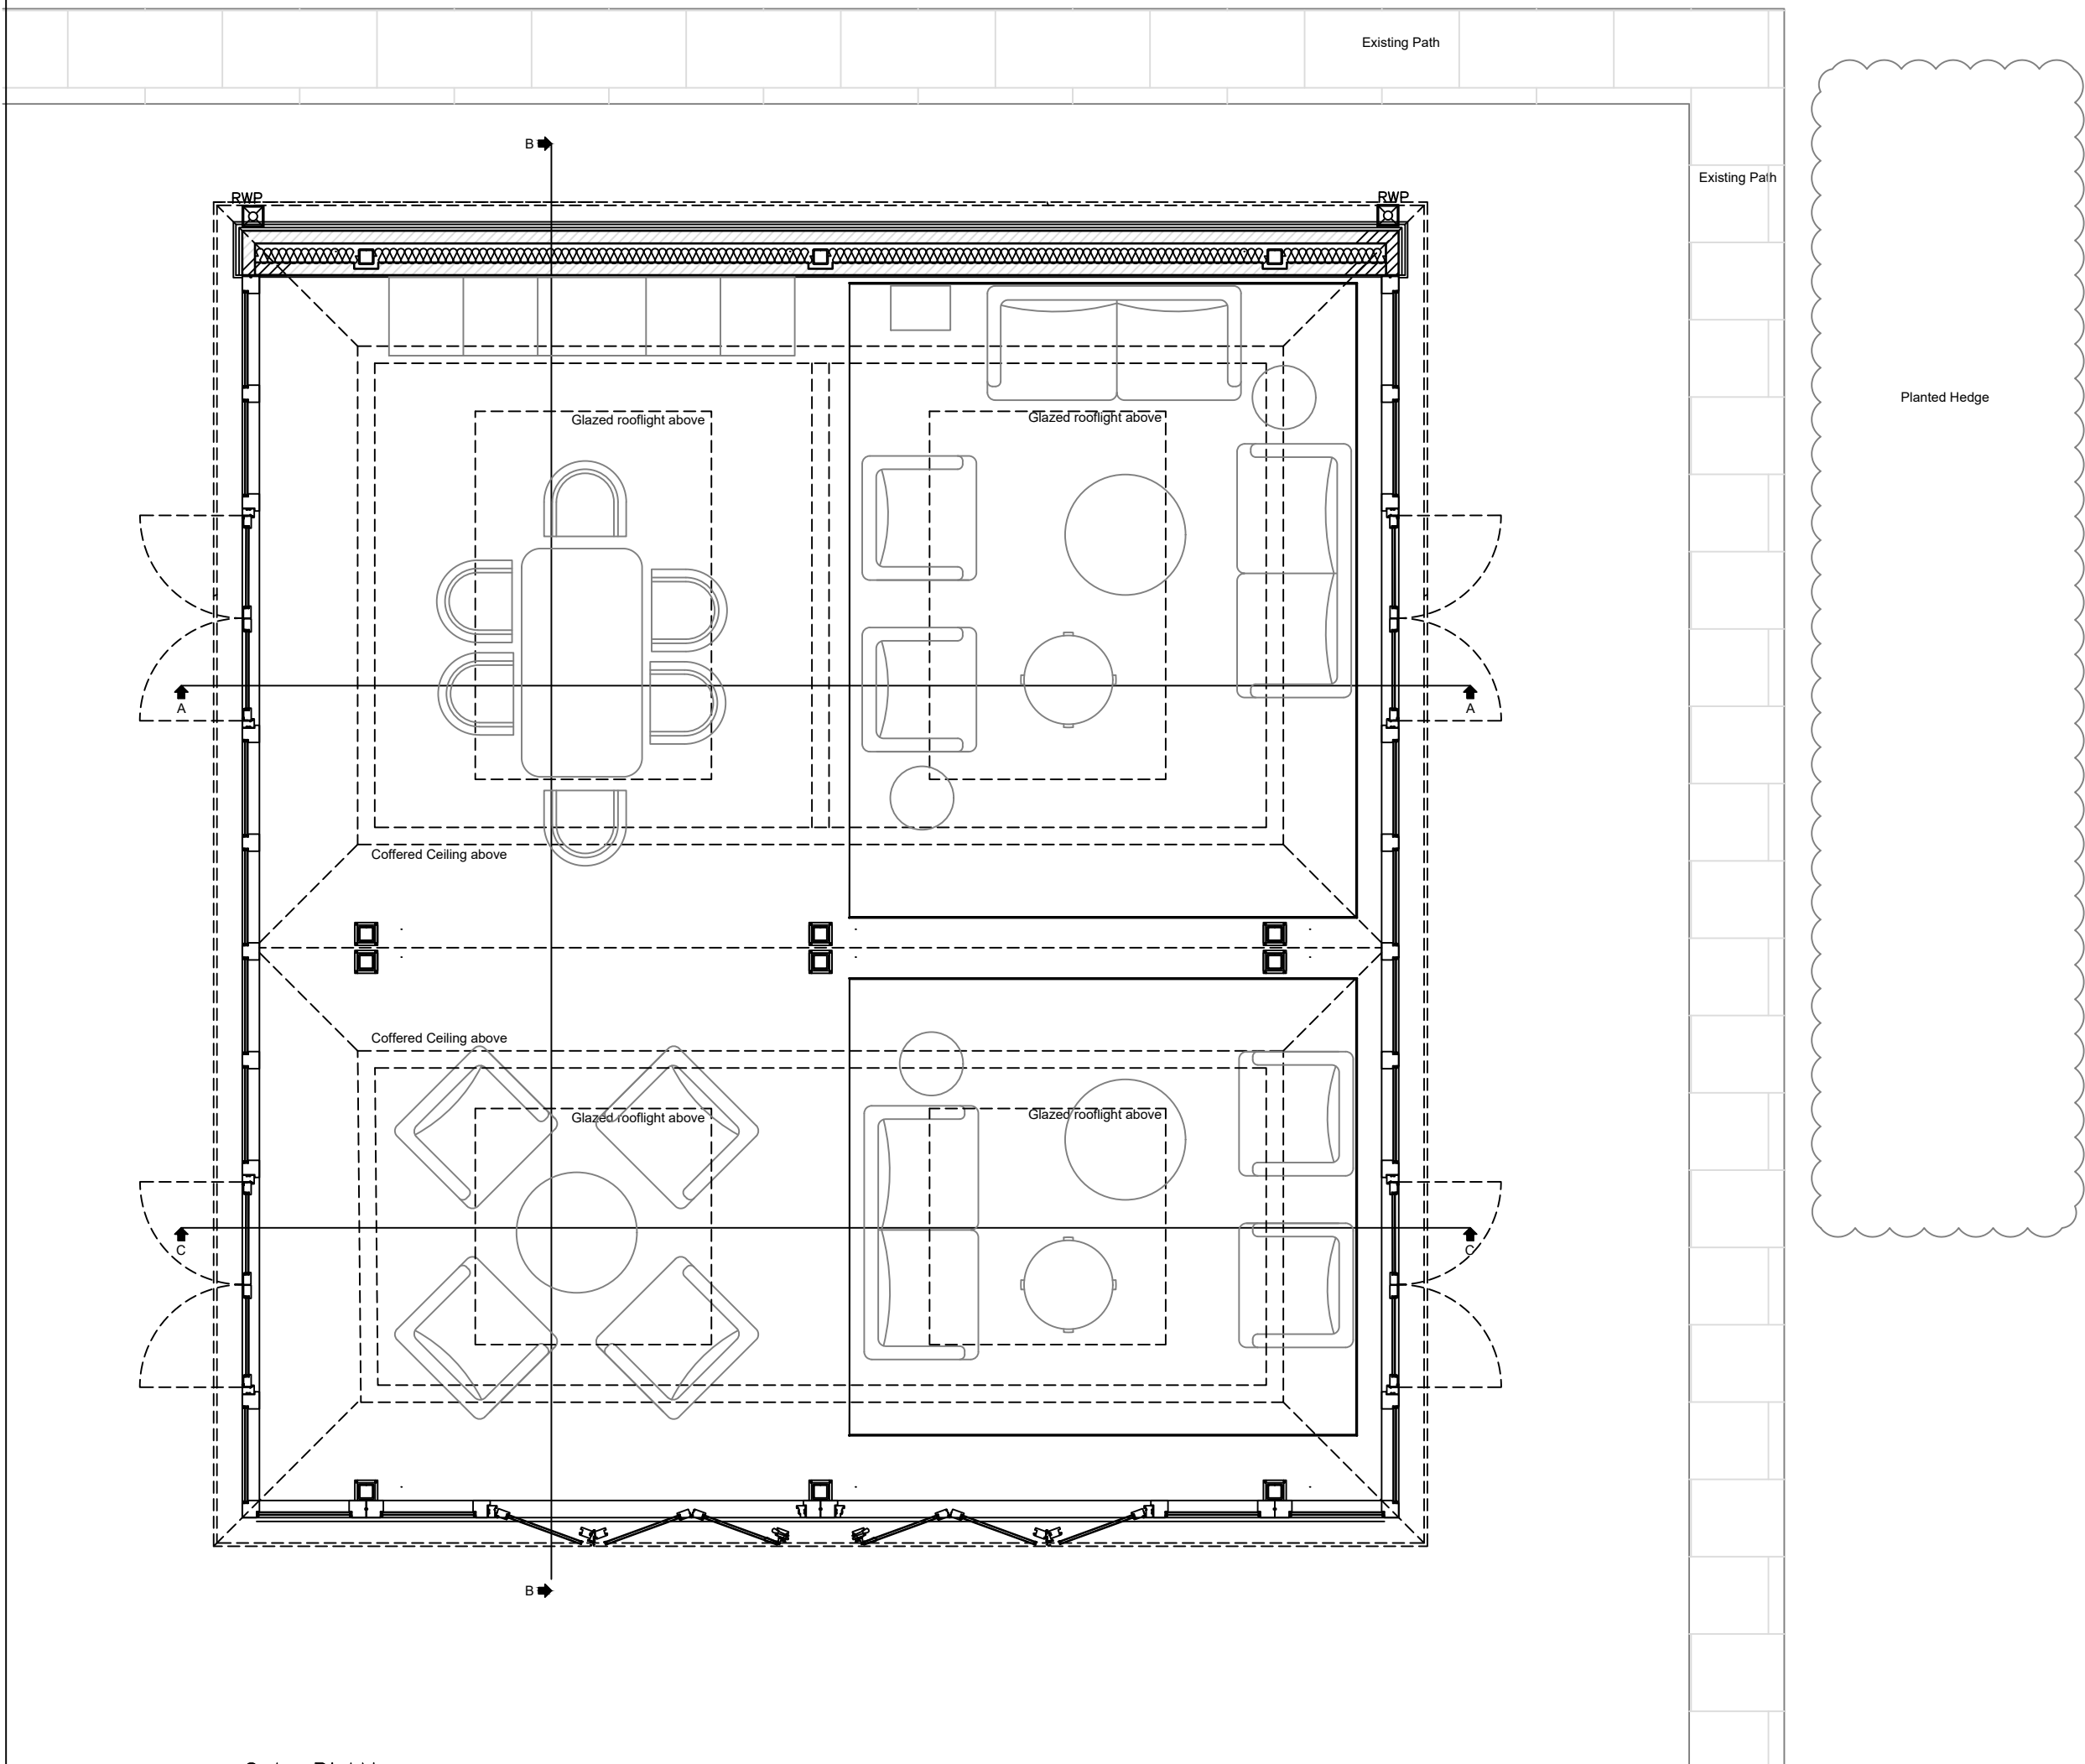

G.A. PLAN



REV	DATE	DESCRIPTION	DRN	CHKD

KEY PLAN:

NEIL TOMLINSON ARCHITECTS
TELEPHONE +44 (0)20 7089 5747
FACSIMILE +44 (0)20 7089 5748
EMAIL: INFO@NTARC.CO.UK
WWW.NTARC.CO.UK
27 BLACKFRIARS RD, SOUTH BANK, LONDON, SE1 8NY

DRAWING STATUS:
FOR PLANNING

CLIENT:
CHARLES KENDALL & PARTNERS

PROJECT:
CKG041 WARGRAVE MANOR

DATE: Aug 25 SCALE: 1/50@A1 DRAWN BY: DC CHECKED BY: NT

DRAWING TITLE:
SUMMER HOUSE EXTENSION
PROPOSED G.A. & ROOF
PLANS

DRAWING NUMBER: CKG041-20-FB-011 REVISION: