

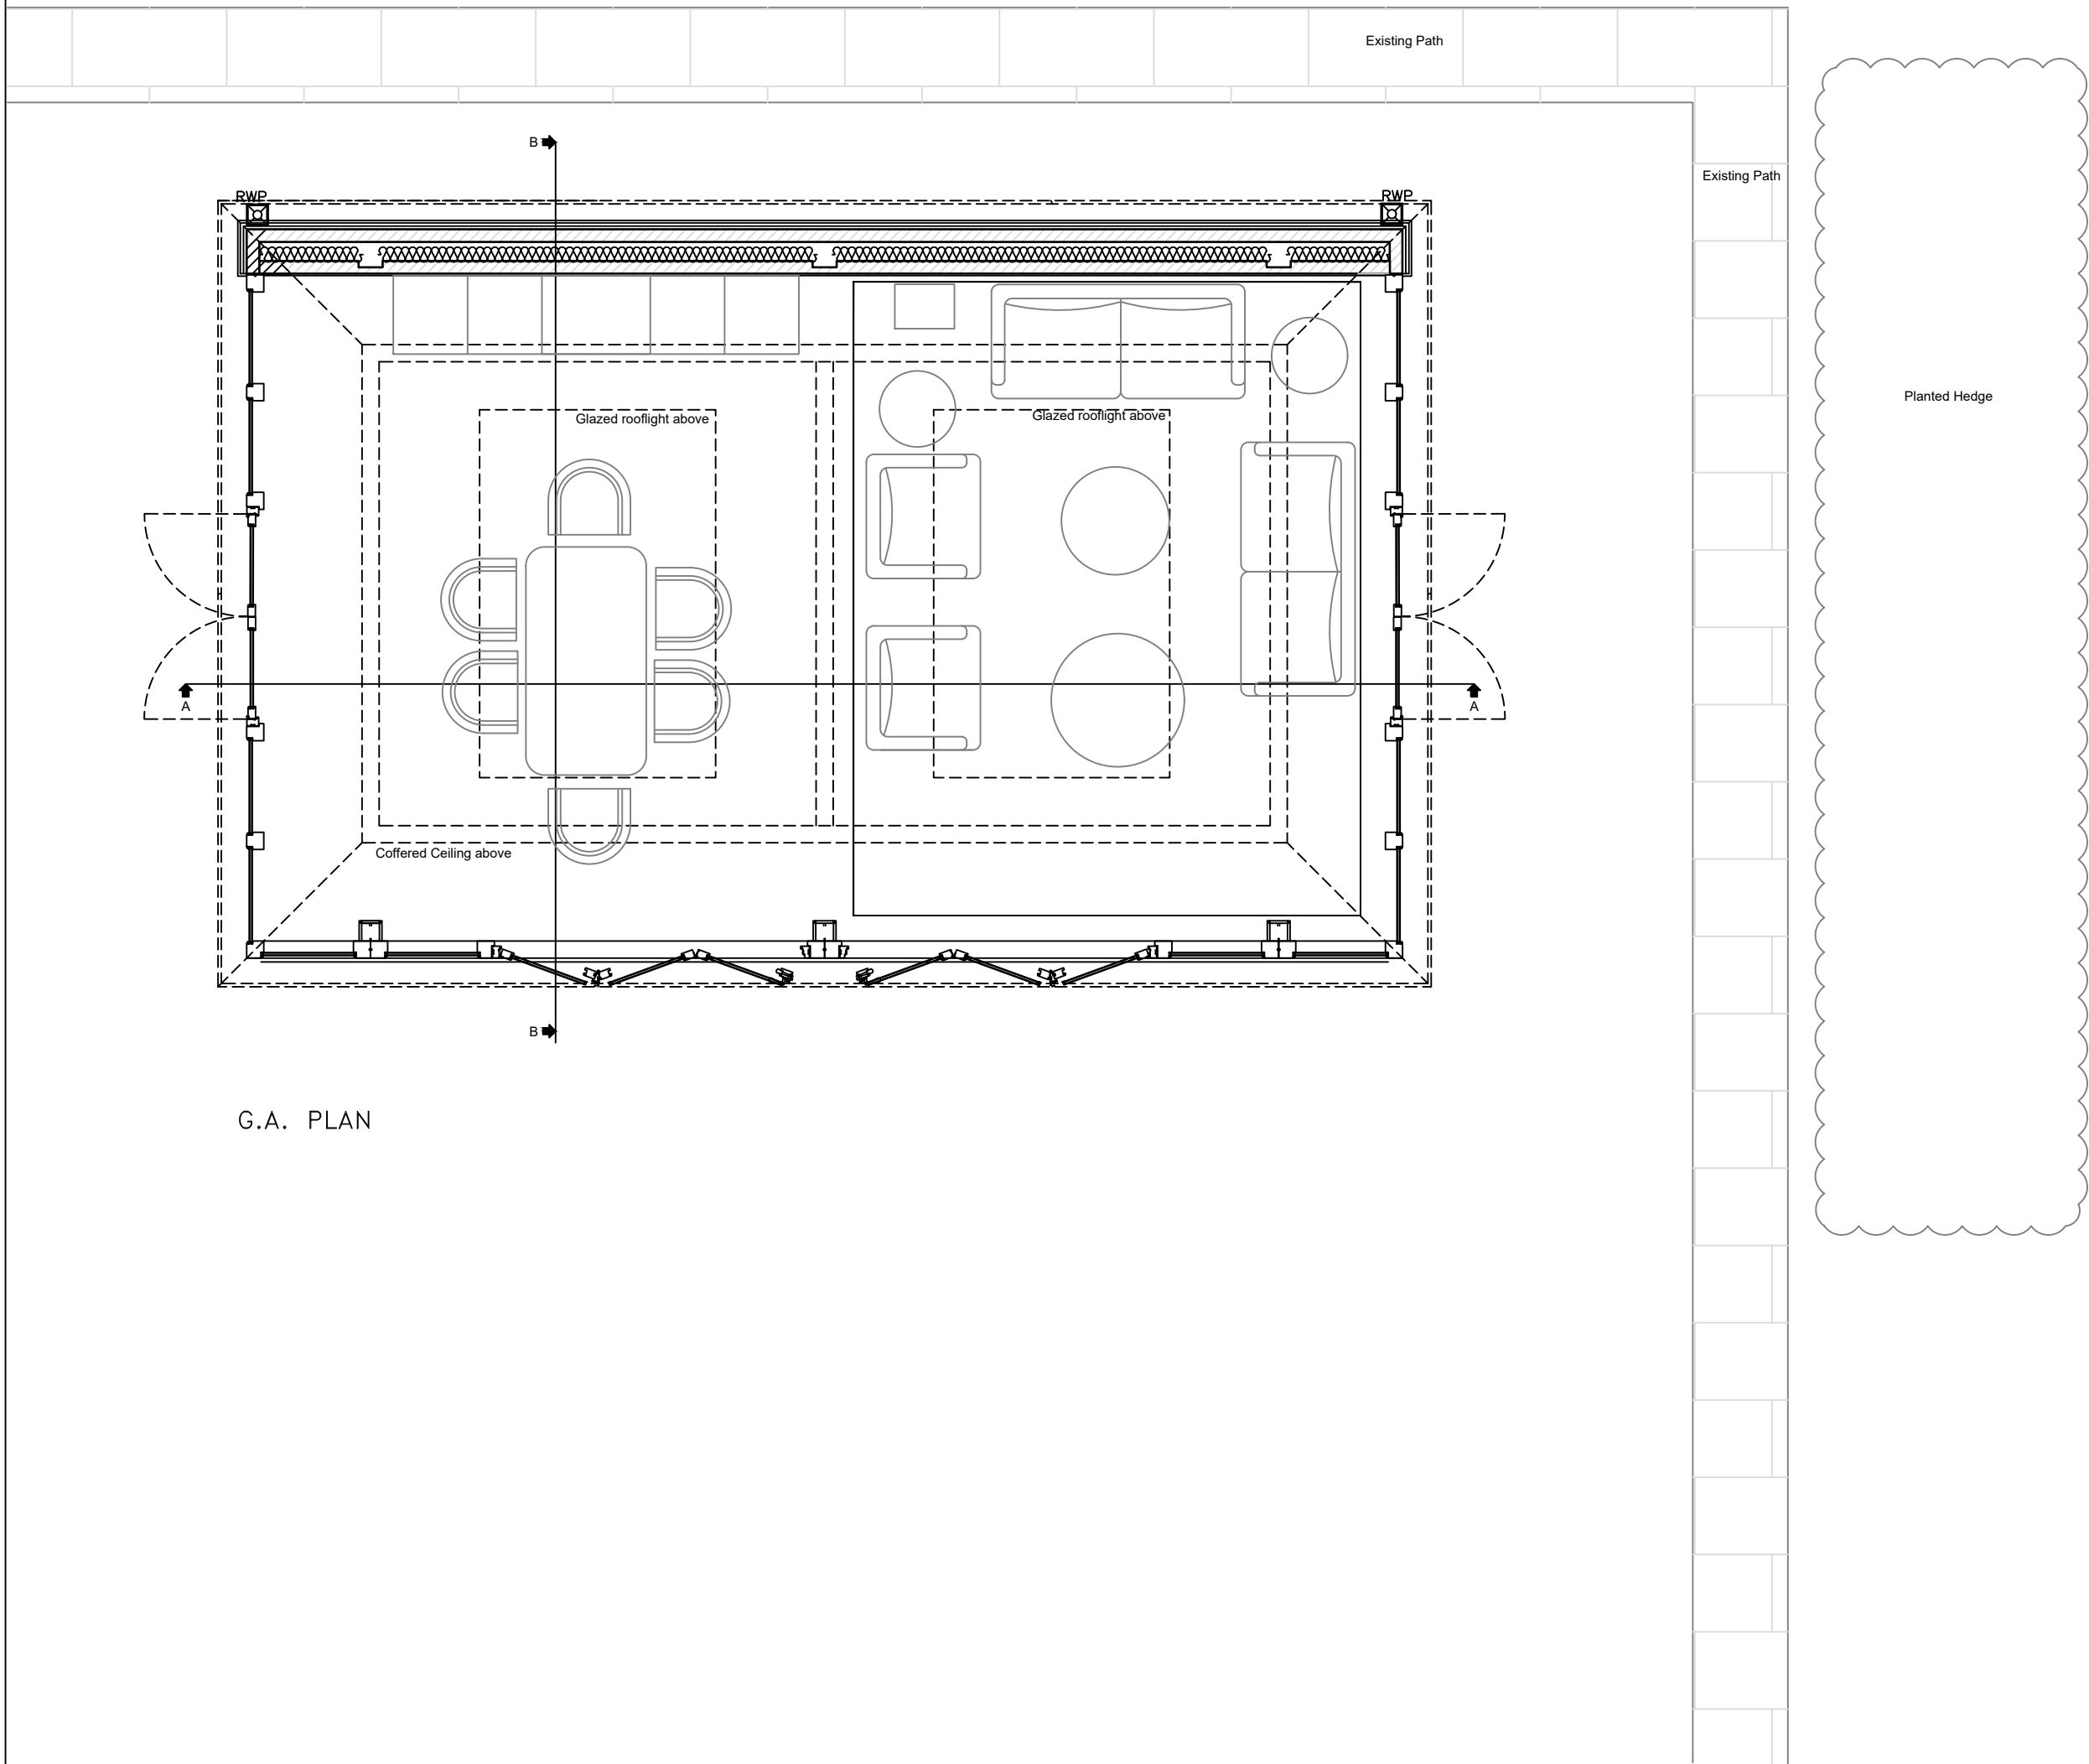
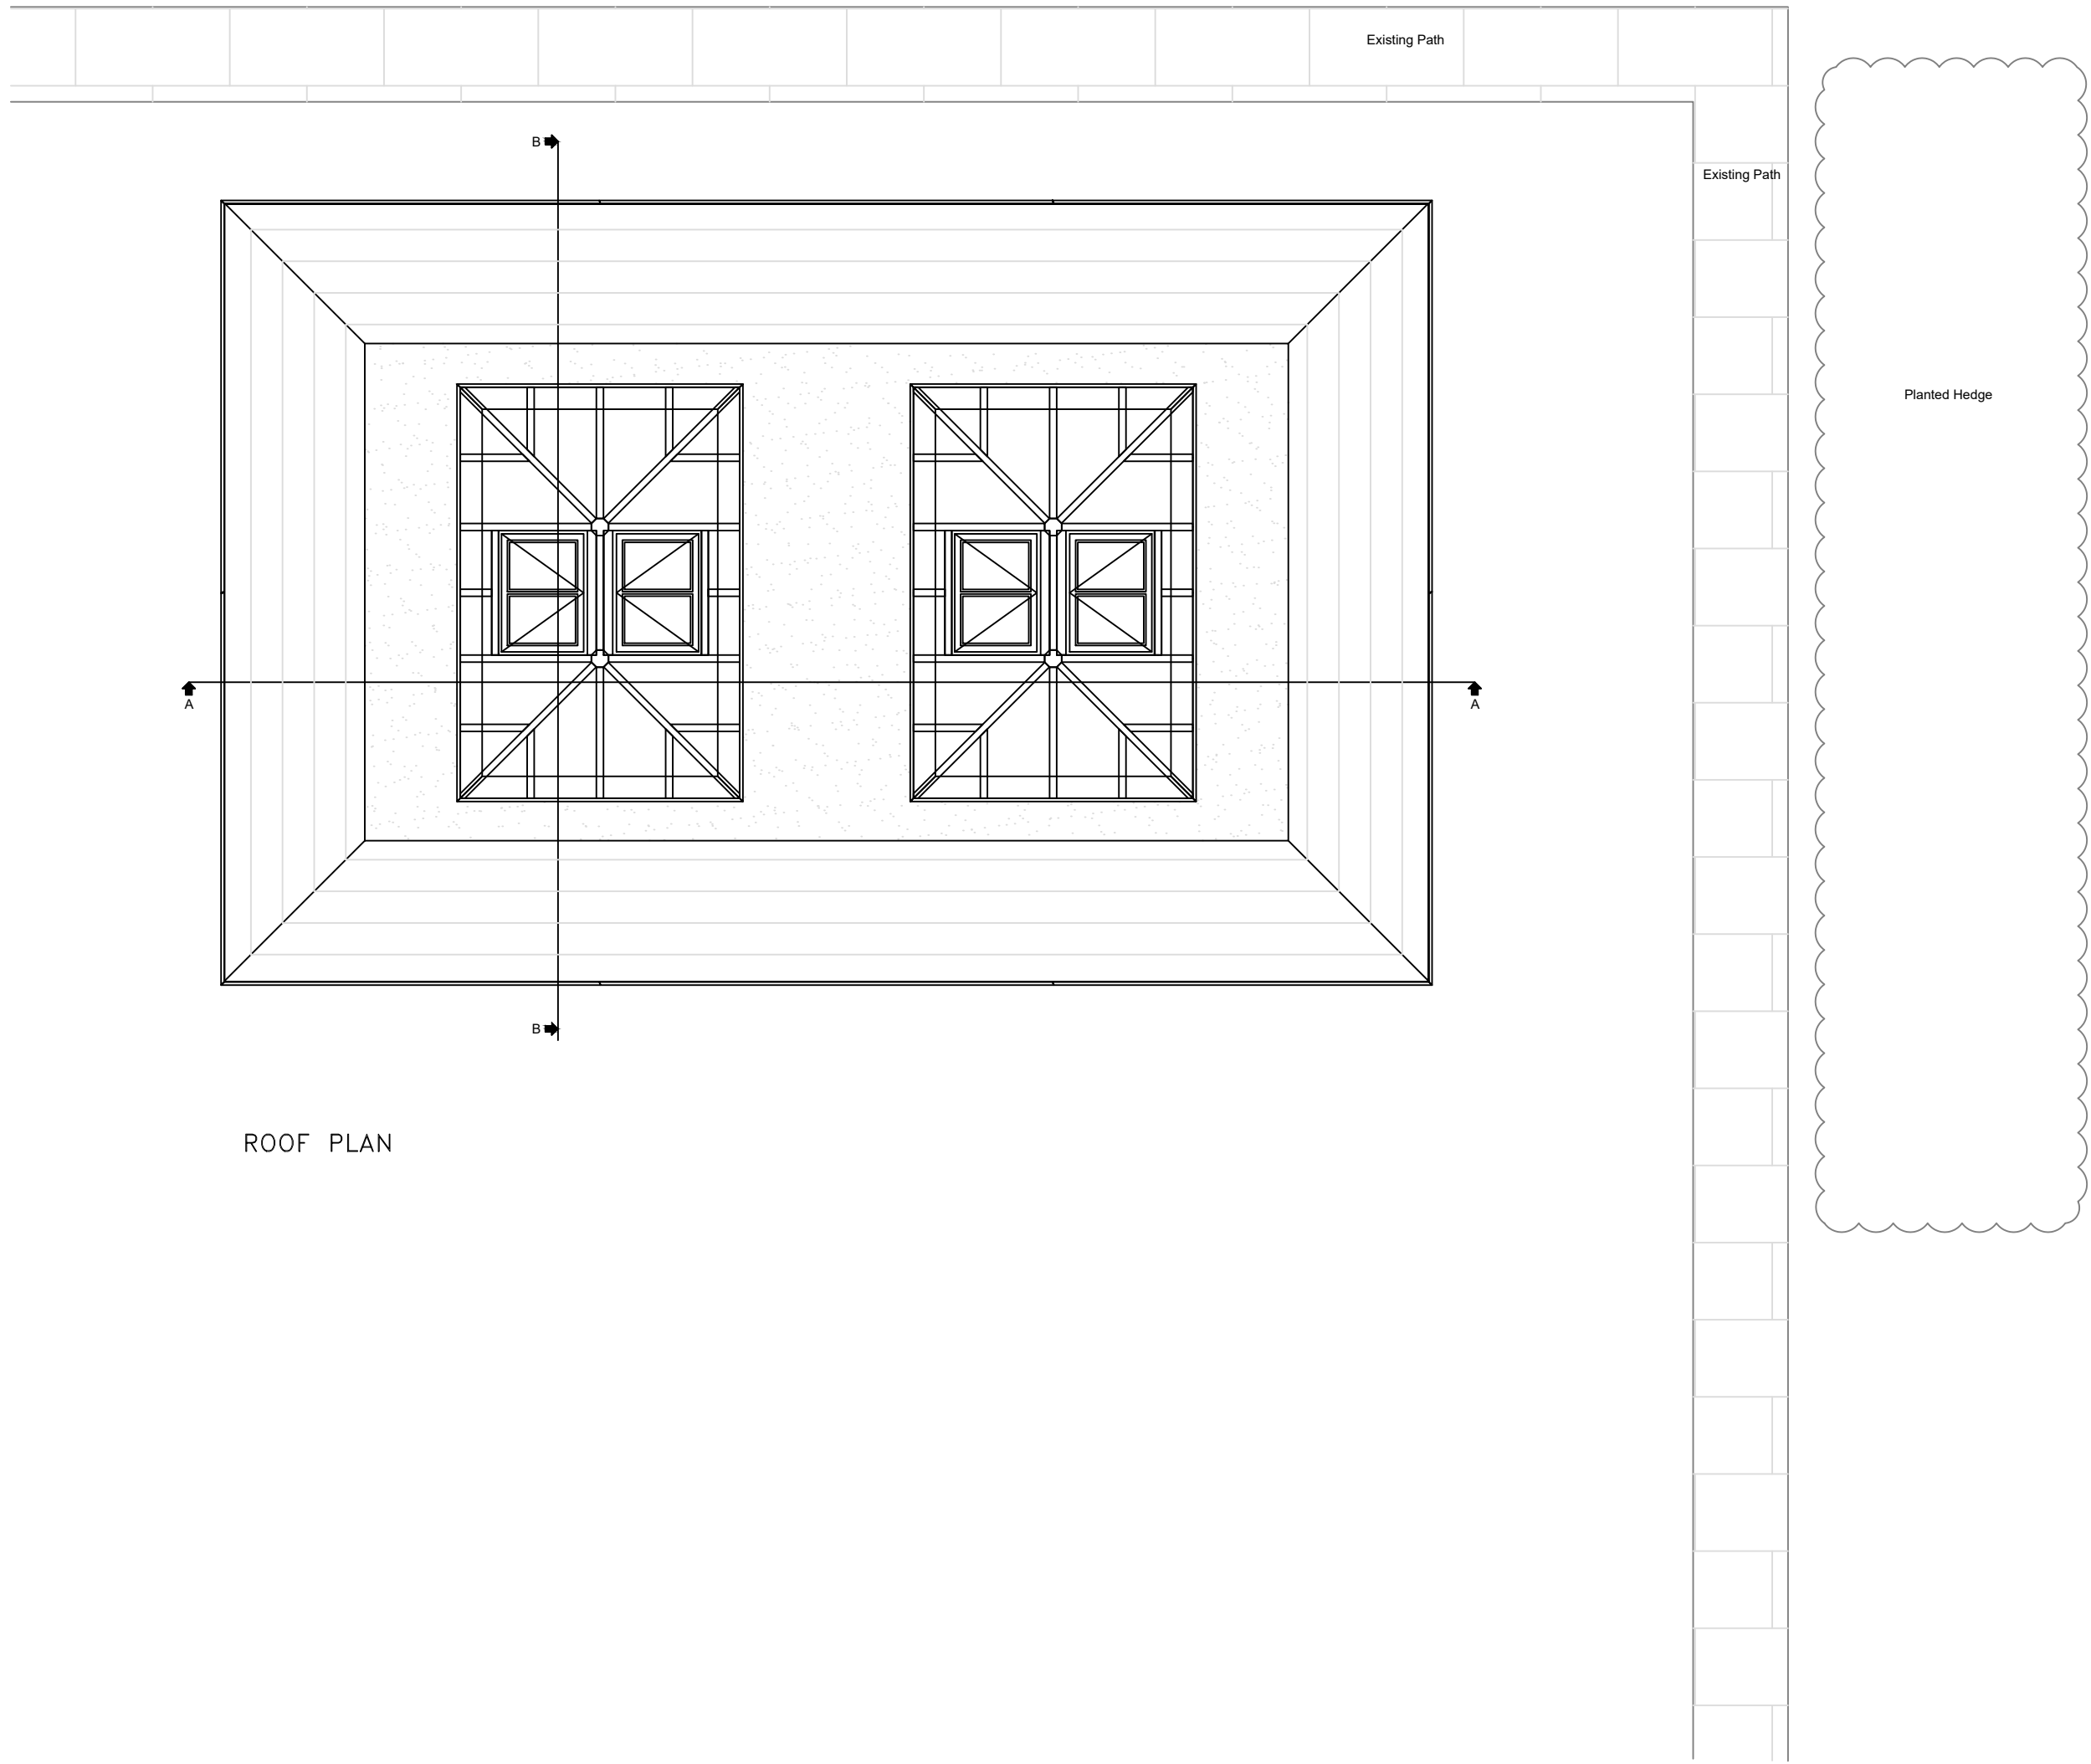
 


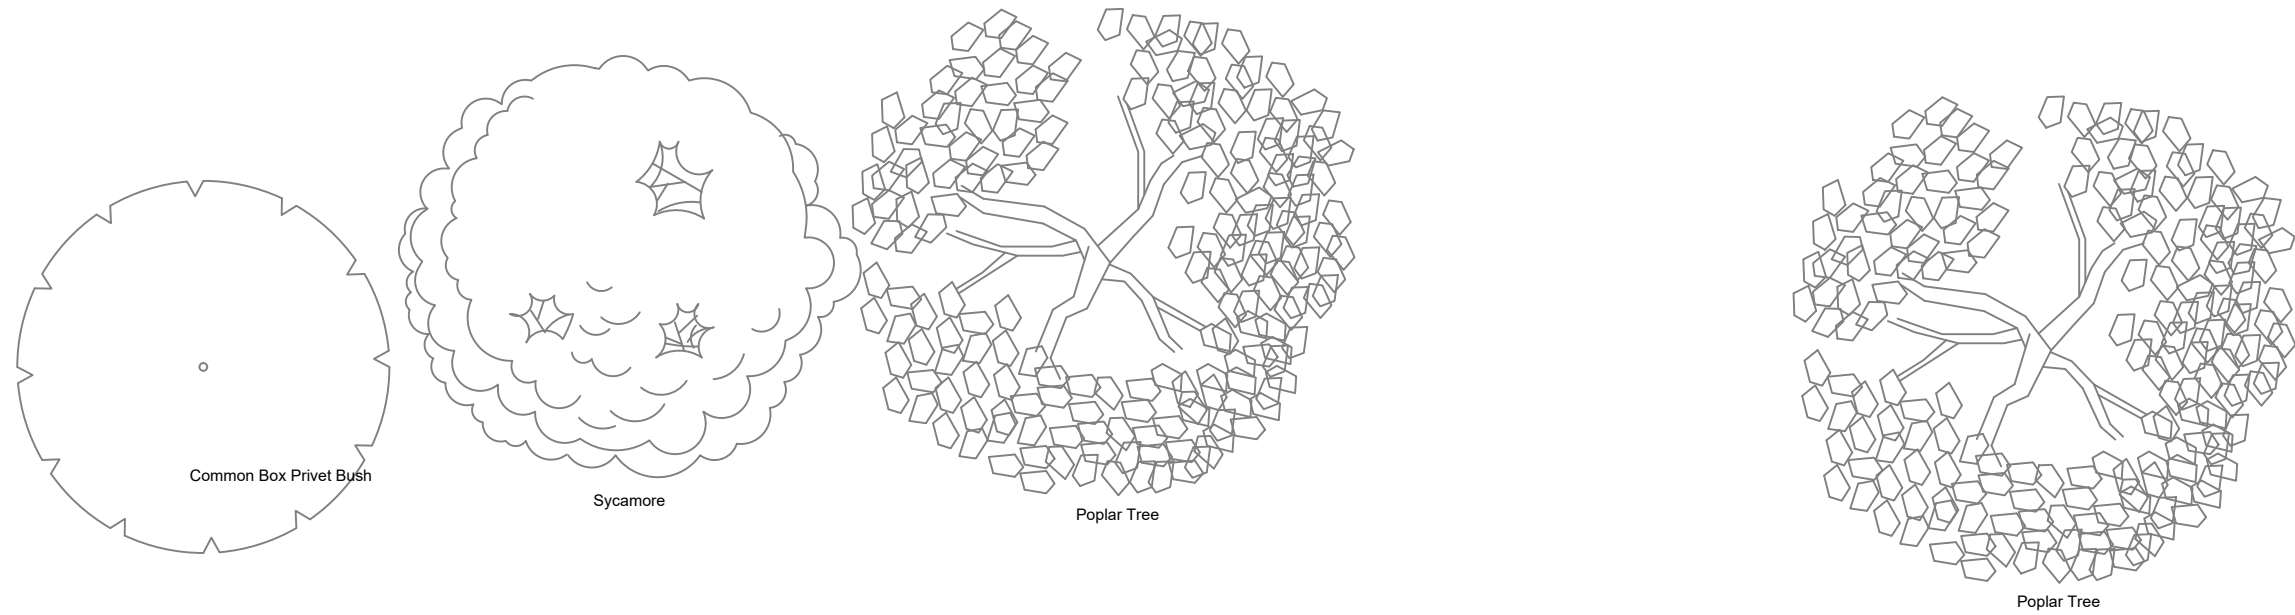

NOTES:
 This drawing should not be scaled.
 The contractor is to verify all dimensions and conditions on site and report any discrepancies to the Architect immediately.
 This drawing is to be read in conjunction with all relevant documents and drawings
 Copyright: Neil Tomlinson Architects 2025©
 www.ntarc.co.uk

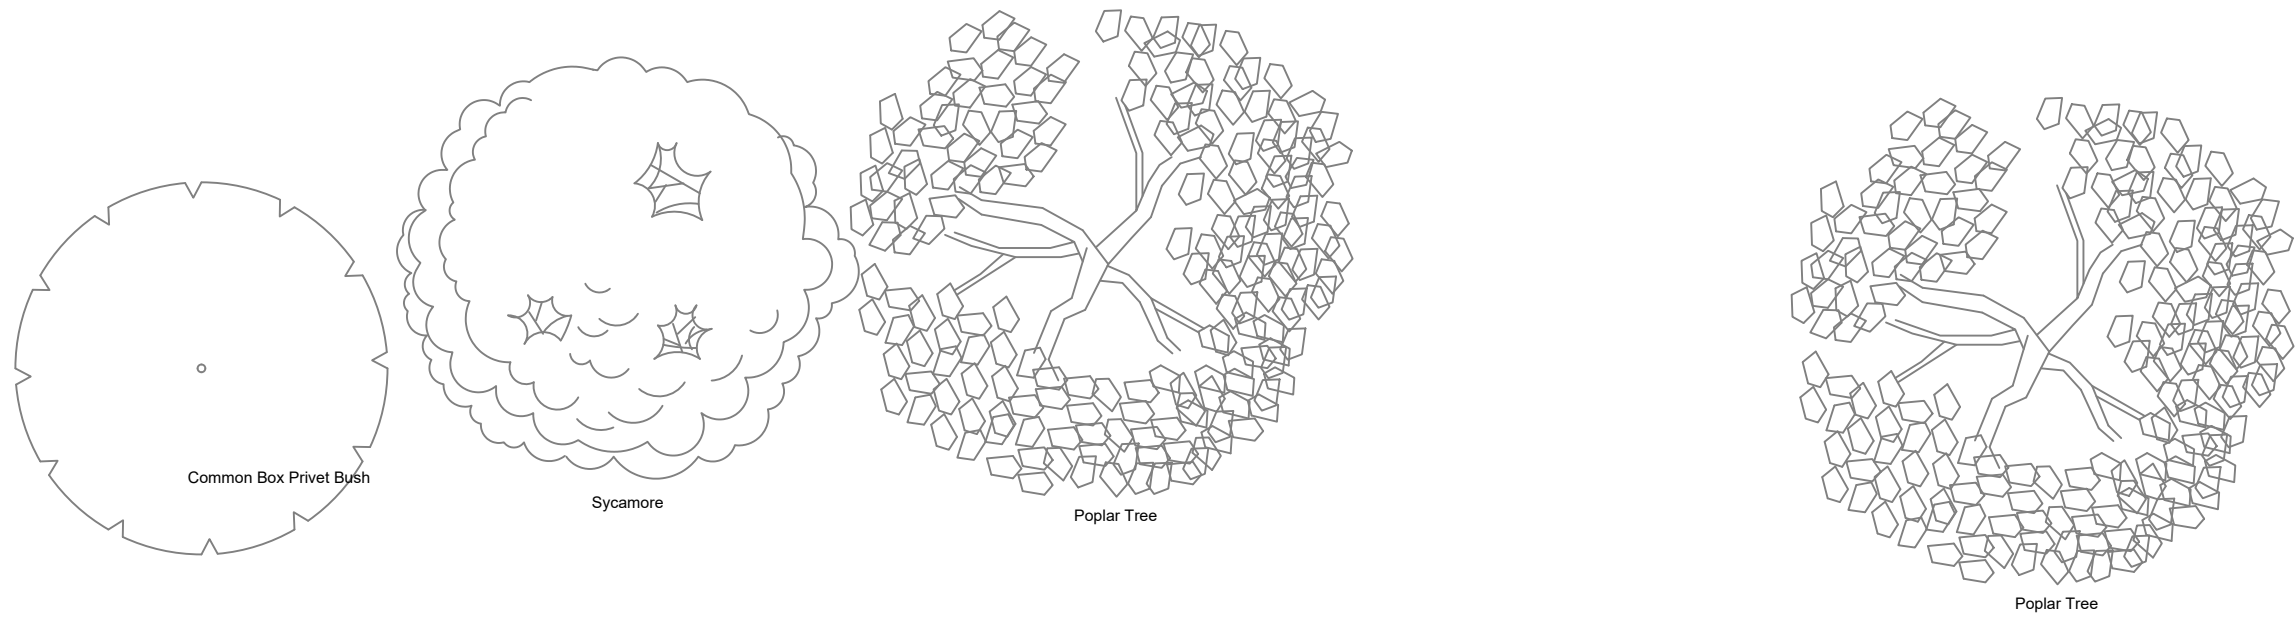

7 ALBERT COURT PRINCE CONSORT ROAD LONDON SW7 2BU

REV	DATE	DESCRIPTION	DRN	CHK'D

KEY PLAN:

NEIL TOMLINSON ARCHITECTS
 TELEPHONE +44 (0)20 7089 5747
 FACSIMILE +44 (0)20 7089 5748
 EMAIL INFO@NTARC.CO.UK
 WWW.NTARC.CO.UK
 27 BLACKFRIARS RD, SOUTH BANK, LONDON, SE1 8NY

DRAWING STATUS:
FOR PLANNING

CLIENT:
CHARLES KENDALL & PARTNERS

PROJECT:
CKG041 WARGRAVE MANOR

DATE: **Aug 25** SCALE: **1/50@A1** DRAWN BY: **DC** CHECKED BY: **NT**

DRAWING TITLE:
EXISTING G.A. & ROOF PLANS

CONFIDENTIAL

DRAWING NUMBER: **CKG041-20-FB-001** REVISION: