



Front garden cleared to retain a minimum of 3no off street parking bays

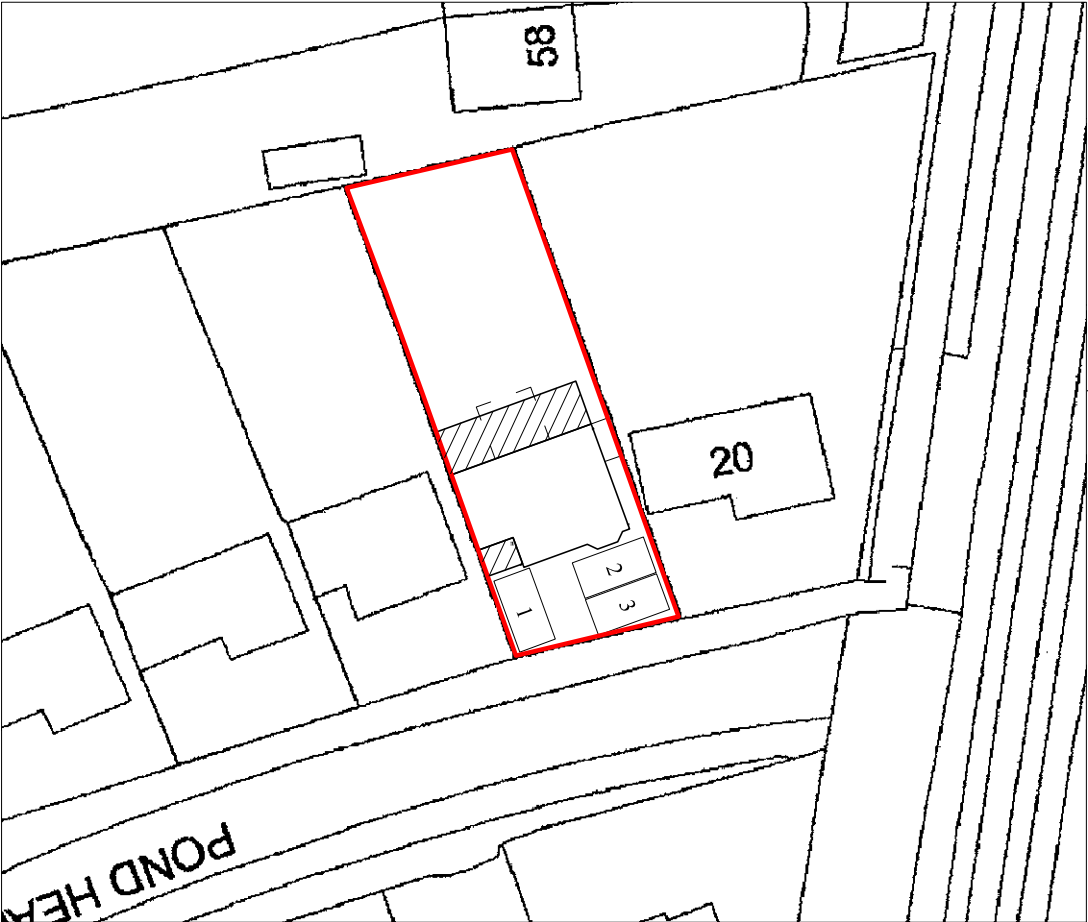

Site plan  
(1:500)

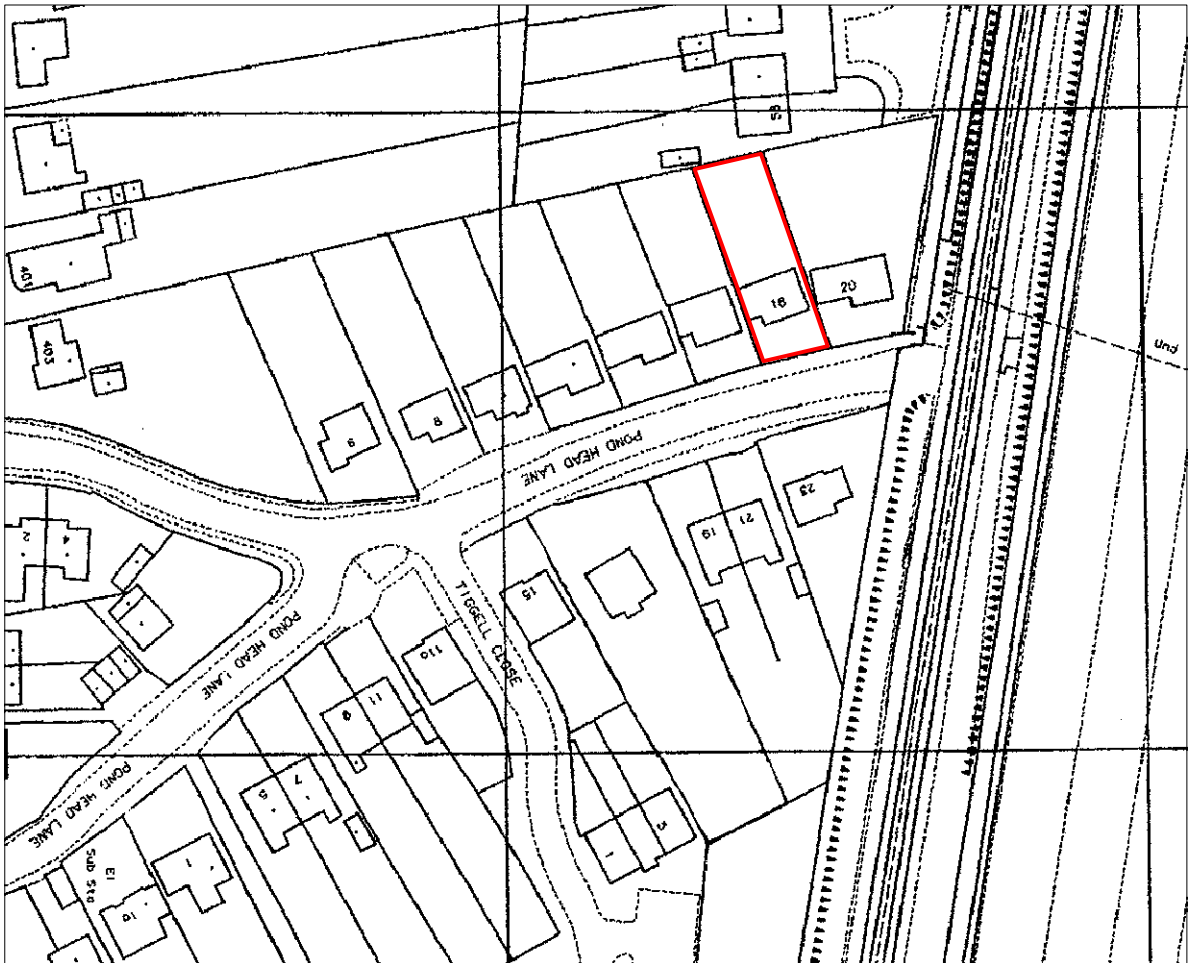

Location plan  
(1:1250)

## GARY PEARCE & ASSOCIATES

Architectural, Planning & Development consultants

55 Butts Hill Road, Woodley, Reading, Berkshire,  
RG5 4NJ

Tel: 07778 338719

Email: gary.pearce.associates@gmail.com

Client: Mr & Mrs Chambers

Address: 18 Pond Head Lane  
Earley, Reading  
RG6 7ET

Prop. Proposed extension and alterations

Title: Site & Location plans

October 2025

Scale: 1:500 / 1:1250

DWG no. GP-2509-B-1

(c) Crown copyright and database rights 2024 AC000085023  
Reproduction in part or whole is prohibited without permission  
of Ordnance Survey

Scale bar @1:1250 (original A3)



Scale bar @1:500 (original A3)

