


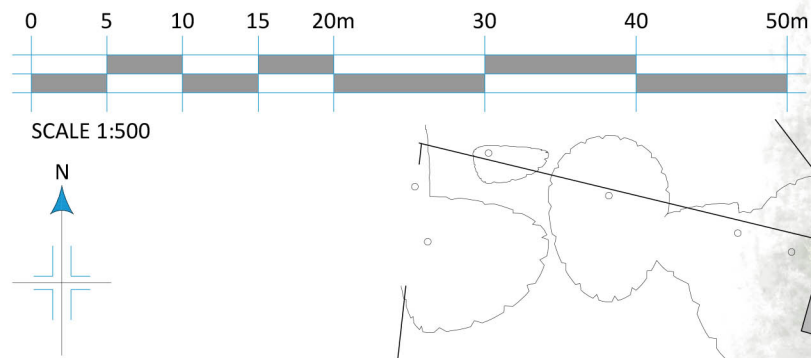

- LEGEND:-
- EXISTING BOUNDARY LINE
 - TREES TO BE RETAINED
 - INDICATIVE PROPOSED PLANTING



ORDNANCE SURVEY (C) CROWN COPYRIGHT 2021. ALL RIGHTS RESERVED. LICENCE NUMBER 100022432

REV.	DATE	REVISIONS:
A	28.11.25	VOLUME REDUCED IN LINE WITH OFFICER COMMENTS
B	30.01.26	MINOR AMENDMENTS MADE
C	24.04.26	SCALE AMENDED AS REQUESTED

REV.	DATE	REVISIONS:

CLIENT: MR & MRS R WESTELL

SCALE: 1:500 (A3 ORIGINAL)

DRAWN: BM

DATE: SEPT' 25

NUMBER:

24 - F1297

PROJECT: THE OLD THATCH, LOWER SANDHURST, ROAD, FINCHAMPSTEAD, BERKSHIRE, RG40 3TH

DRAWING: COLOURED SITE PLAN

DRAWING NO:

200

REVISION:

C

20-NEW
:Architecture
:Technical
:Vision

+44 (0) 1344 513514
admin@2020architecture.co.uk
www.2020architecture.co.uk
Old Boundary House, London Road, Sunningdale, Berkshire, SL5 0DJ

© COPYRIGHT EXISTS ON THE DESIGNS AND INFORMATION SHOWN ON THIS DRAWING.
This drawing may be scaled or cross referenced to the scale bar for planning application purposes only. Do not scale for any other purpose, use figured dimensions only. Subject to site survey and all necessary consents.
All dimensions to be checked by user and any discrepancies, errors or omissions to be reported to Twenty20 Architecture Ltd before work commences. This drawing is to be read in conjunction with all other relevant materials.