


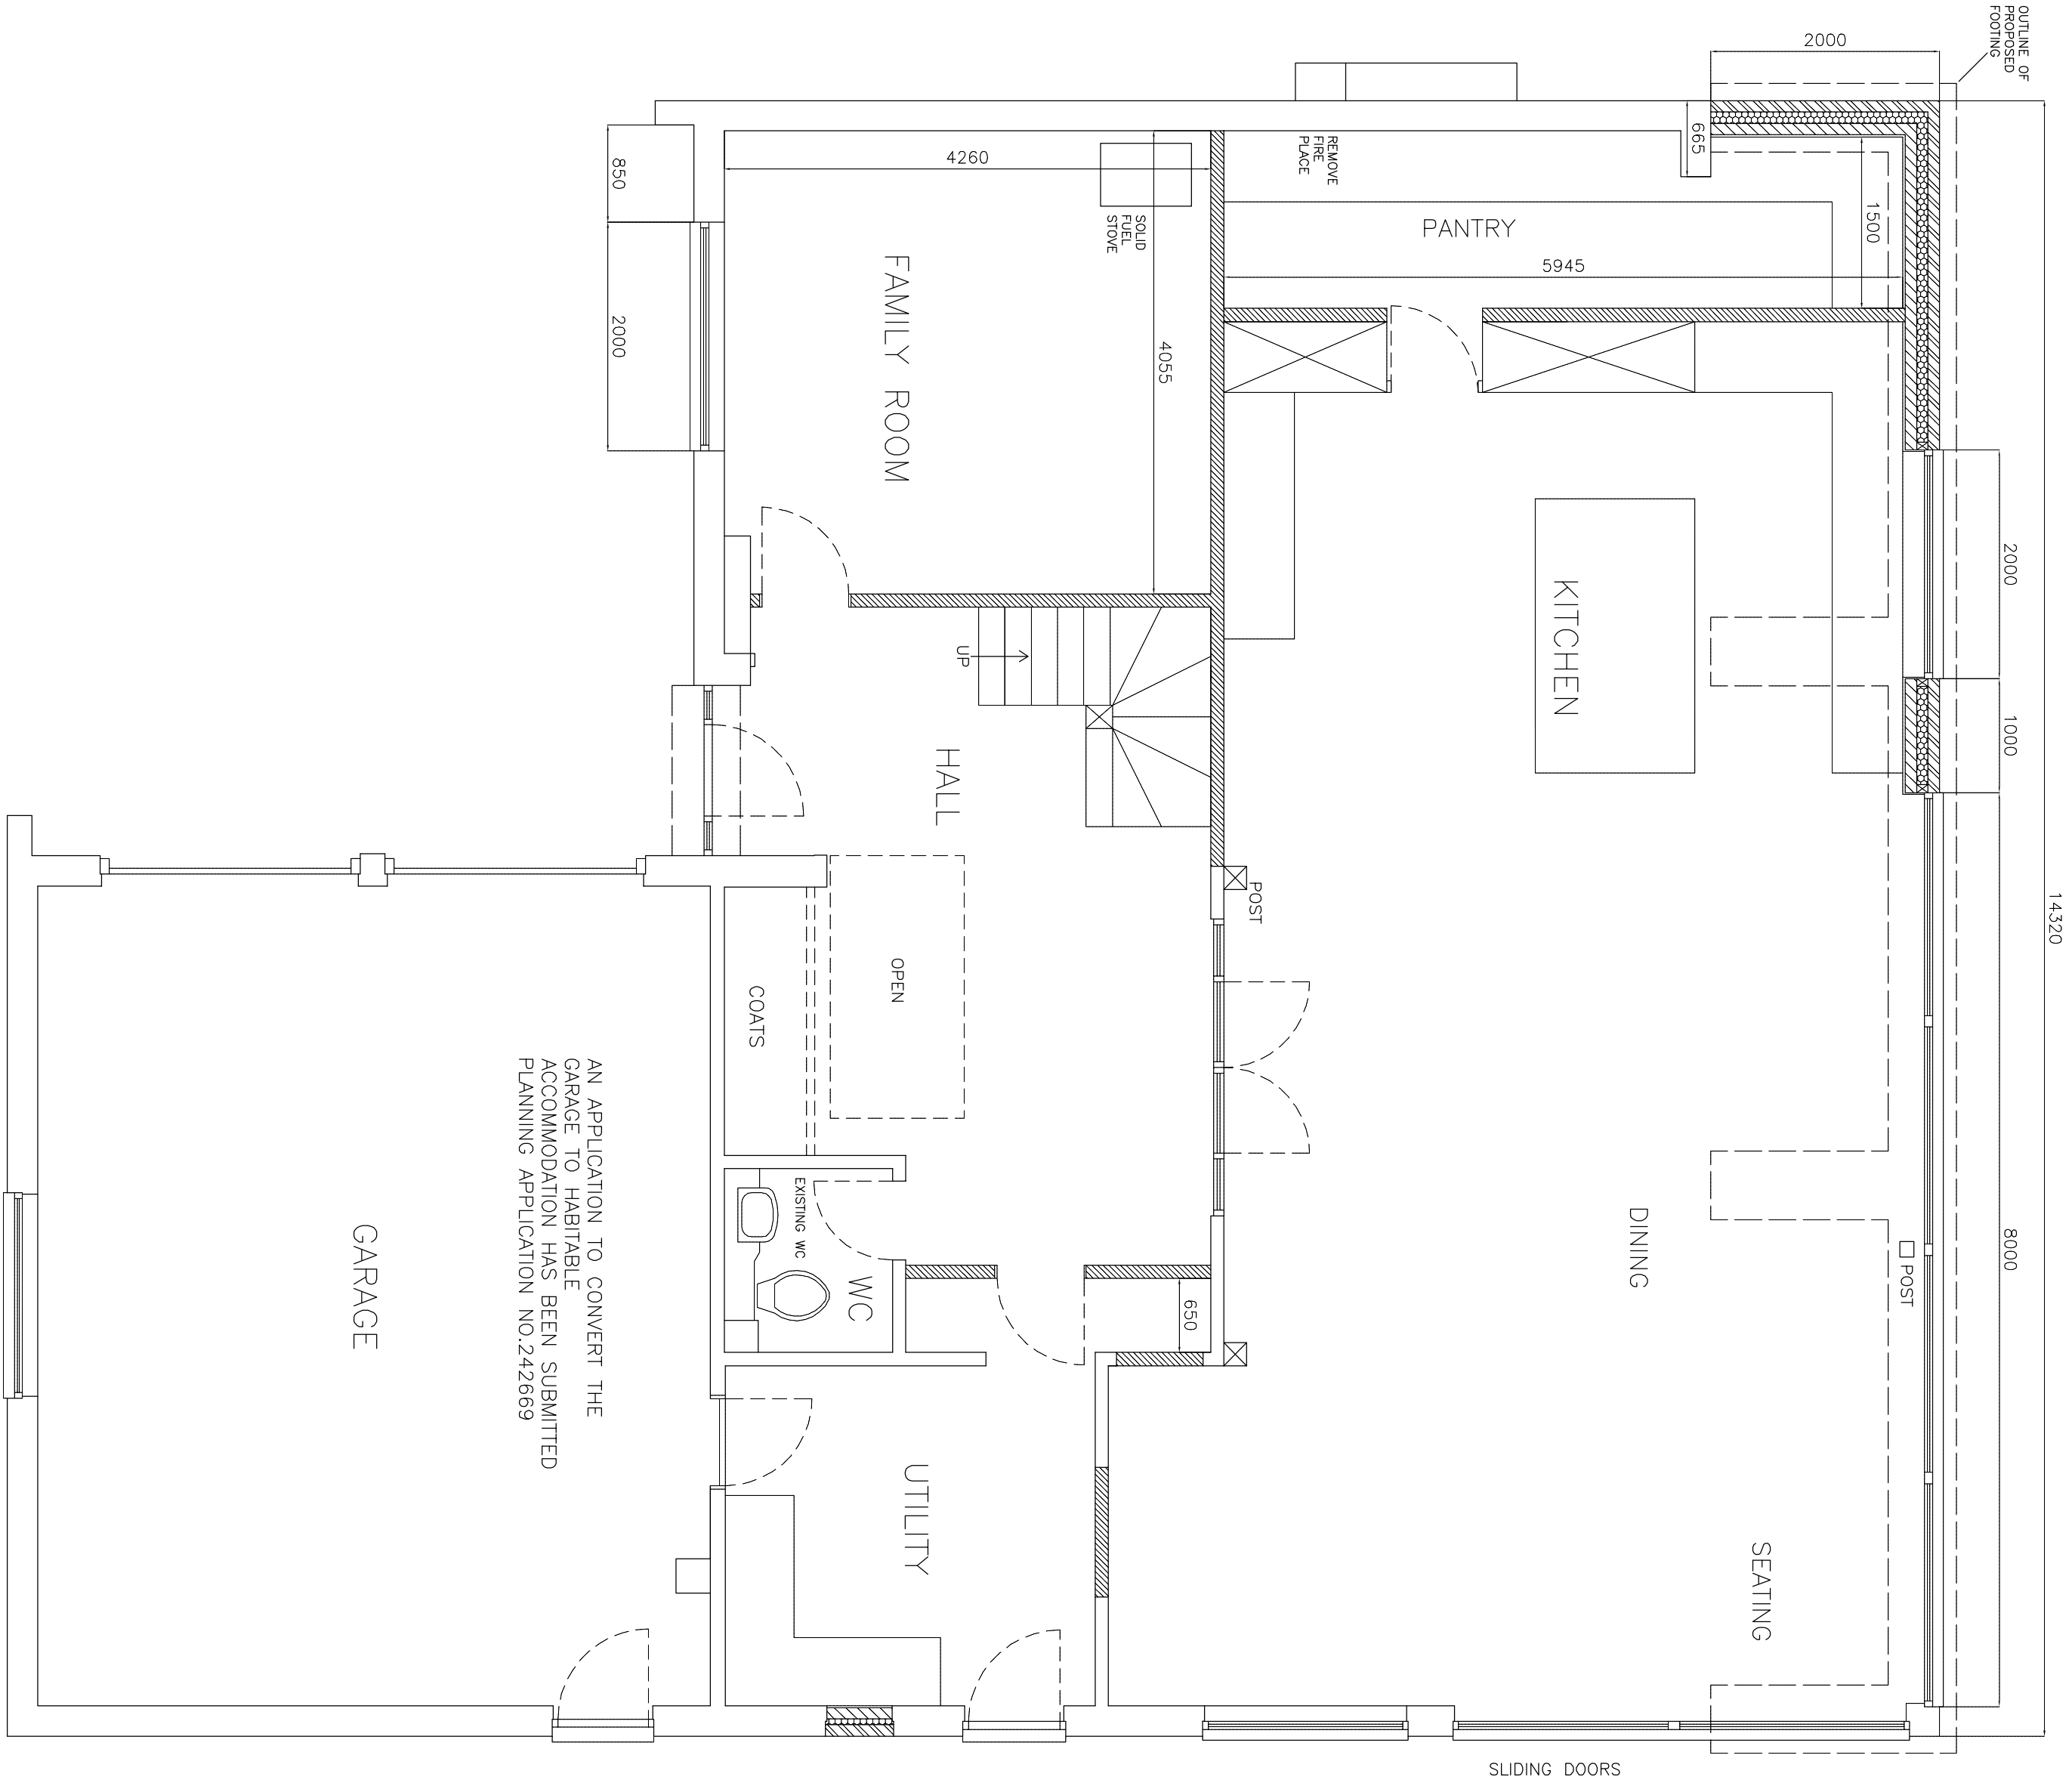

PROPOSED GROUND FLOOR PLAN

PROPOSED EXTENSION AND CONVERSION WORK

MR AND MRS RICH

KINGS LAKE HOUSE HOLLY BUSH RIDE FINCHAMPSTEAD BERKS RG40 3QR



DRAWING NO. AE-003
DATE 4.3.26
SCALE 1:50