



DEVELOPMENTS IN DESIGN LTD

WWW.DEVELOPMENTSINDESIGN.CO.UK
TEL:01344 641286

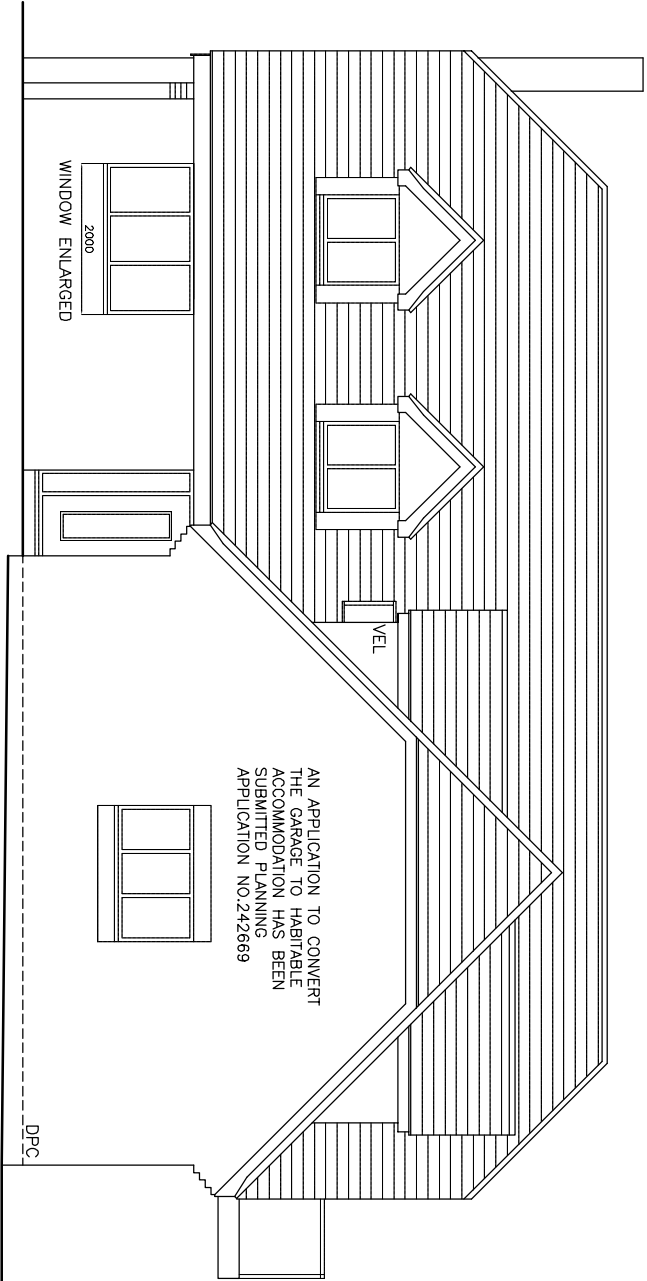


PROPOSED FRONT ELEVATION

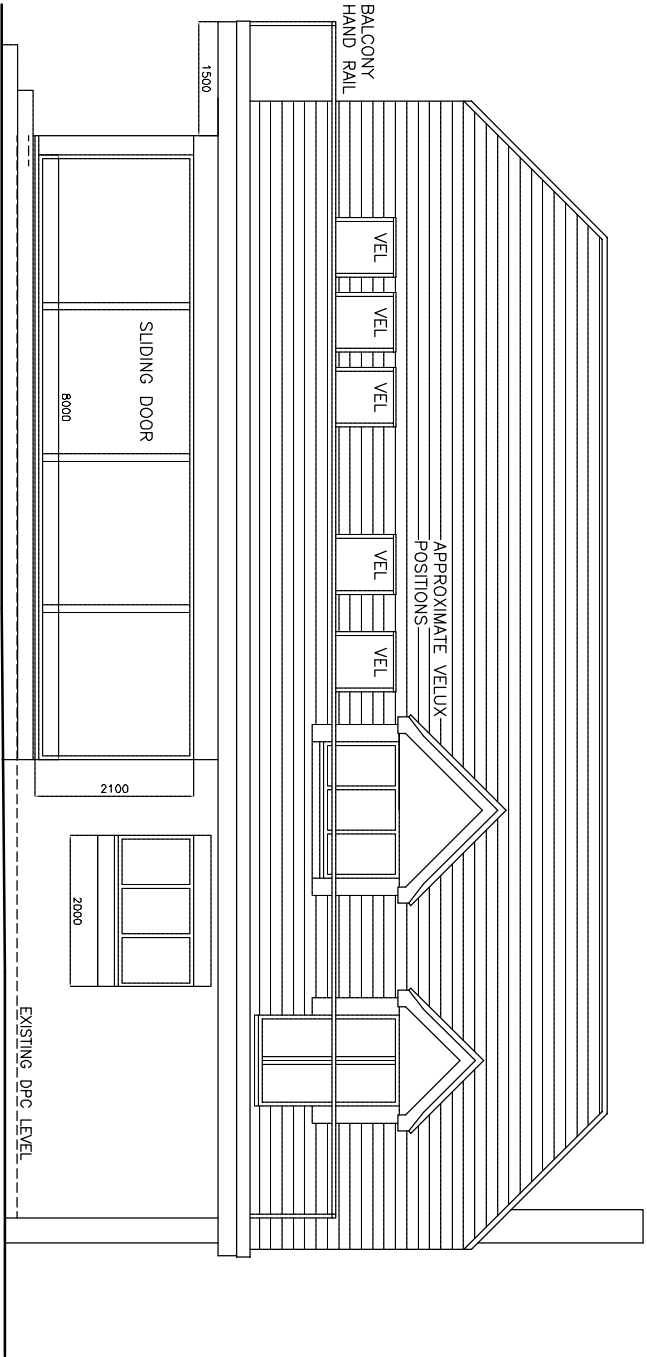


PROPOSED REAR ELEVATION

ROOF TILES, DARK RED INTERLOCKING TILE
DORMERS CLAD WITH BLACK PANELS
BRICKWORK, RED/BROWN MIX FACING BRICK
BRICK FEATURE OVER WINDOWS
ALL GUTTERING AND DOWNPIPES BLACK PLASTIC
WINDOWS BLACK UPVC
EXTERNAL TIMBER CLAD WITH BLACK UPVC

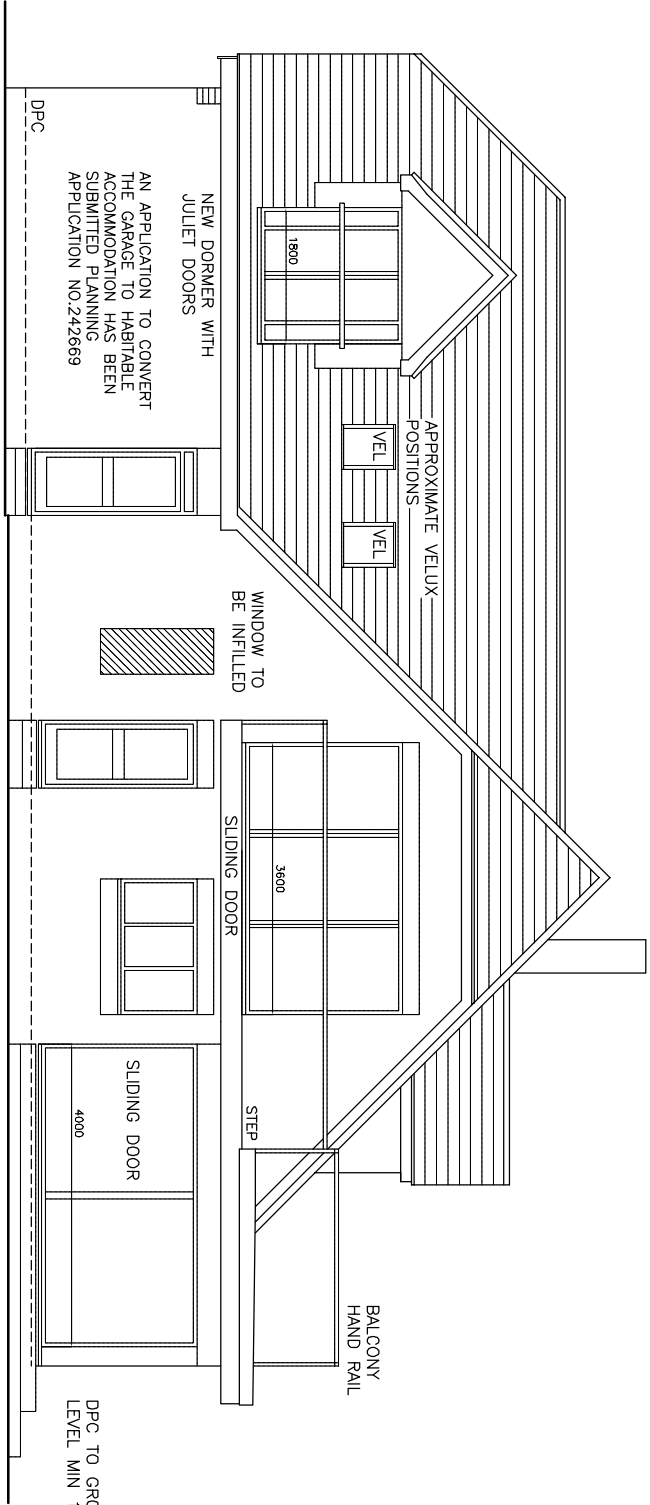

PROPOSED SIDE ELEVATION

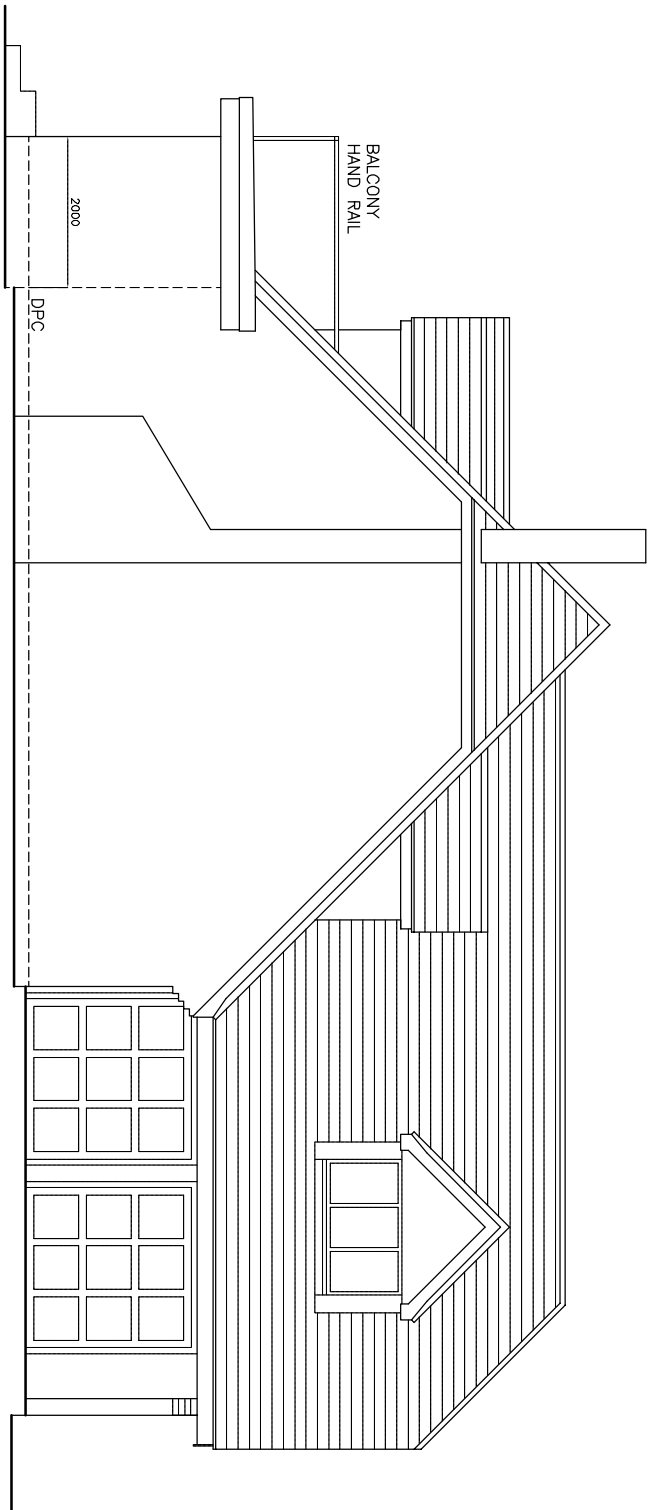


PROPOSED SIDE ELEVATION

CONTRACTOR TO REPORT ANY DISCREPANCIES
BETWEEN ANY DRAWINGS SUPPLIED BY
DEVELOPMENTS IN DESIGN AND KRP STRUCTURAL
ENGINEERS (OR OTHERS) PLEASE CONTACT
DEVELOPMENTS IN DESIGN LTD 01344 641286

PROPOSED EXTENSION AND CONVERSION WORK

MR AND MRS RICH

KINGS LAKE HOUSE HOLLY BUSH RIDE FINCHAMPSTEAD BERKS RG40 3QR

 

DRAWING NO. AE.002
DATE 4.3.26
SCALE 1:100